
Notes :-
Do not scale from this drawing .

All dimensions to be checked on site prior to the commencement of works.

All work & drainage to be to the entire satisfaction of the local authority , statutory undertakings & in accordance with the current building regulations.

Any drains passing under building to be exposed & encased in 150mm conc.

All structural timber is to be stress graded

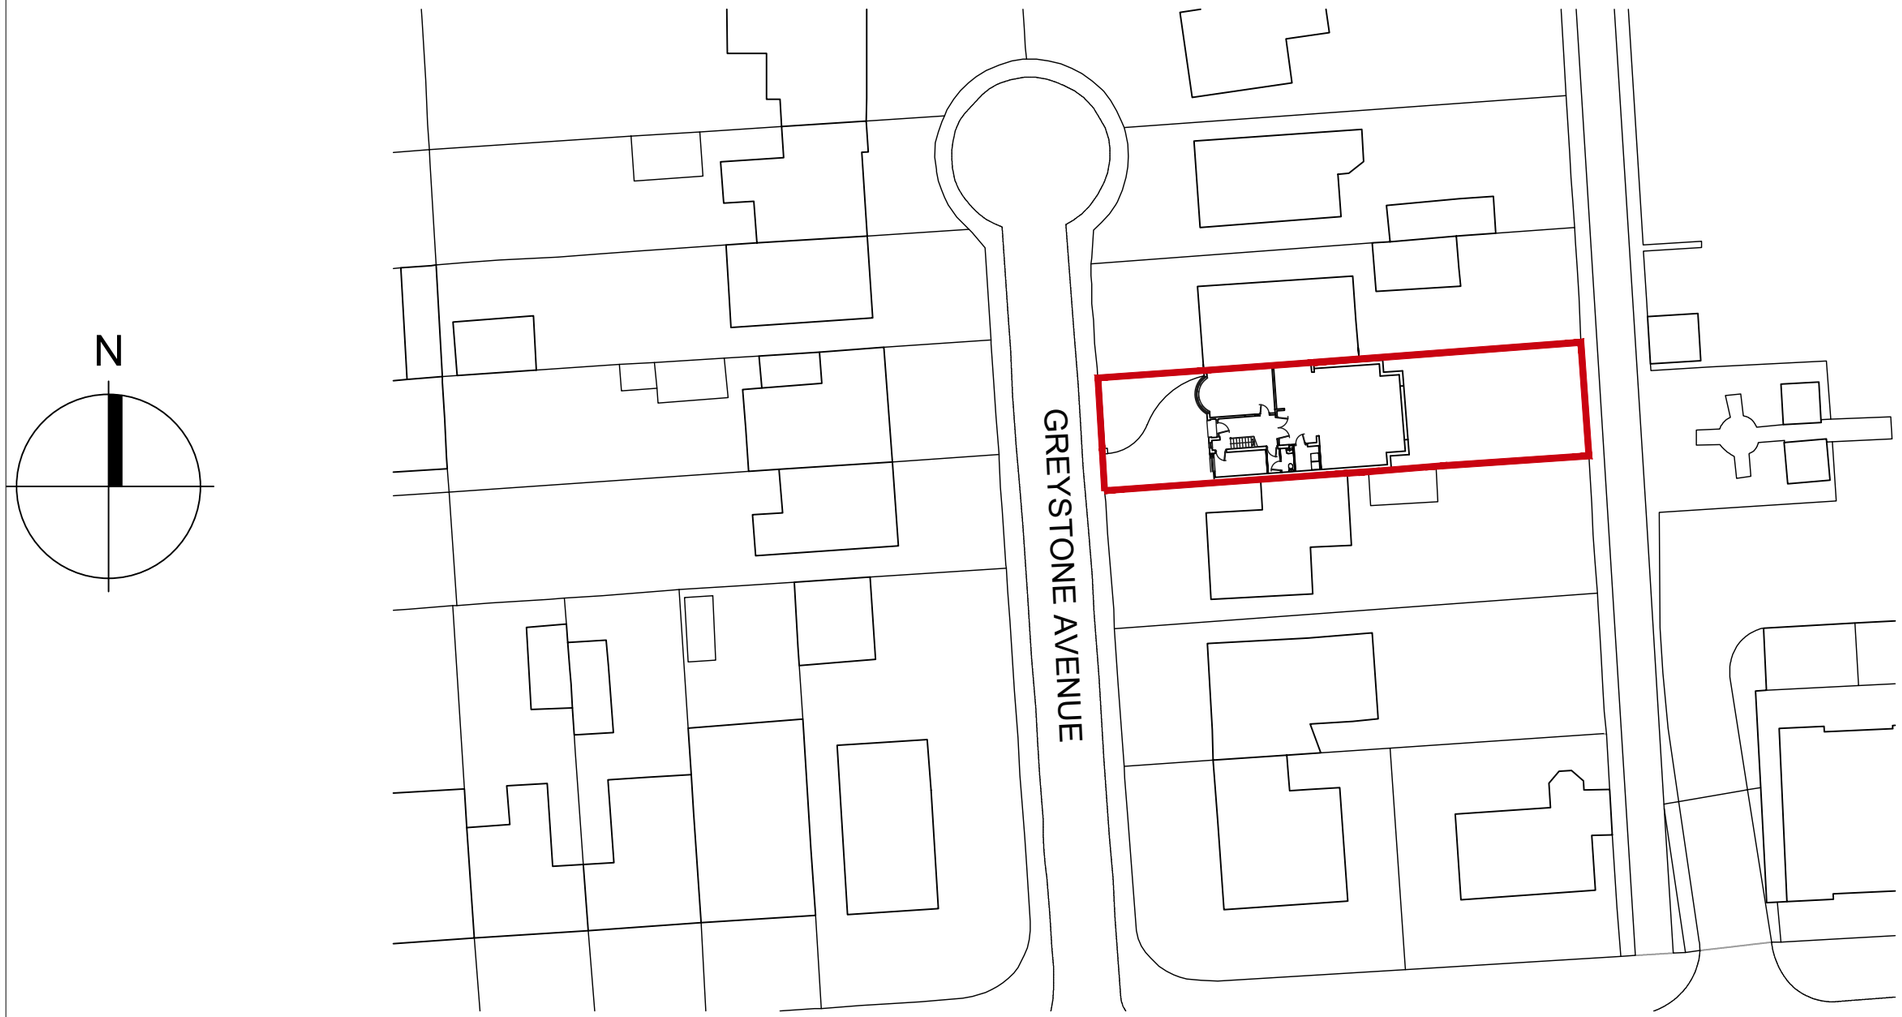

Block Plan 1:500

0m 10 20 30 40 50 75 100m

Rev.		By	Date

pha ARCHITECTS

Chartered Architects & Interior Designers
1 Cranleigh Avenue
Stockport
SK4 3 PZ

Tel : 07581 056 056

Site
6 GREYSTONE
WALLEY RANGE
MANCHESTER

Title
BLOCK PLAN

Project Manager/ Checked	Drawn By	Scale	Date
		1:500@ A3	0224
Arch./Des.	Drawing Number	F01/GR/02	Rev. A