



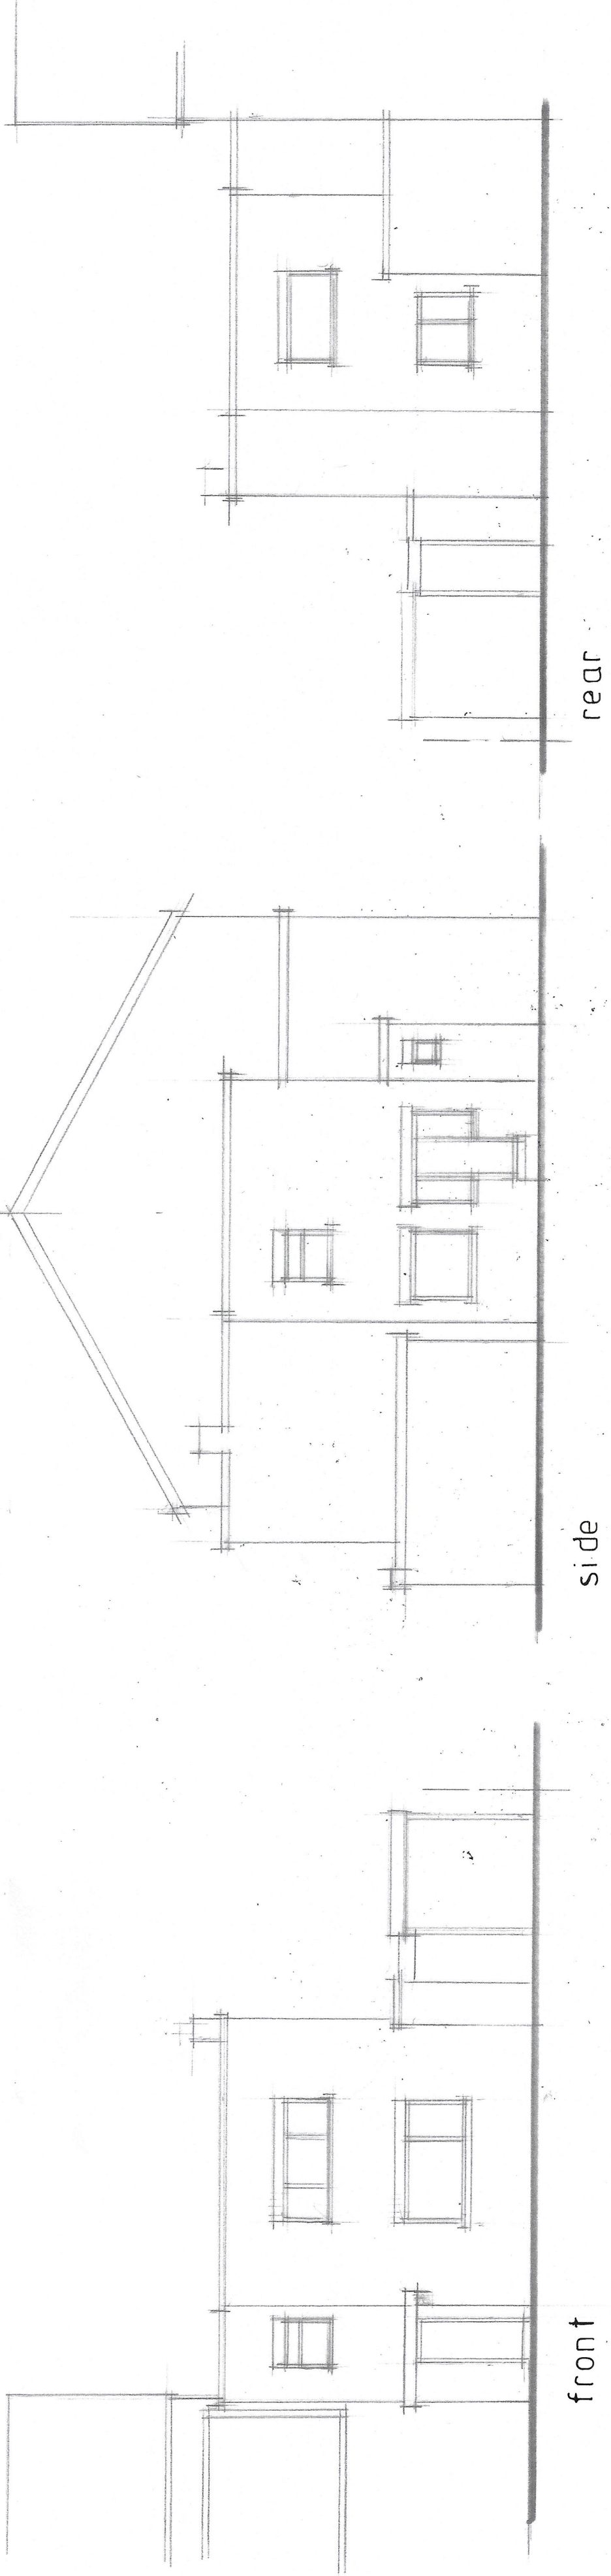

front

side

rear

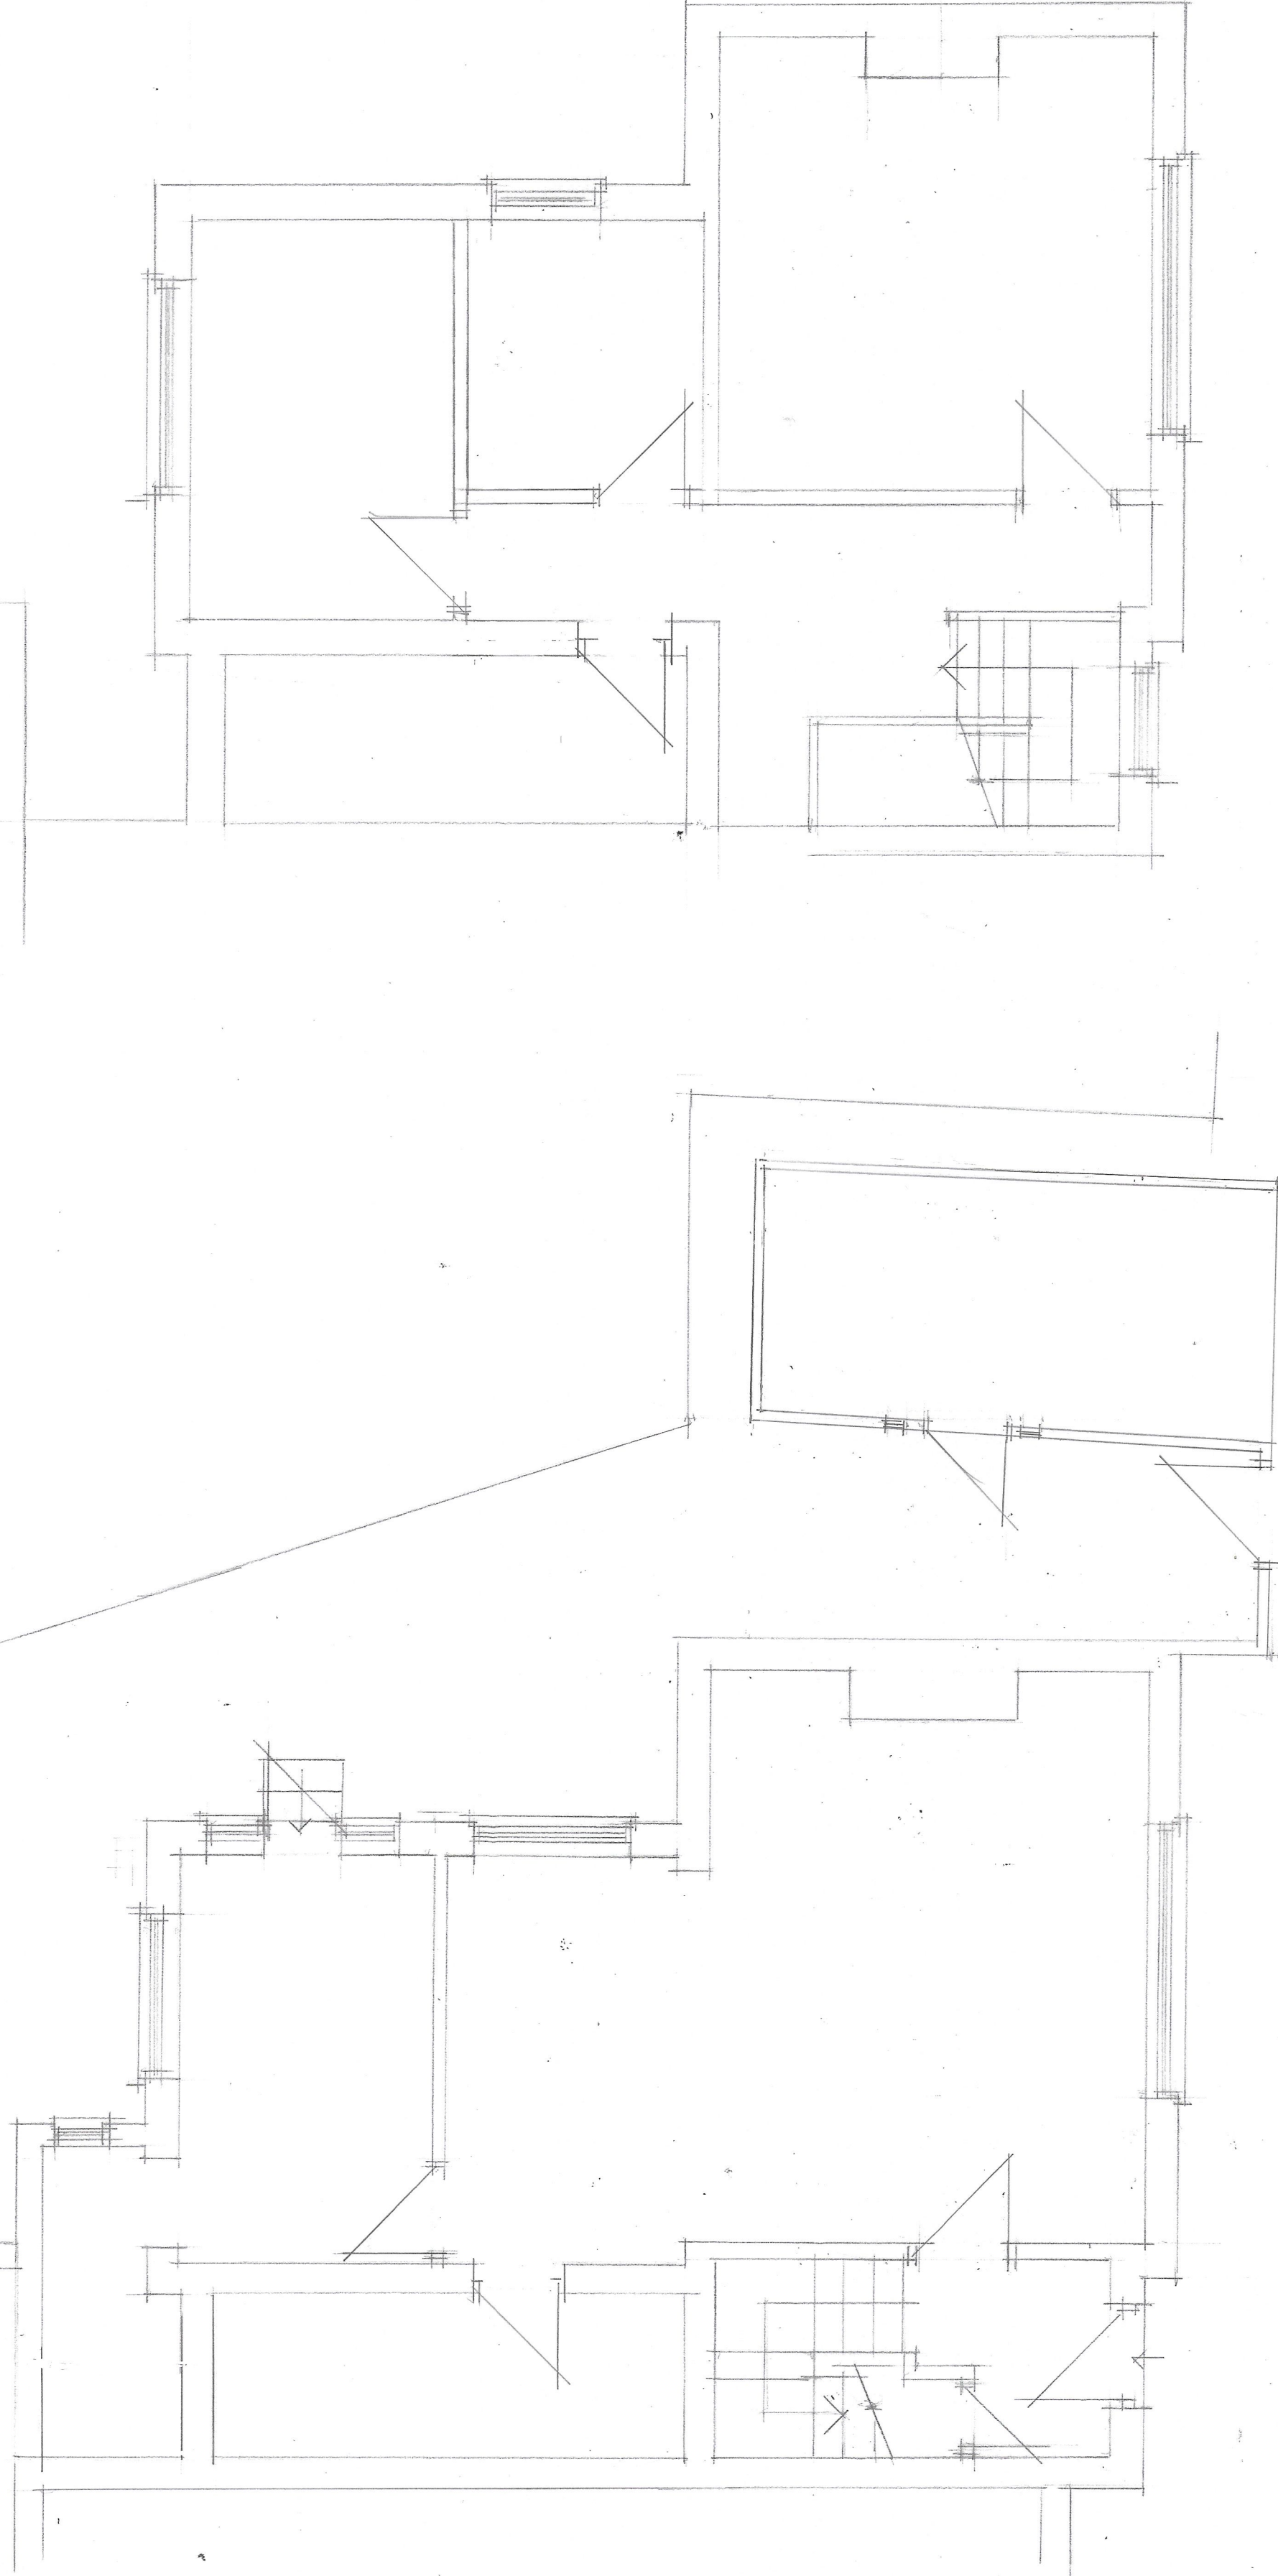

GROUND

FIRST

CLIENT							
MR B RAZAQ 1 CUTLAND STREET MANCHESTER M40 2EA							
JOB TITLE							
NEW PITCH ROOF AND LOFT CONVERSION							
DRAWING TITLE							
PLANS AND ELEVATIONS AS EXISTING							
HOLBOROW + ORMESHER LIMITED							
architectural & interior design							
COMPANY ADDRESS 15 OVERTON CLOSE WILKINS ROAD CHESTER CH10 0PZ PHONE 0770 834 939							
DATE	1	2	3	4	5	6	7
ISSUED							
REVISION							
DATE							
DRAWN							
CHECKED							
SCALE							
DRAWING NUMBER		1-501-100-AT1 2344/24/01					