This drawing is Copyright and the property of Lancaster Maloney Martin Limited and must not be reproduced in whole or in part without their written permission.
Copyright is reserved. © This drawing must not be scaled. The Contractor is to report all dimensional discrepancies & errors to the Contract Administrator prior to commencing construction. It is essential that this drawing is read in conjunction with the specification and all works identified included for.

NOTES

Netball Line Markings
Basketball Line Markings
Run Offs

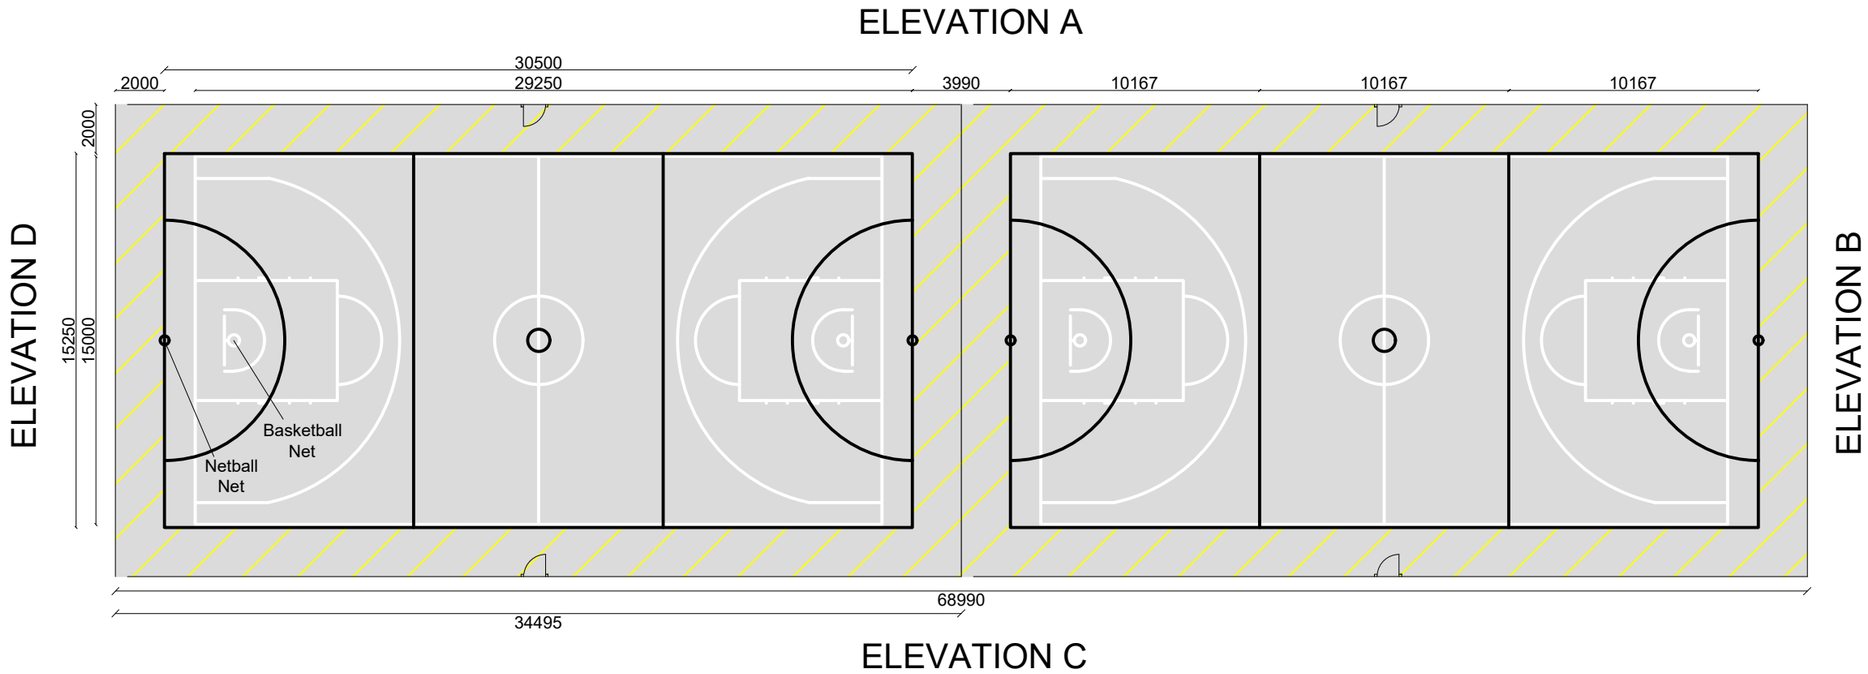

Fence Specification
3.0 metre high Pro-Lite rebound fence.
Galvanised and powder coated posts, panels and gates.
Mesh infill panels. Mesh aperture below 1.2 metres, 50x 67mm and above 1.2 metres 50 x200mm
Colour RAL 6005 Green

Playing Surface Specification

Minimum 200mm deep type 1 MOT overlayed with 75mm base course tarmacadam and 25mm wearing course tarmacadam.

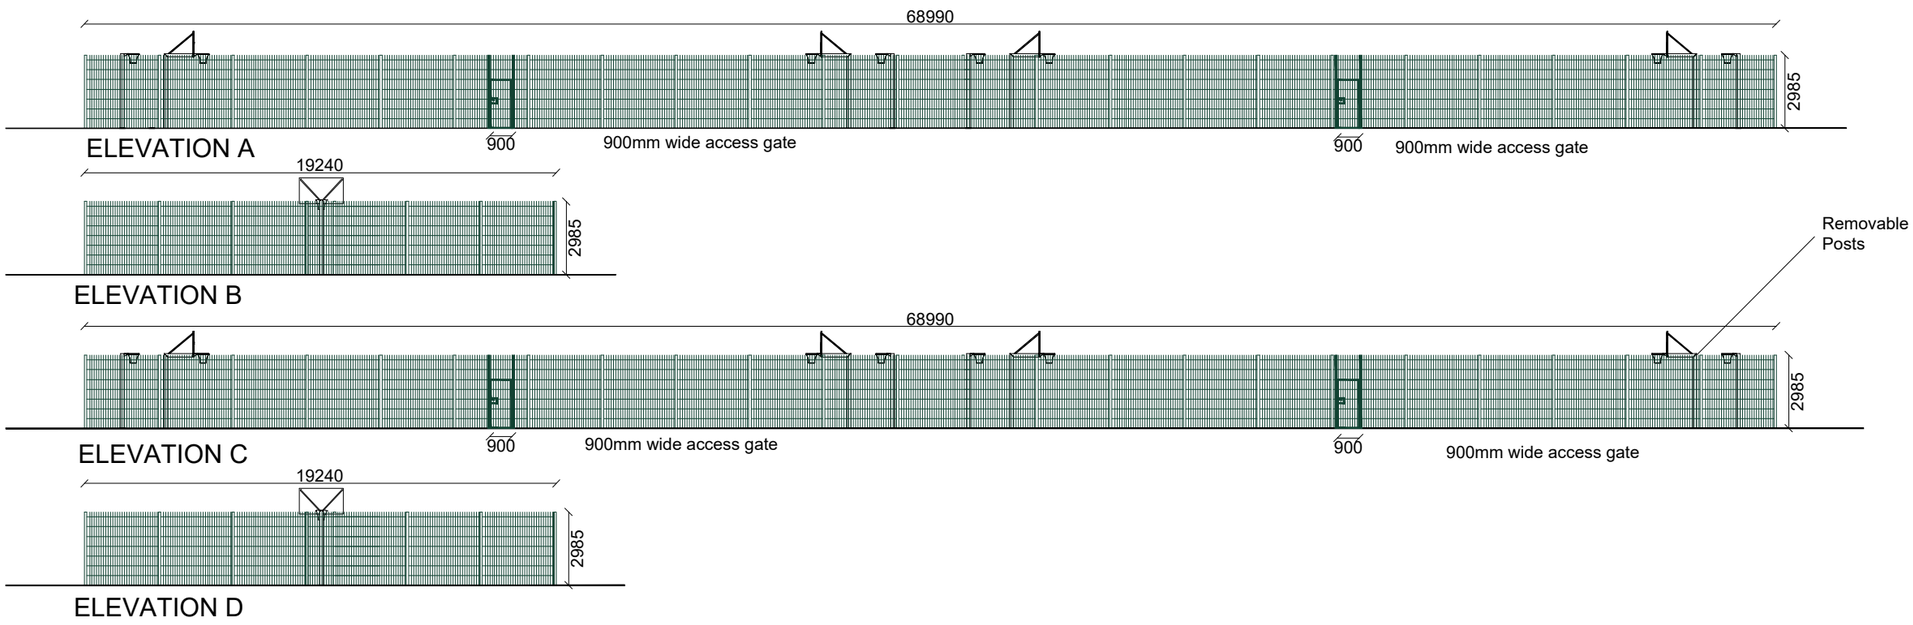

Rev	Date	Comments	By

STATUS
PLANNING

Client
Manchester Communication Academy
2 Silchester Dr, Manchester
M40 8NT

Project Title
Expansion

Drawing Title
MUGA Layout Plan & Elevations

Scale	Drawn by	Date
1:250 @A3	JRTM	Dec 2023
Job no.	Drawing no.	Revision no.
2303-04	P15	A

Lancaster Maloney Martin
Registered Office:
Equitas House Unit 6 Station View Rhino Court Stockport SK7 5ER
Tel: 0161 477 3500
E-mail: administration@lmm-ltd.co.uk | Website: www.lmm-ltd.co.uk
Registered in England No 4846621