
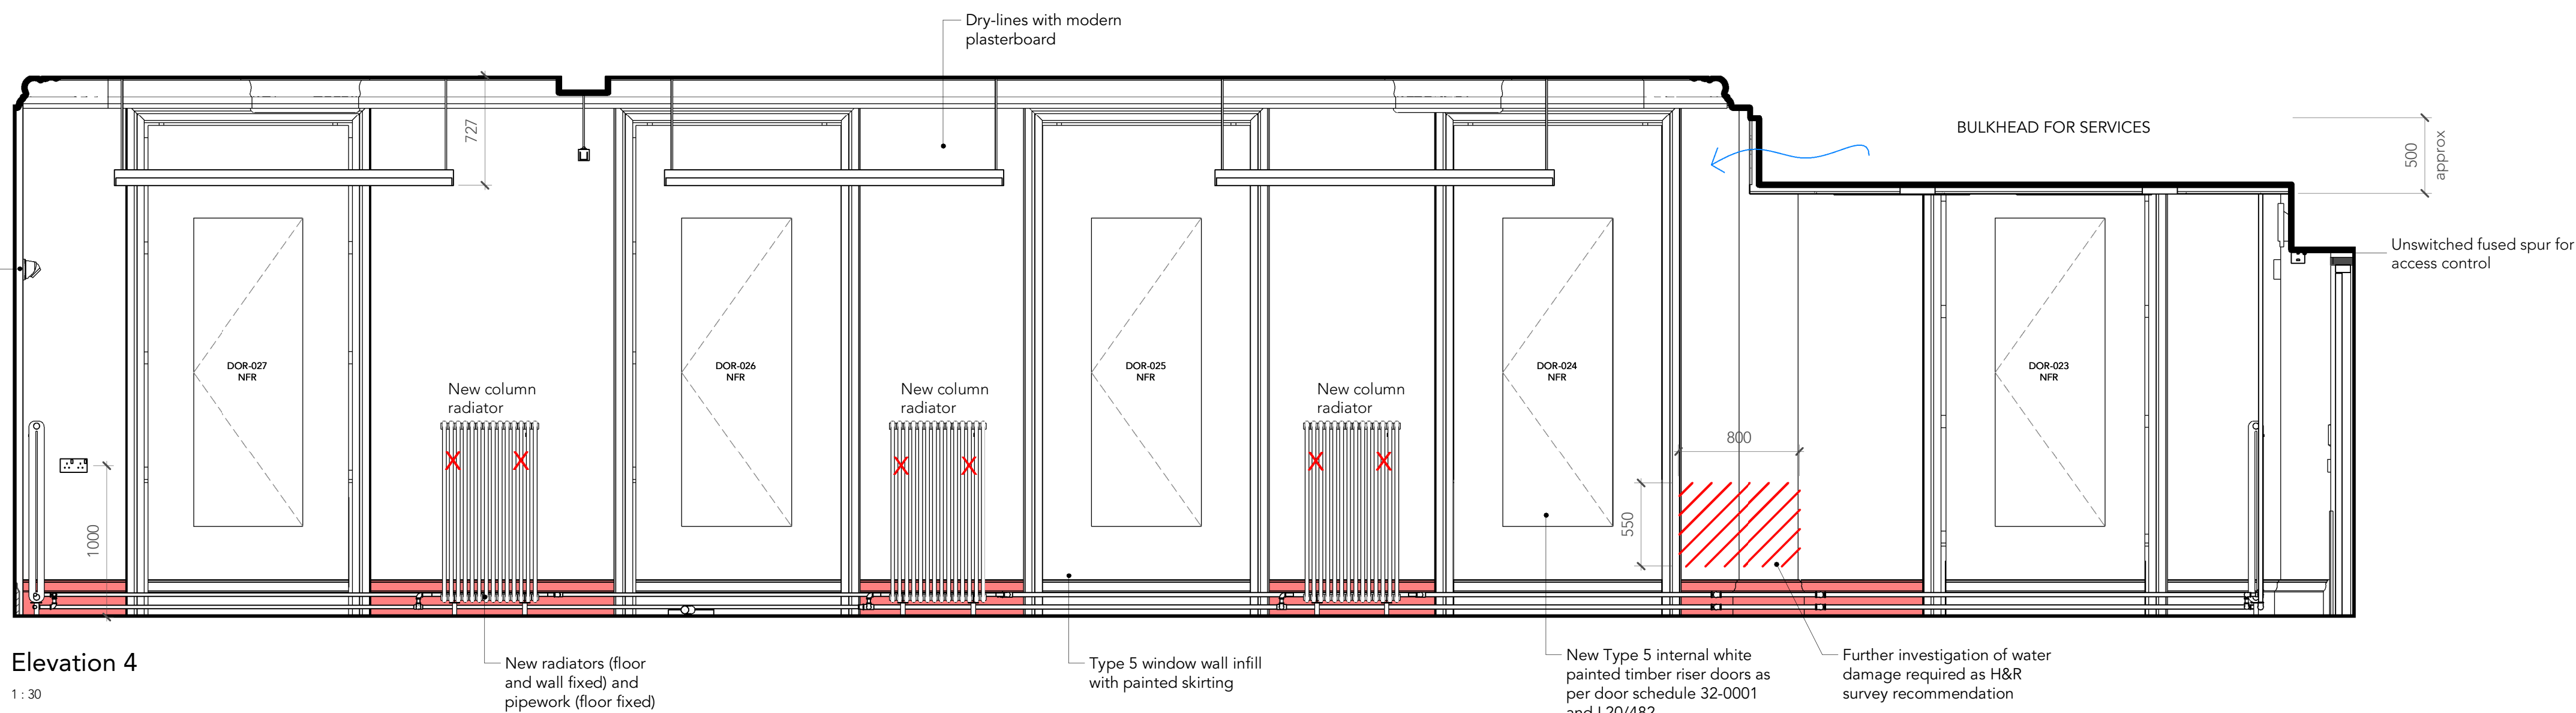
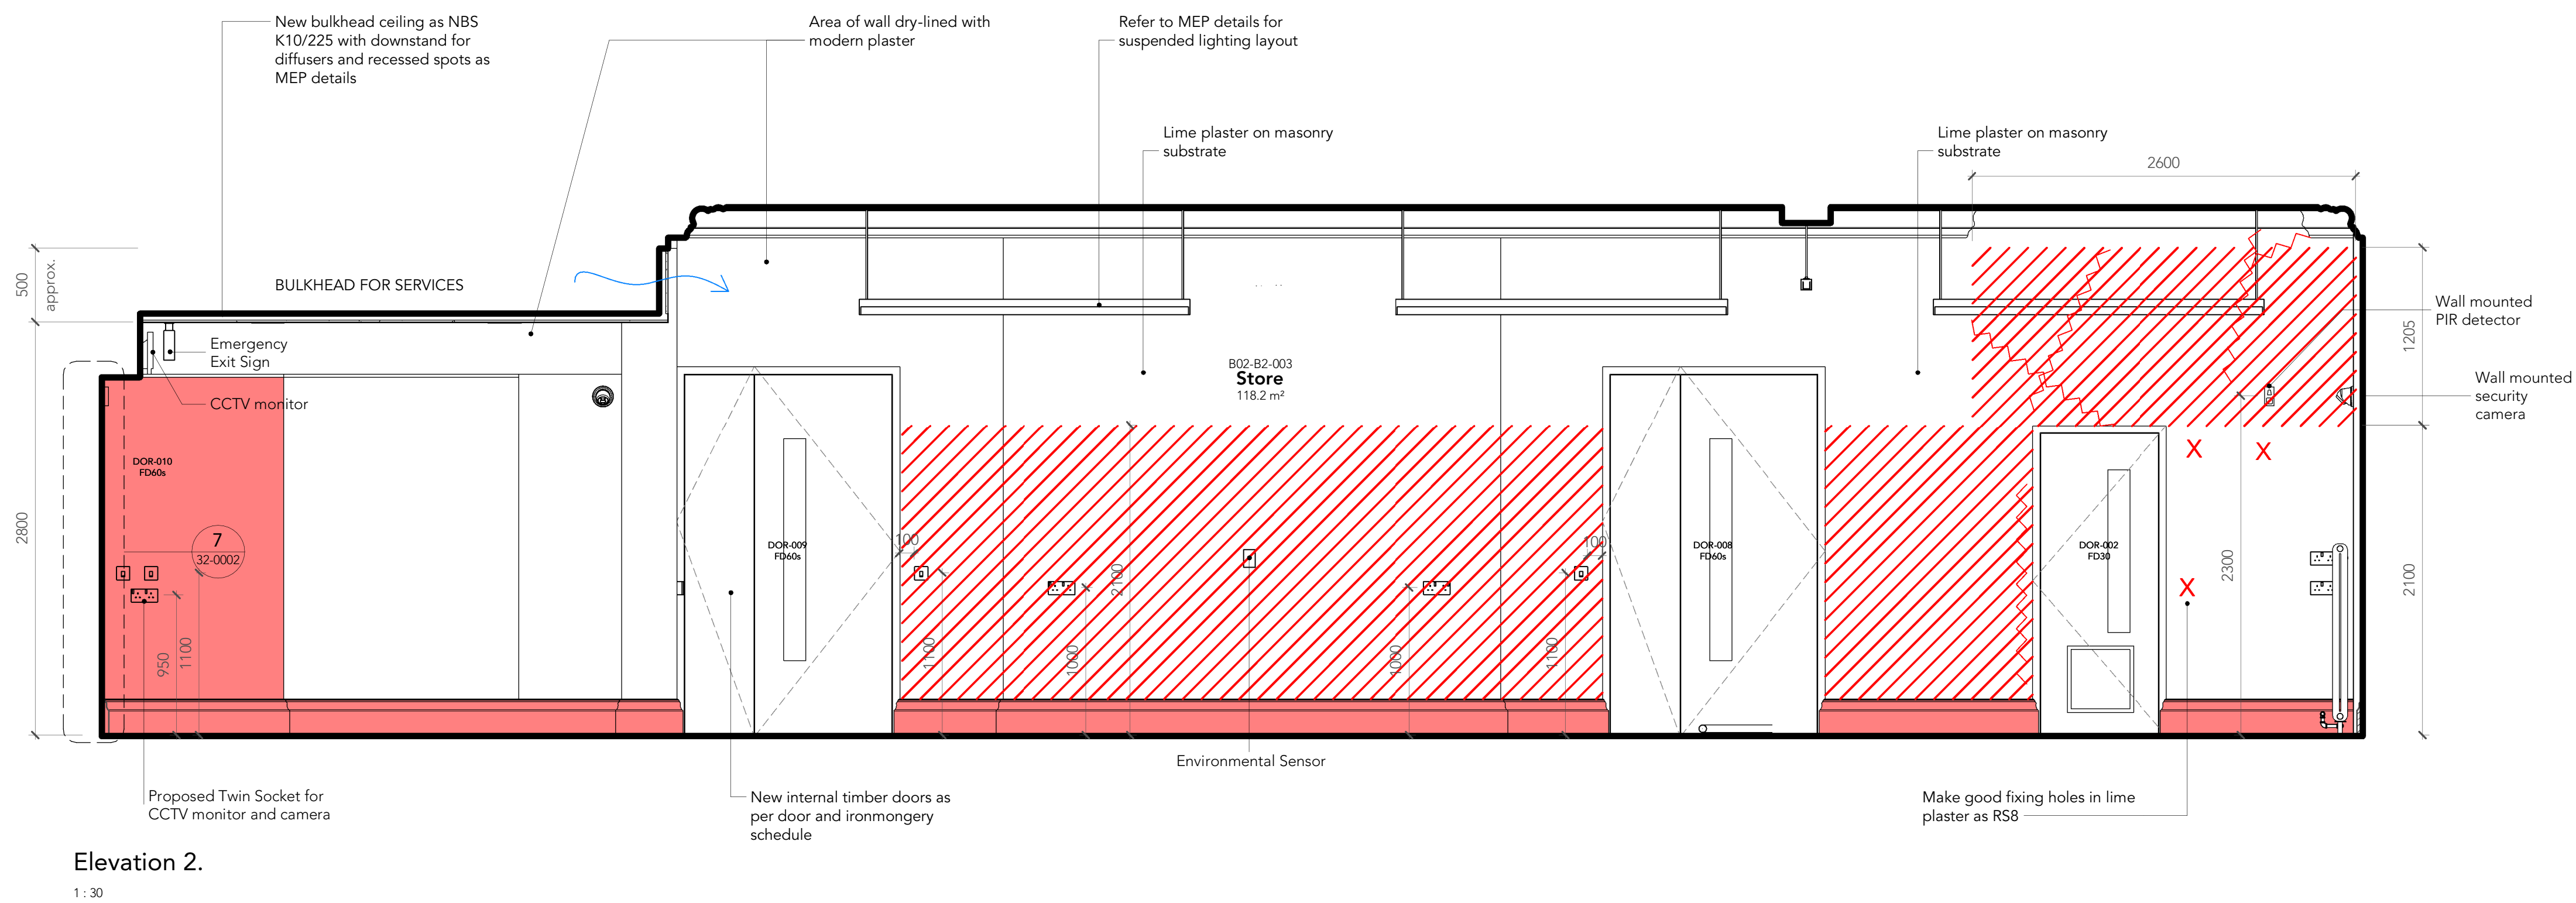
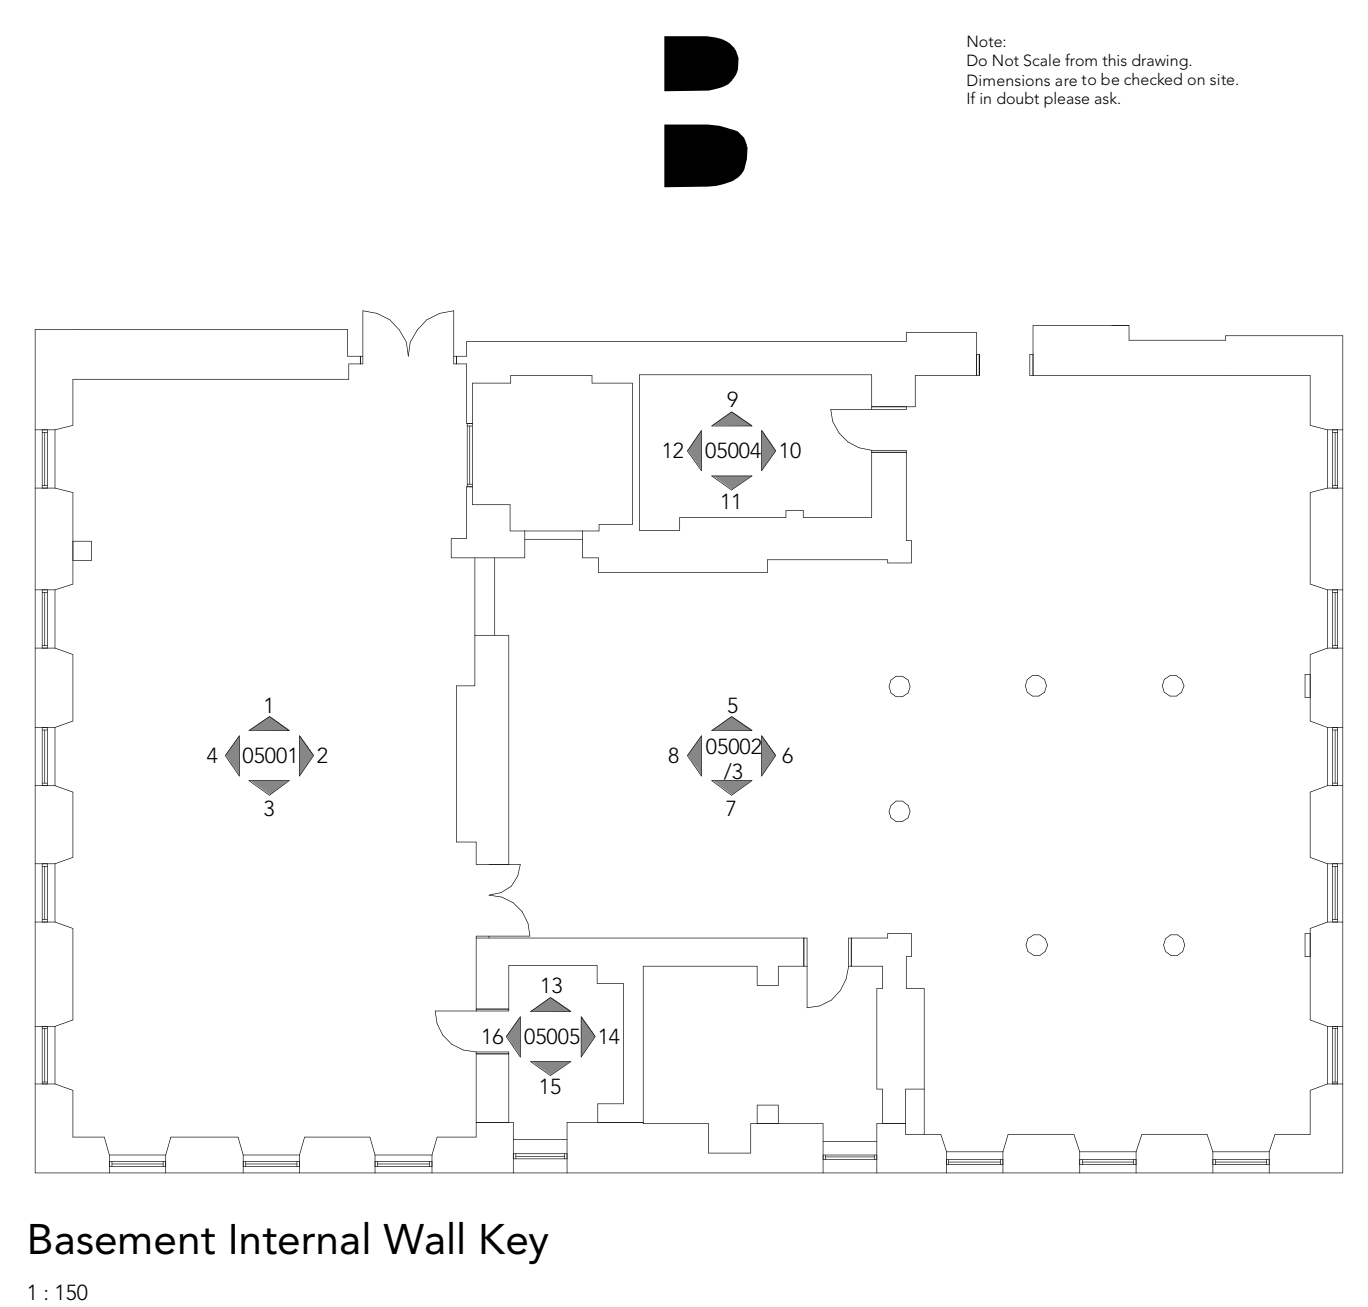
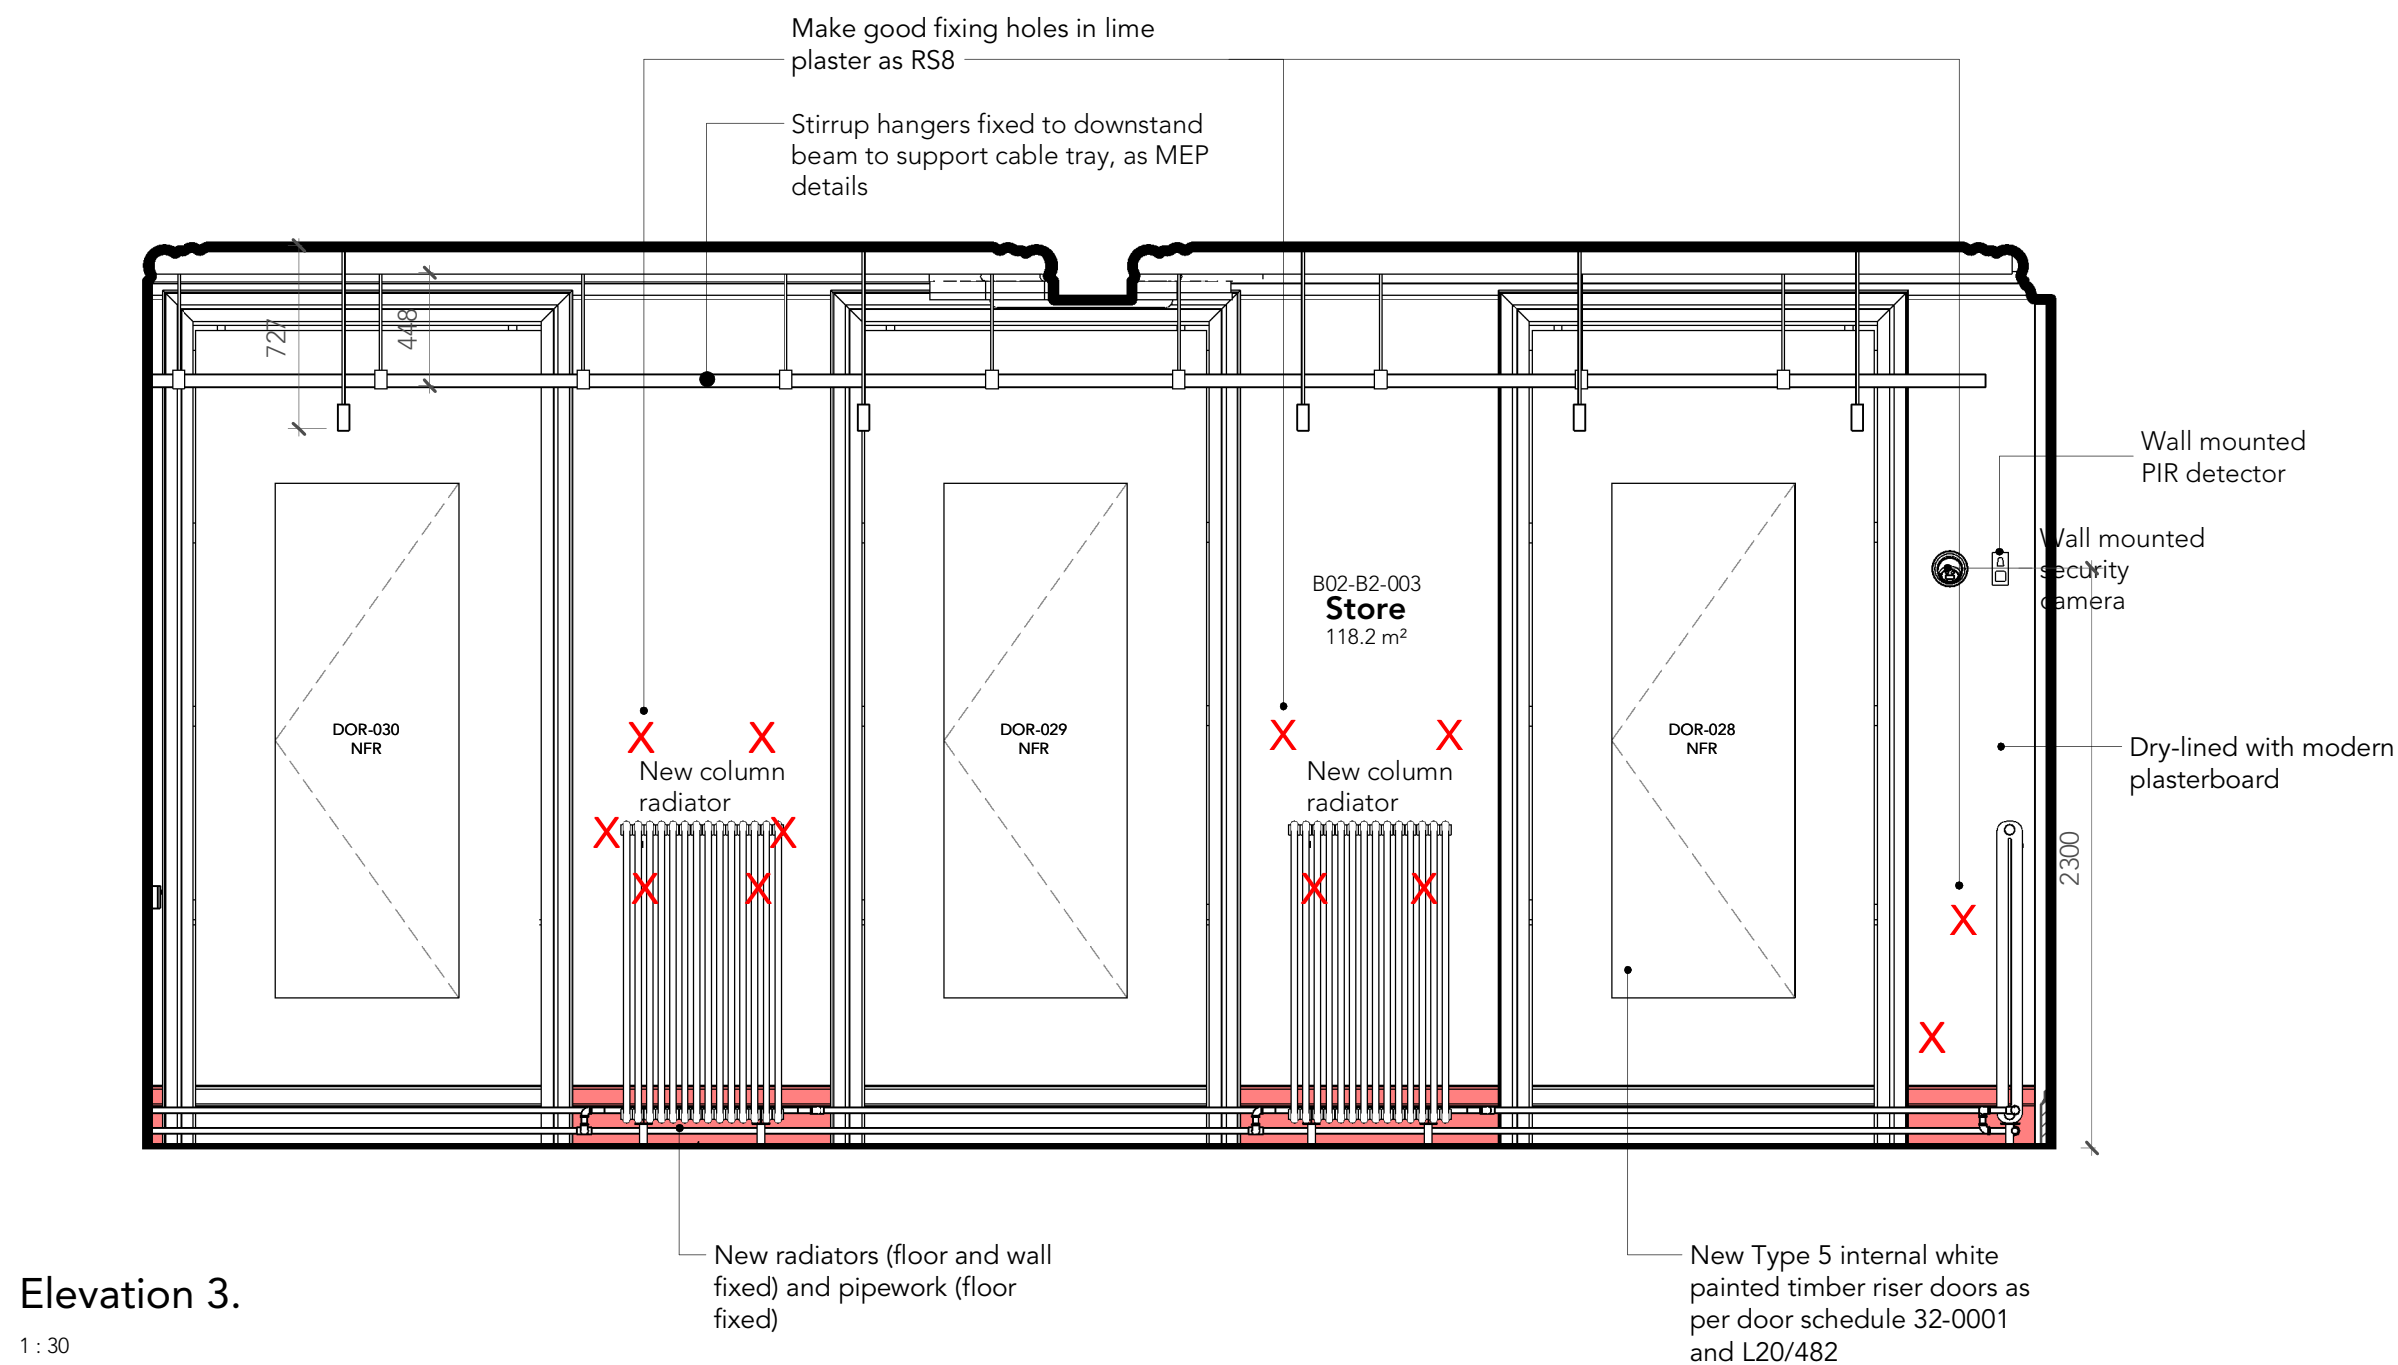


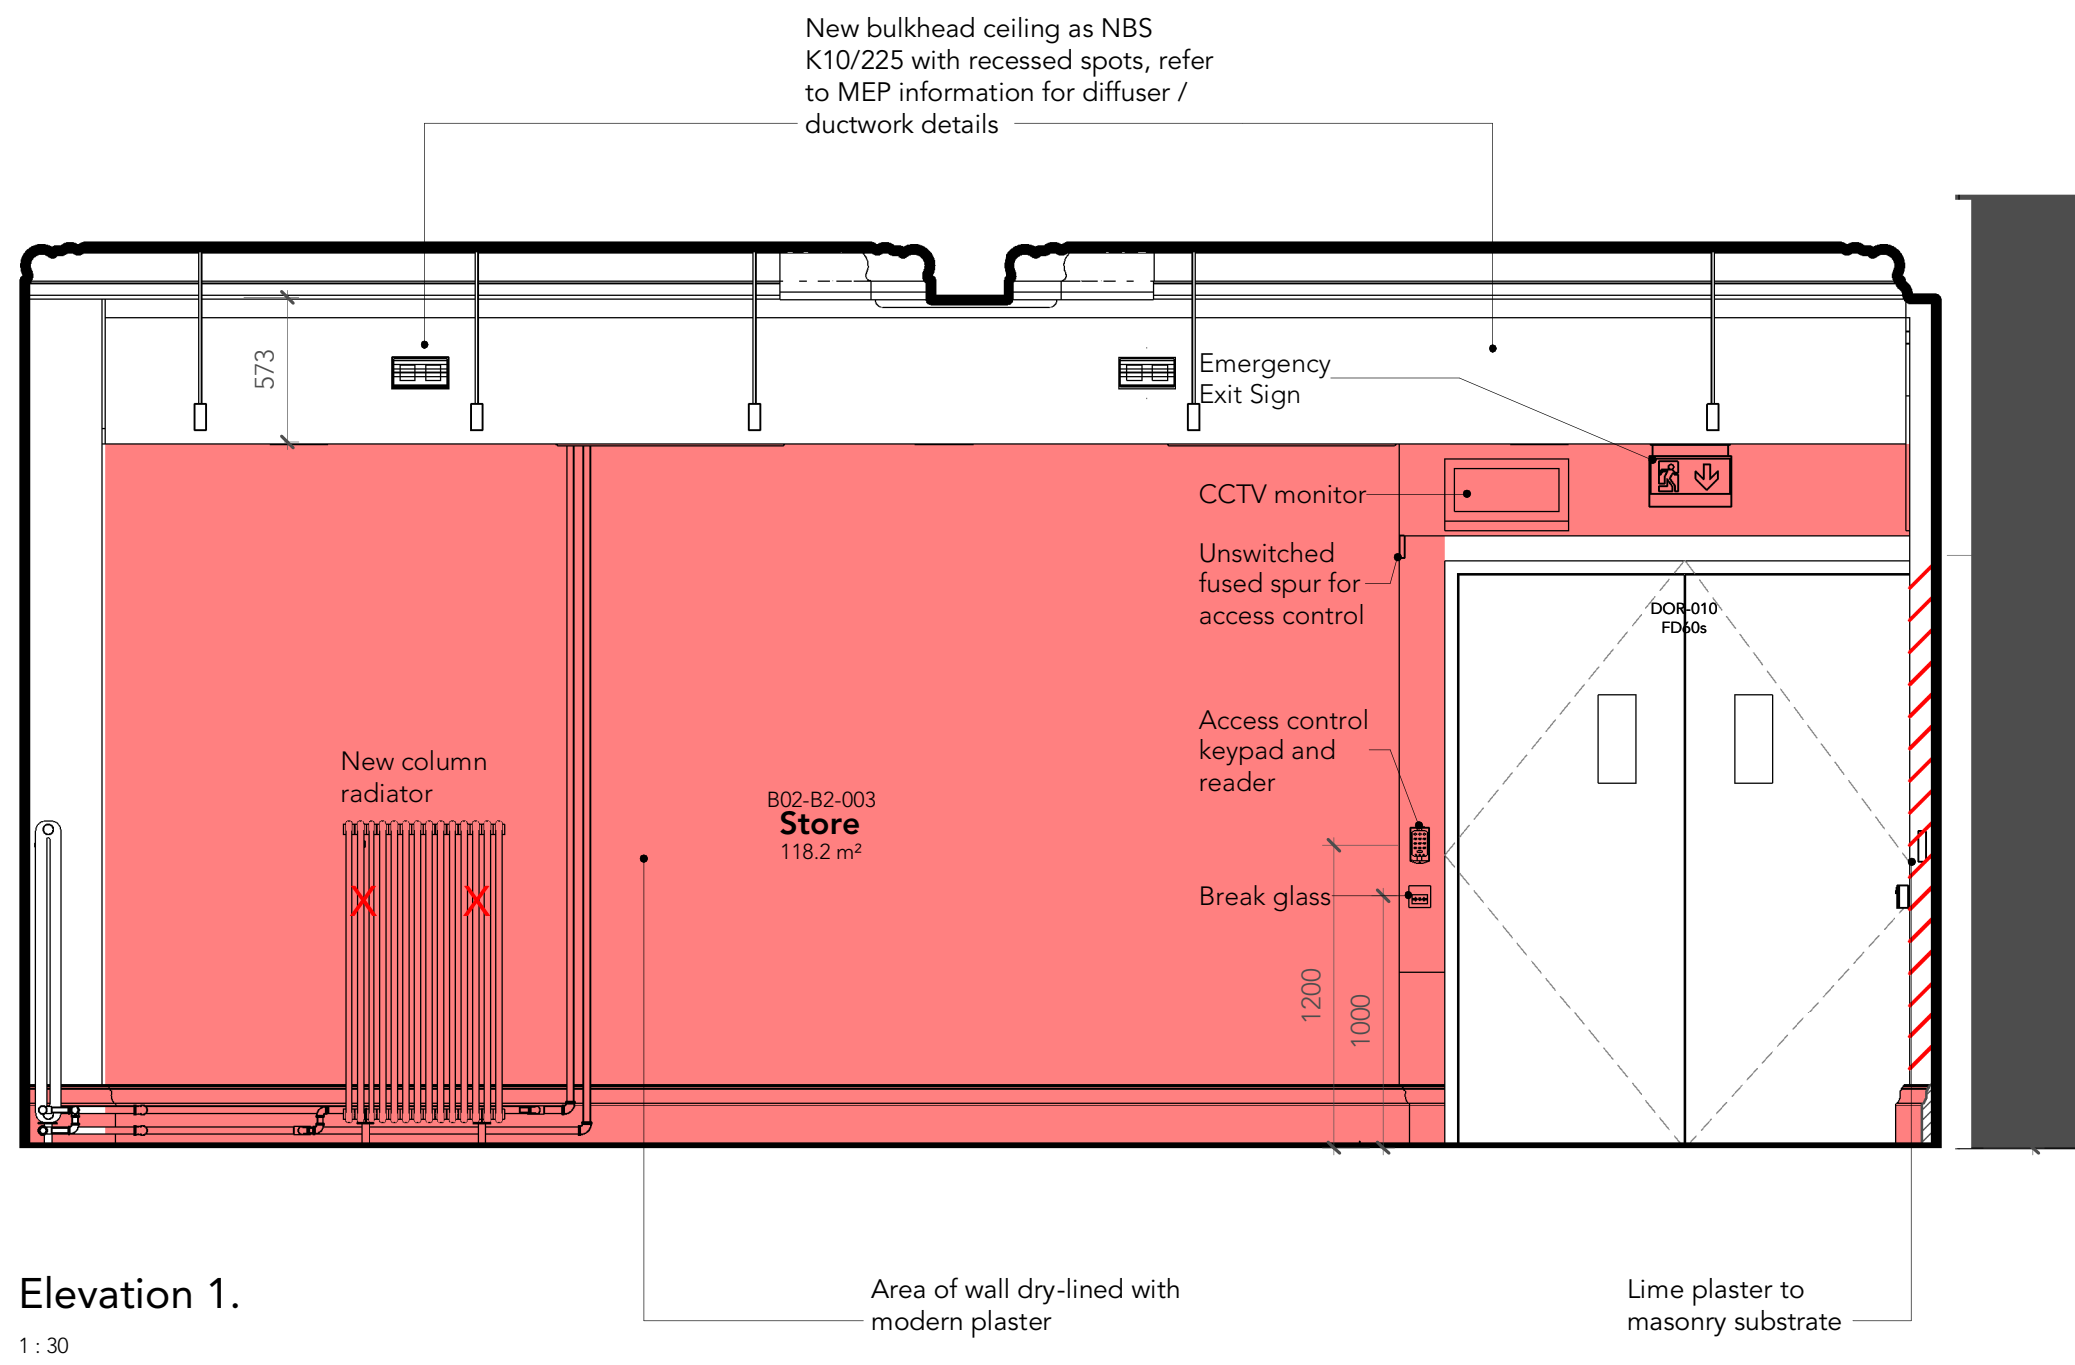

#### GENERAL NOTES:

All construction shall be undertaken and completed in strict accordance with all drawings, specifications, statutory Building and Planning regulations, Health and Safety regulations, all relevant codes of practice requirements and manufacturers' recommendations and instructions.

Any discrepancies in constructional information should be reported immediately to the contract administrator prior to commencement of any work.

- For references and descriptions to work items, refer to separate **Architectural Specification 9518NBS** and **Architectural Restoration Specification document 9518RS**. Any work item is presented in numbered form.
- All dimensions must be checked on site before proceeding. Dimensions of new work are to be adjusted to suit the existing where necessary. Do not assume that the existing structure or details are plumb, square or level.
- Any discrepancies to be brought to the Architects attention as soon as possible.
- Plan is based on survey information provided by MAG, corrected as far as reasonably possible to align with pointcloud survey data. All measurements to be checked on site.
- The guarantee provided for the cavity drain membrane is for hydrostatic ground water pressures under normal site conditions and does not cover surface water flooding events.
- Waterproofing works to specialist suppliers design. Waterproofing information is design intent only - refer to specialist designer for further details.
- The following drawings are to be read in conjunction:  
MAG-BUT-08-B2-DR-A-00-4001 - Proposed plan  
MAG-BUT-08-B2-DR-A-00-1001 - Alterations plan  
MAG-BUT-08-B2-DR-A-05-0001 - 5 - Internal elevations  
MAG-BUT-08-B2-DR-A-00-4001 - Section details  
MAG-BUT-08-B2-DR-A-06-6002 - GA Section  
MAG-BUT-08-B2-DR-A-10-0001 - Waterproofing details  
MAG-BUT-08-B2-DR-A-22-0001 - Wall types and tanking plan  
MAG-BUT-08-B2-DR-A-22-0003 - Typical tanking details  
MAG-BUT-08-B2-DR-A-31-0001 - Window proposals  
MAG-BUT-08-B2-DR-A-32-7001 - Door elevations and schedule  
MAG-BUT-08-B2-DR-A-32-7002 - Door details  
MAG-BUT-08-B2-DR-A-35-4002 - Reflected Ceiling Plan  
MAG-BUT-08-B2-DR-A-35-4003 - Ceiling details  
MAG-BUT-08-B2-DR-A-40-0001 - Finishes plan

#### KEY

- Area of plaster to be cut out and repaired as RS8
- Area of plaster to be removed for new wall lining/skirting
- Approximate area of detached plaster
- Approximate location of damage to plaster to be made good as drawing notes, allow for 200x200mm repair for each item. Allow 2no. per radiator to new wall fixing points.
- Hairline crack to be filled as RS8.5.8

All walls to be painted in breathable paint as M60/110

**Surveys**  
Drawing to be read in-conjunction with H&R plaster survey, Jan 2024

**MEP / Access Control**  
Refer to MEP documentation for details of ventilation, heating, lighting and small power. Refer to specialist sub-contractors details for details of new access control and security measures. Equipment shown here is for arrangement and setting out purposes only.

|     |          |    |                        |
|-----|----------|----|------------------------|
| P03 | 17/05/24 | HB | Stage 4 for acceptance |
| P02 | 07/05/24 | HB | Stage 4 for acceptance |
| P01 | 19/04/24 | HB | Stage 4 for acceptance |

| Rev | Date | Intls | Details |
|-----|------|-------|---------|
|-----|------|-------|---------|

© The moral rights of the author are hereby asserted.  
This drawing and design is the sole property of Buttress Ltd and must not be reproduced without permission.  
Buttress Ltd is Registered in England and Wales. 330573.

To be read in conjunction with the associated structural and MEP documentation for Work Package 8



# Buttress

**Manchester** 41 Bengal Street, Manchester M4 6AF  
0161 236 3303  
www.buttress.net

**Leeds** Clockwise, Yorkshire House, Greek Street, Leeds LS1 5SH  
0113 539 7965

**Certified** **Corporation**

**Project Title** Manchester Art Gallery  
**Client** Manchester City Council  
**Location** Mosley St, Manchester M2 3JL

**Drawing ref** Proposed Internal Elevations 1

**Date** 16/05/2024 14:02:43 **Scale** As indicated

**Checker** **Checker** **Size** A1

**Job No:** 9604 **Status** Preliminary

| Project                        | Origin | Volume | Level | Type | Role | Number | Rev. |
|--------------------------------|--------|--------|-------|------|------|--------|------|
| MAG-BUT-08-B2-DR-A-05-0001-P03 |        |        |       |      |      |        |      |