

Notes:

This drawing is the sole copyright of KPP Architects Ltd and reproduction in any form is forbidden unless permission is obtained in writing.

Do not scale from this drawing. Any discrepancies on site should be brought to the attention of KPP Architects Ltd.

Work and materials must comply with the current Building Regulations and Codes of Practice and be read in conjunction with building specifications and other sub-contractors information. All materials are to be installed in strict accordance with the recommendations of the manufacturers.



Rev	Description	By	Chkd	Date

Client

EVANS DAKOTA HOTELS LTD.

Project Title
DAKOTA HOTEL
LAND OFF ENTERPRISE WAY
WYTHENSHAW

Drawing Title
PROPOSED GROUND FLOOR
PLAN

KPP
ARCHITECTS
Lodge House
12 Town Street
Horsforth, Leeds LS18 4RJ
T : +44 (0) 113 2390460
E : architects@kpp-leeds.co.uk
W : www.kpp-leeds.co.uk


Scale	Size	Date	Drawn	Checked
1 : 100	A1	MAY '24	JH	Checker

Status
PLANNING

KPP Job No.
2019-08

Drawing Number
2003

Revision
P1

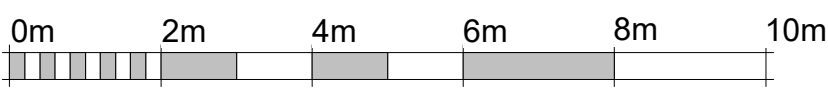

VISUAL SCALE 1:100 @ A1