

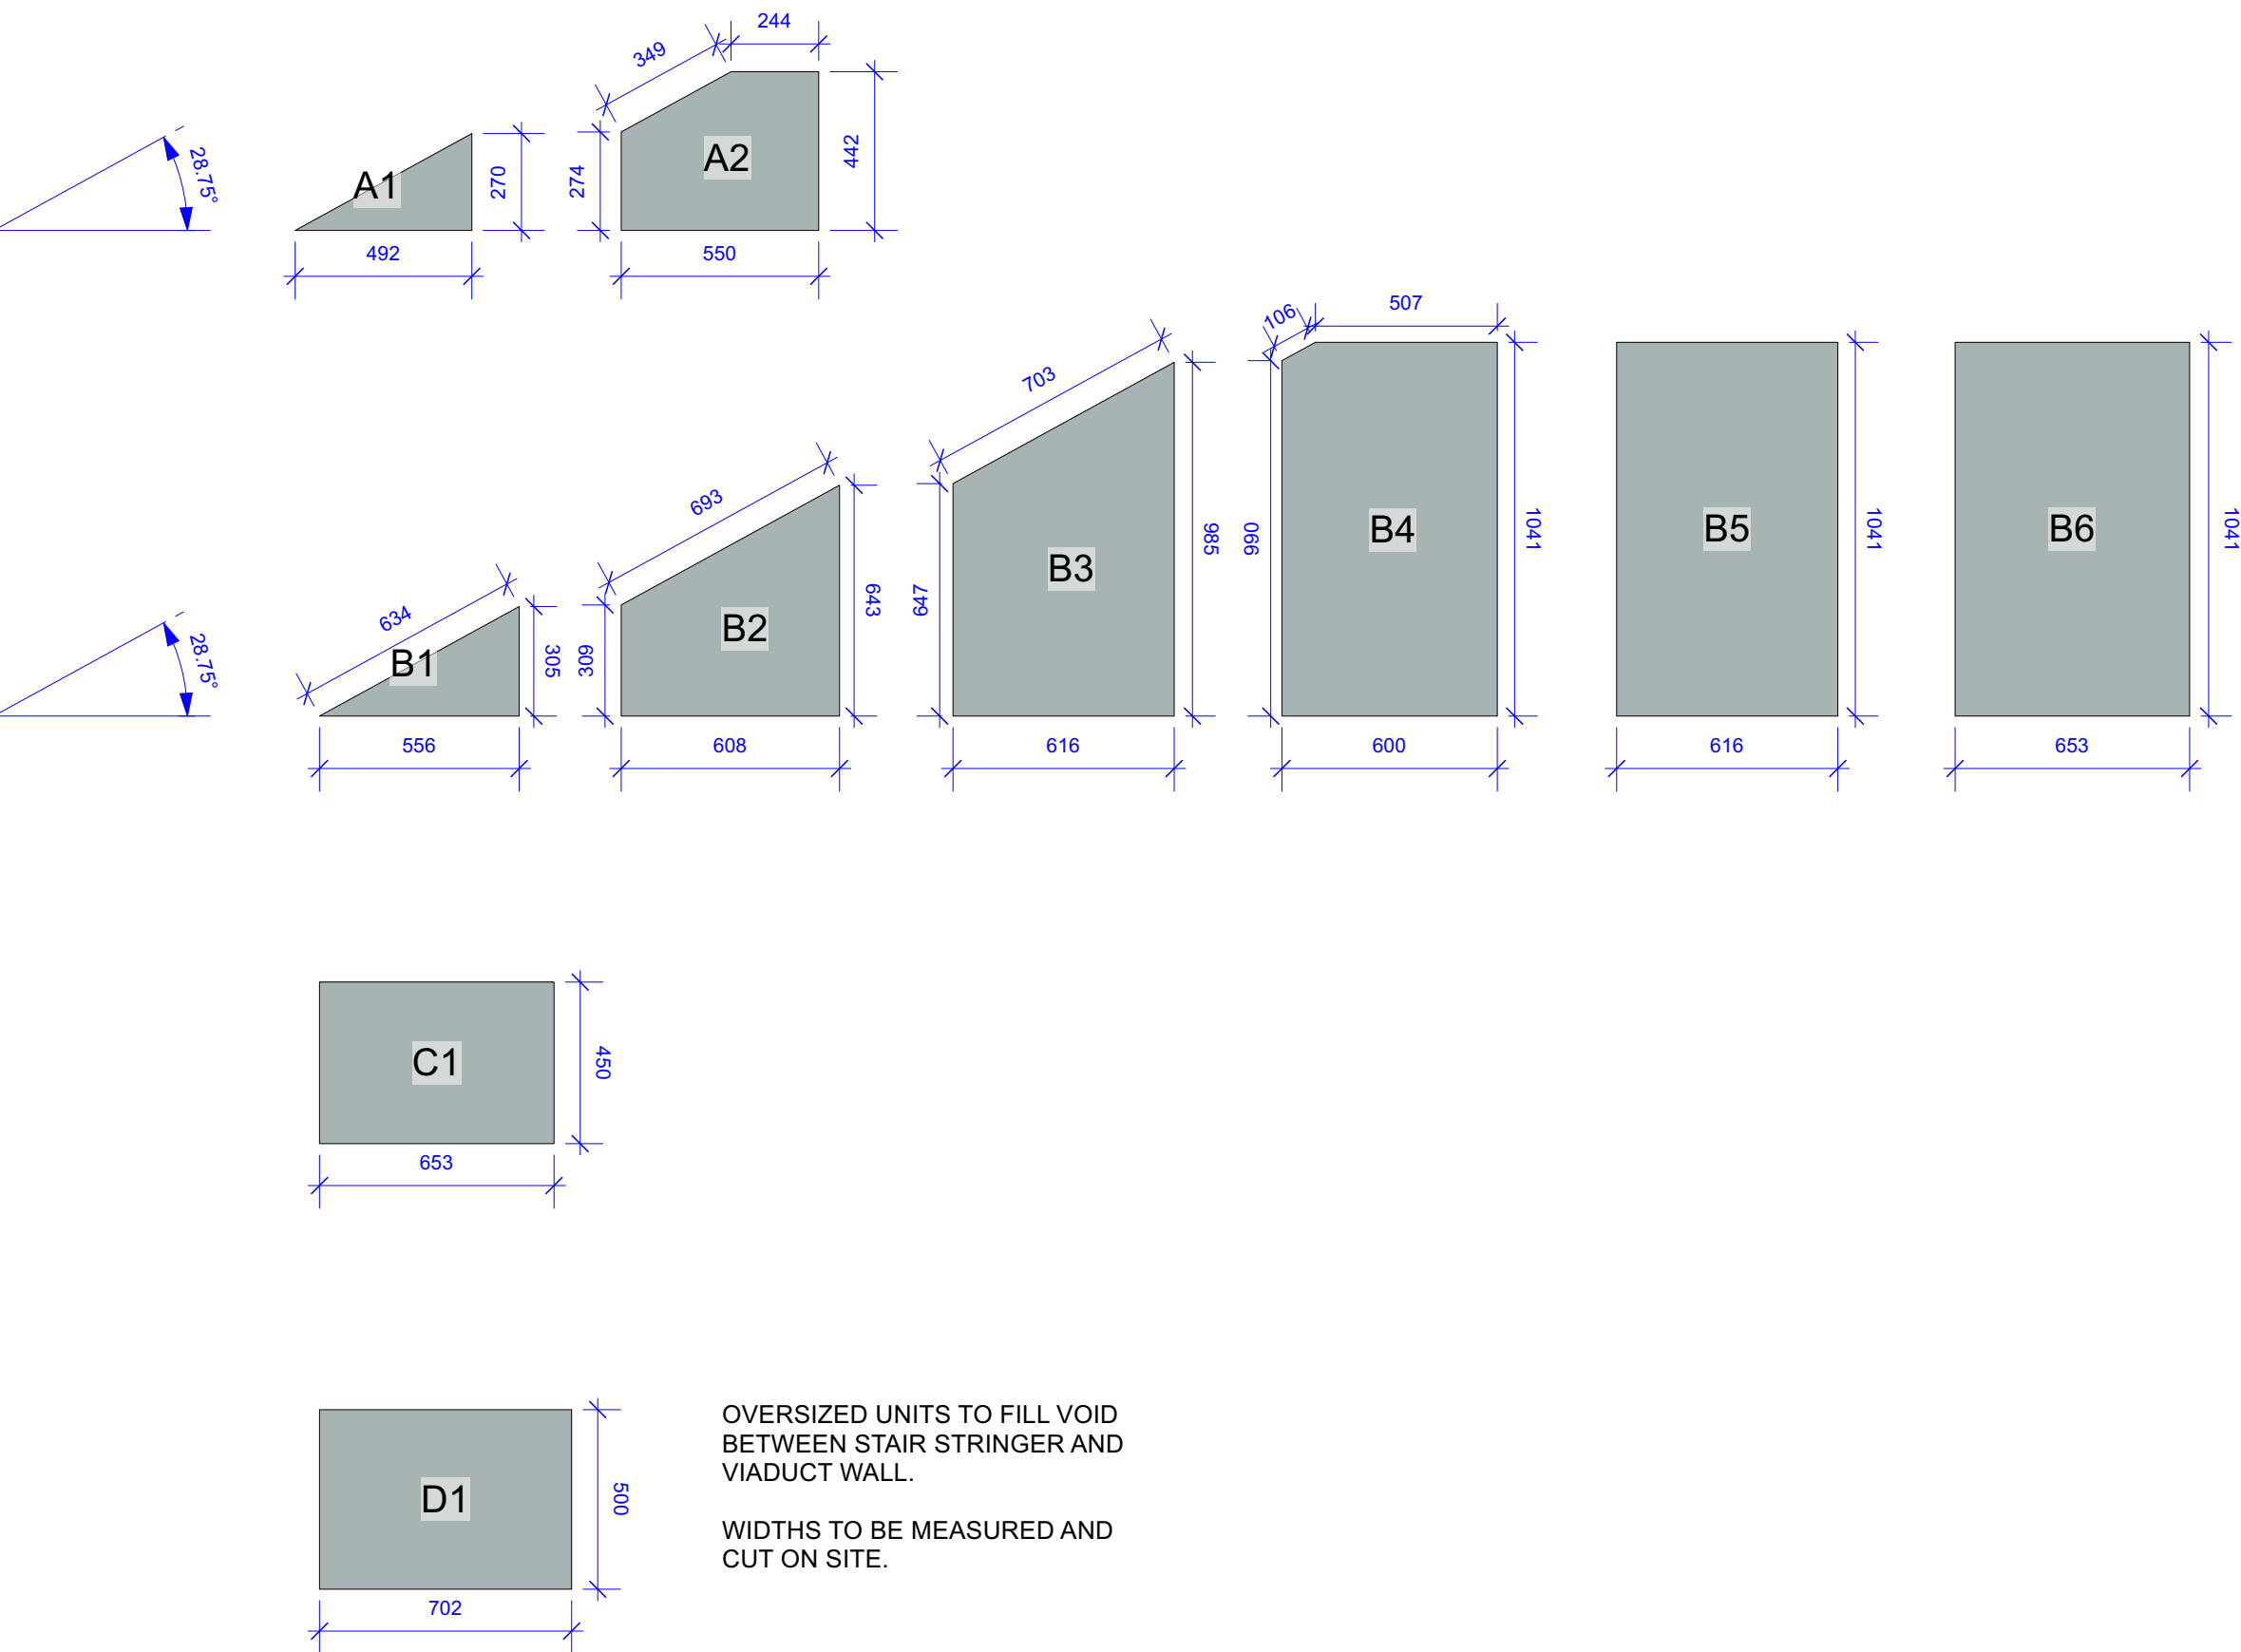


DESIGN INTENT ONLY - MANUFACTURER TO SUBMIT DRAWING
FOR LANDSCAPE ARCHITECTS APPROVAL

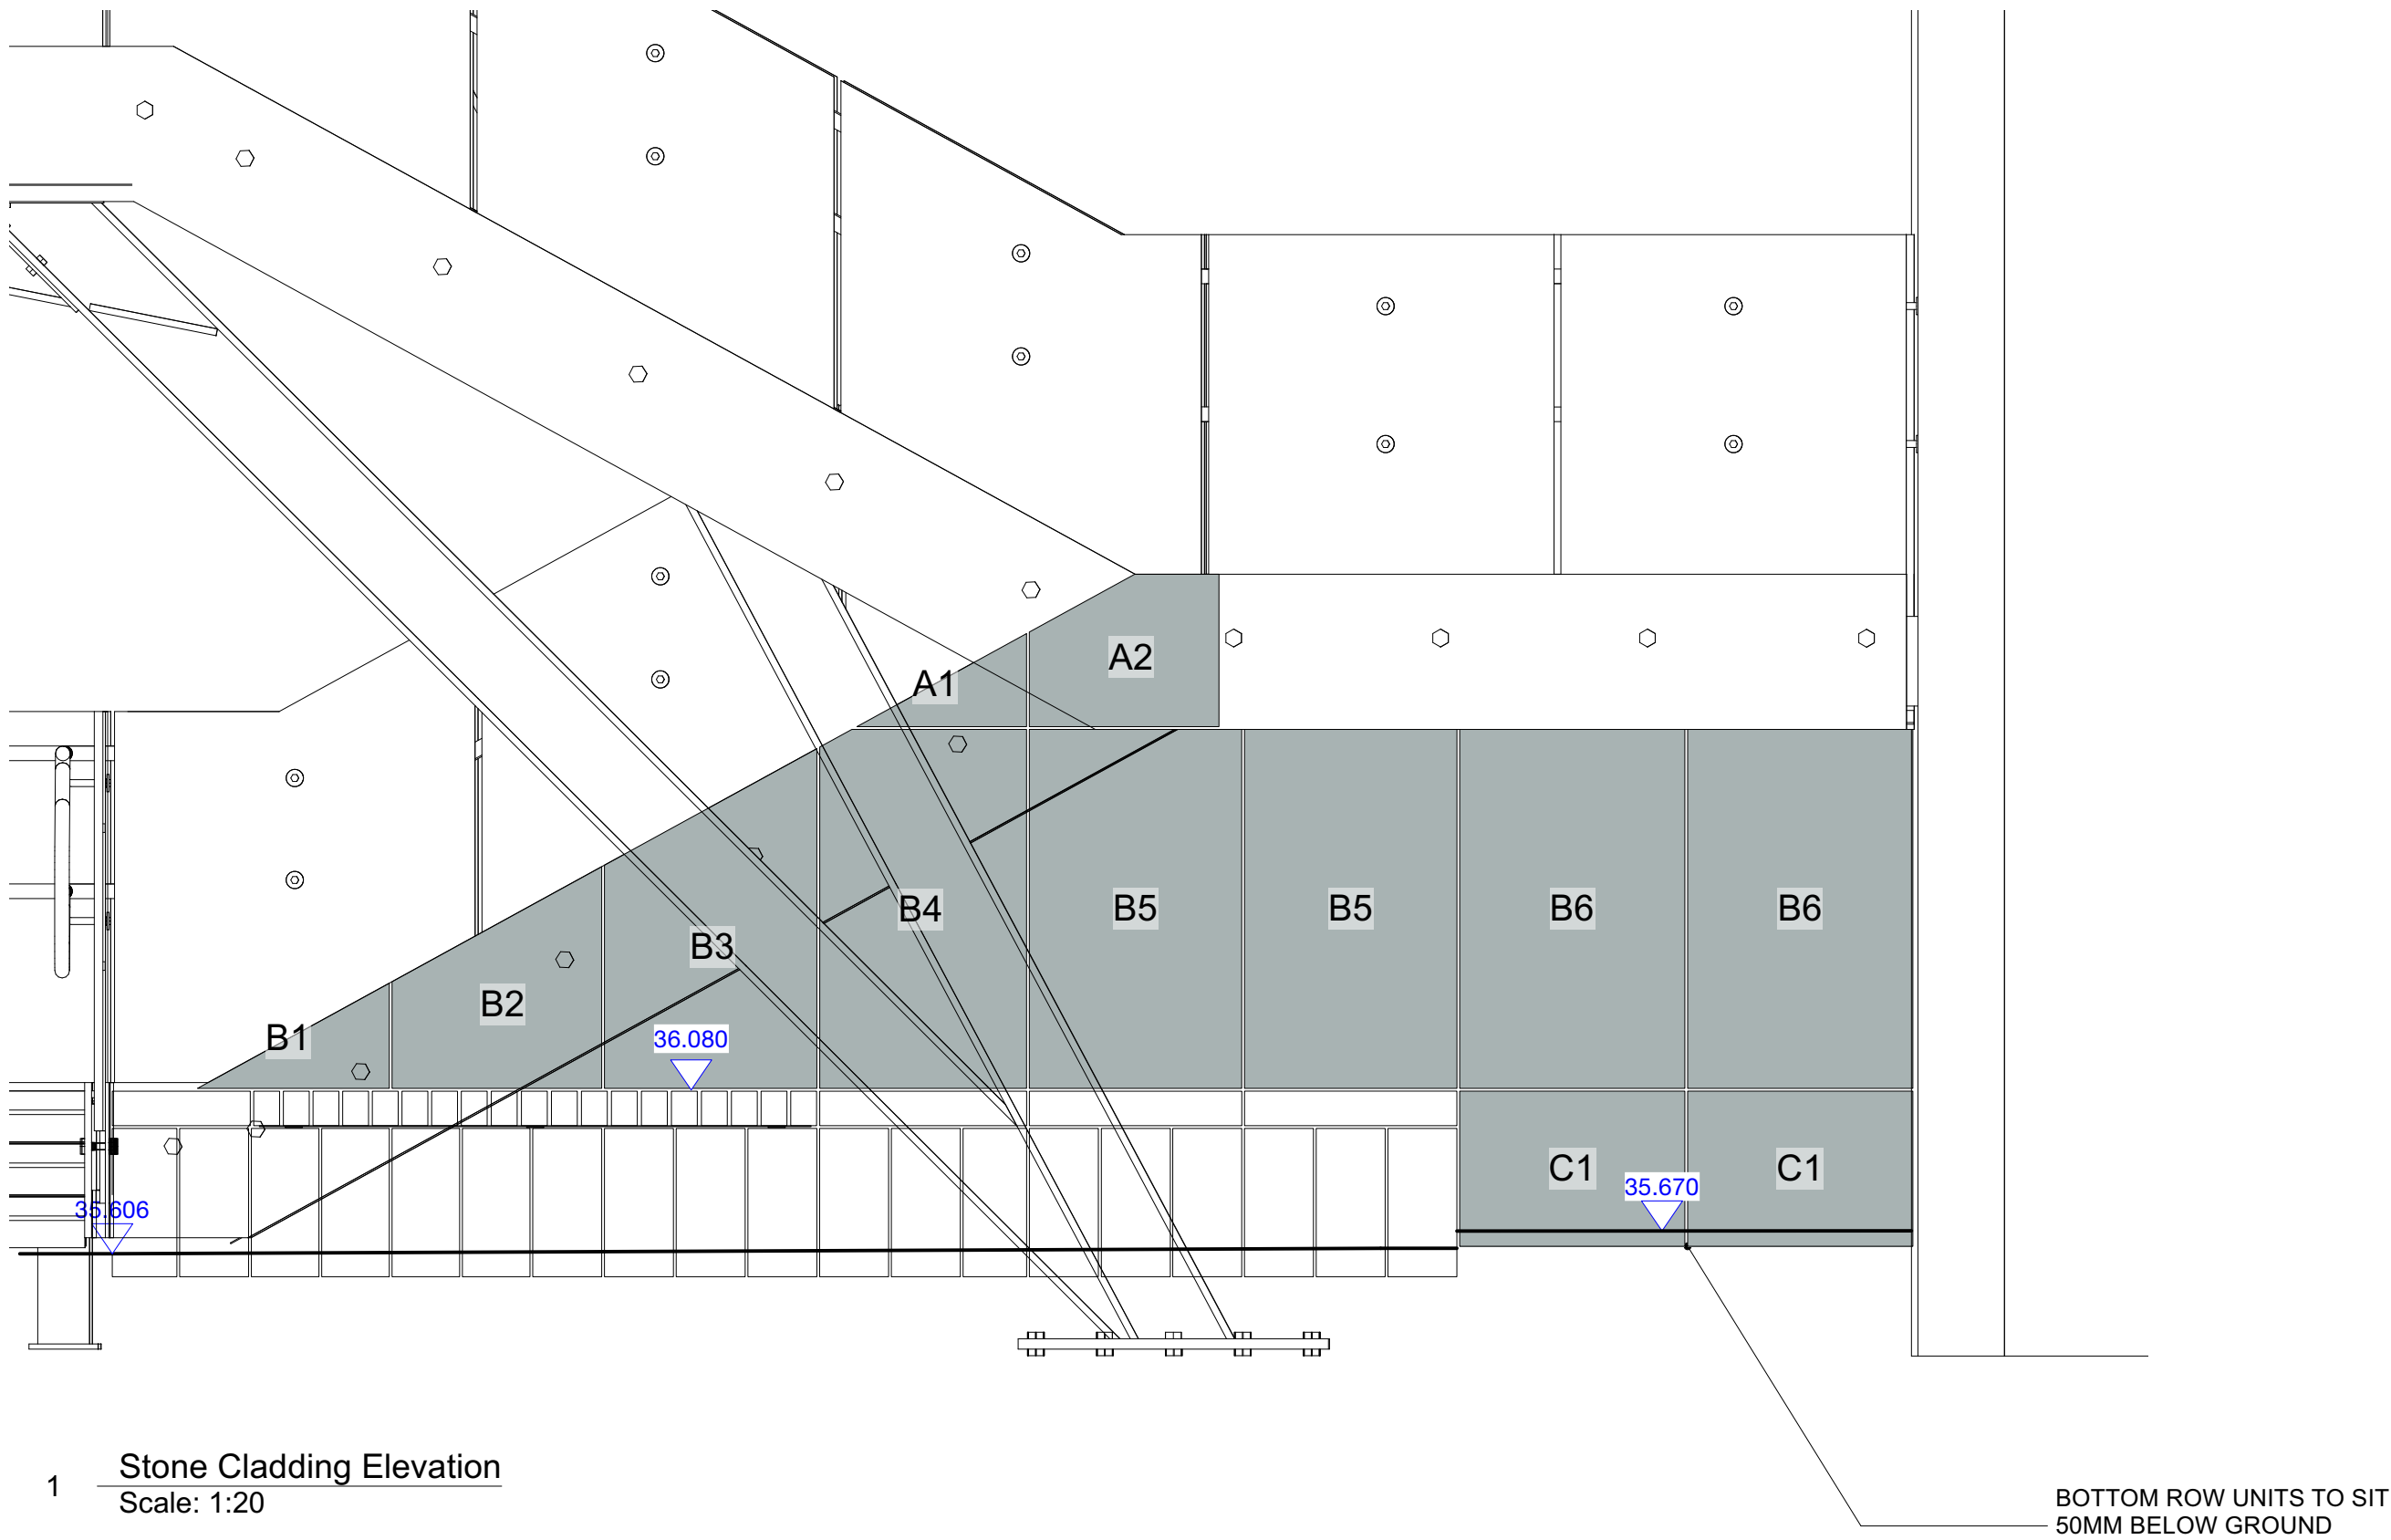

- NOTES:**
1. Do not scale from this drawing.
 2. Always work to noted dimensions.
 3. All dimensions are in millimetres unless otherwise stated.
 4. All setting out, levels and dimensions to be agreed on site.
 5. The dimensions of all materials must be checked on site before being laid out.
 6. This drawing must be read with the relevant specification clauses and detail drawings.
 7. Order of construction and setting out to be agreed on site.

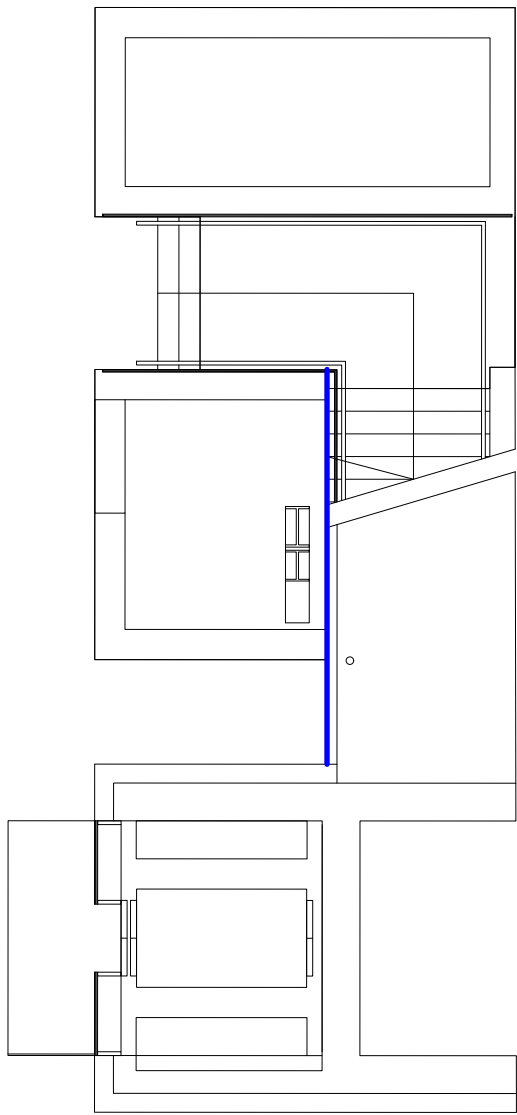

LOCATION PLAN

KEY

- 1 - Granite Cladding Units.**
Material: Granite.
Colour: Carina.
Dimensions: Thickness 40mm - TBC by supplier / engineer.
See drawing for detailed dimensions.
Finish: Flamed. All exposed sides to be finished to match front faces. All other sides to be sawn.
Jointing: 8mm joints between units to match planter
- 2 - Jointing**
Product: Otoseal S70 Natural Stone Sealant.
Colour: Submit samples for landscape architect approval.
Joint width: 8mm to match planter.
Supplier: Ottochemie or similar and approved.
- 3 - Fixing**
To engineer's specification

S3-P02	13.09.22	A and B unit layout updated	TF	KR
S3-P01	03.02.22	D units added	TF	KR
		Review and comment	TF	KR

Revision	Date	Description	Drawn	Apprvd.
----------	------	-------------	-------	---------

Planit I.E. Limited
E: info@planit-ie.com W: planit-ie.com
MANCHESTER
2 Back Grafton St., Altrincham, WA14 1DY
T: 0161 928 9281
LONDON
Unit 6 Waterside, 44-48 Wharf Road, London, N1 7UX
T: 0207 253 5678
LIVERPOOL
Tempest 5.3, 12 Tithebarn Street, Liverpool, L2 2DT
T: 0151 363 1230

Client ASK

Project Viadux, Greater Bridgewater Street
Stair and Lift

Drg Title Slot Site - Stair Dressing

Created on 04.05.20 Created by TF Approved by KR

Scale 1:20 Size A1 Workstage Stage 5

Drg No. HSS-PLA-XX-XX-DR-L-5015 Suitability S3 Revision P02