NOTE - Responsibility is not accepted for errors made by others in scaling from this drawing. All construction information should be taken from figured dimensions only

METRES

0 1 2 3 4 5

SCALE: 1:50

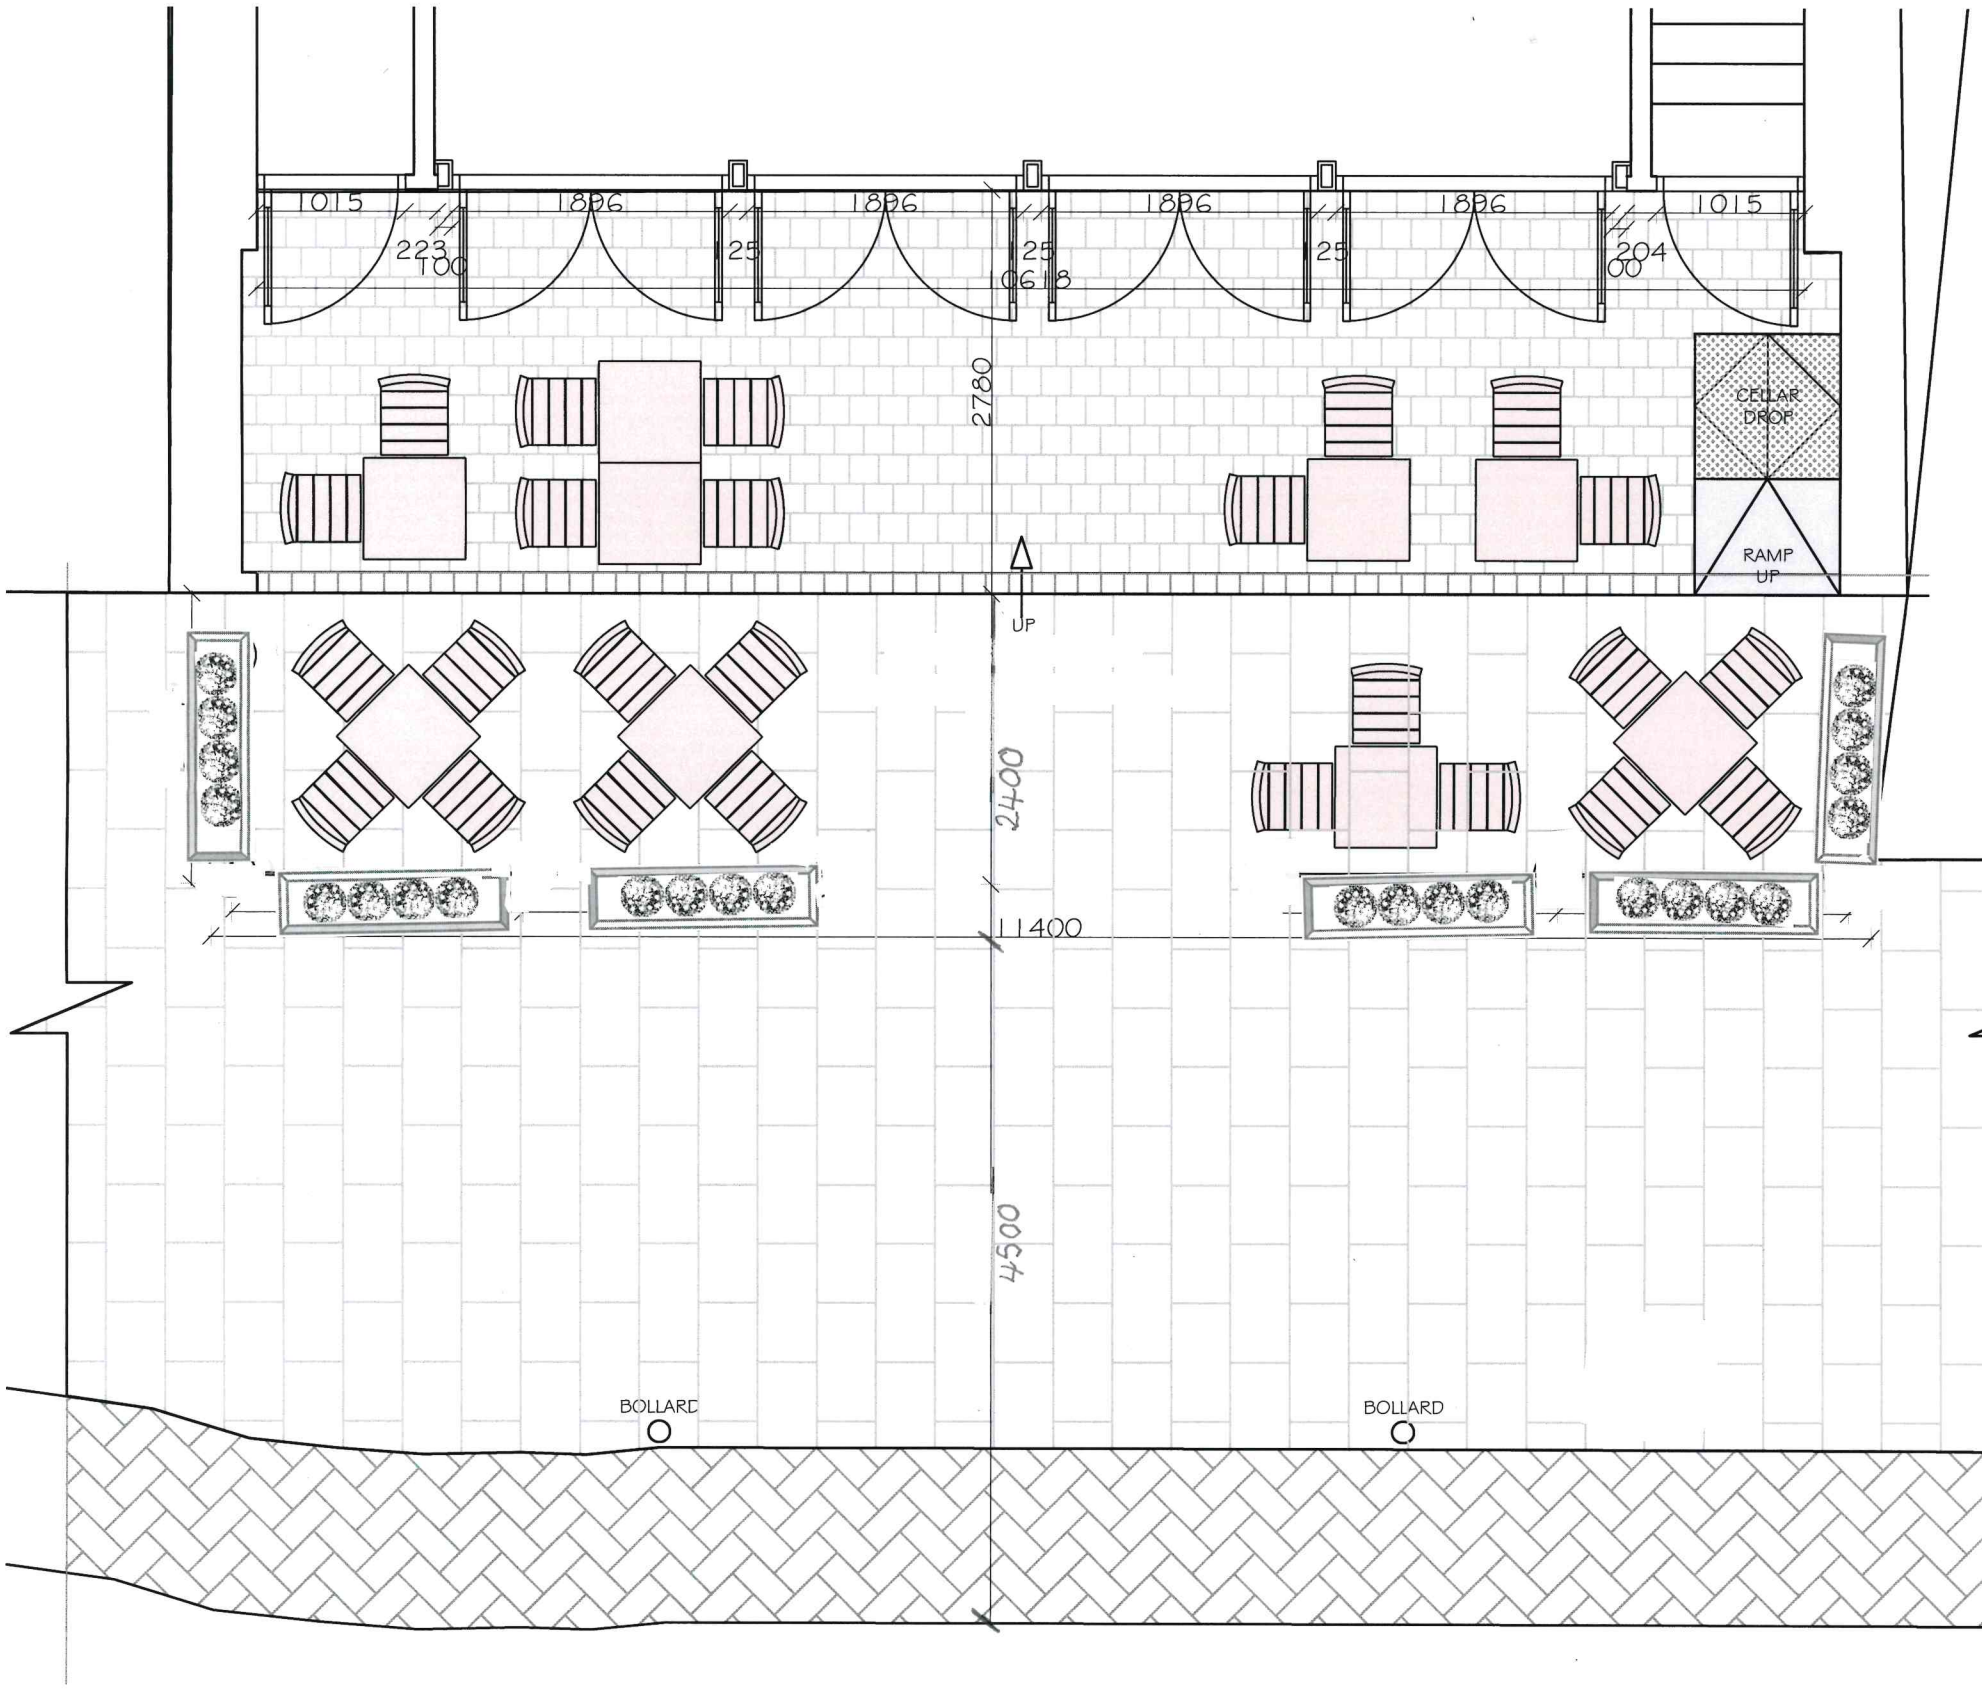

kdpa
kdesign
kdproject management
kdparchitecture
Adur Business Centre
Little High Street
Shoreham by Sea
West Sussex BN43 5EG
t. 01273 467518
e. info@kdpaine.co.uk
www.kdpaine.co.uk

| | |
|---|---|
| CLIENT | JD WETHERSPOON PLC |
| PROJECT | PUB NO: 193<br>MOON UNDER WATER<br>MANCHESTER |
| DRAWING | BLOCK PLAN |

| | | |
|---|---|---|
| SCALE<br>A3/1:50 | DATE | DRAWN<br>AKS |
| PROJECT No<br>7293 | DRAWING No<br>PL-02 | REVISION |