
148 Woodlands Road, M8 0QH

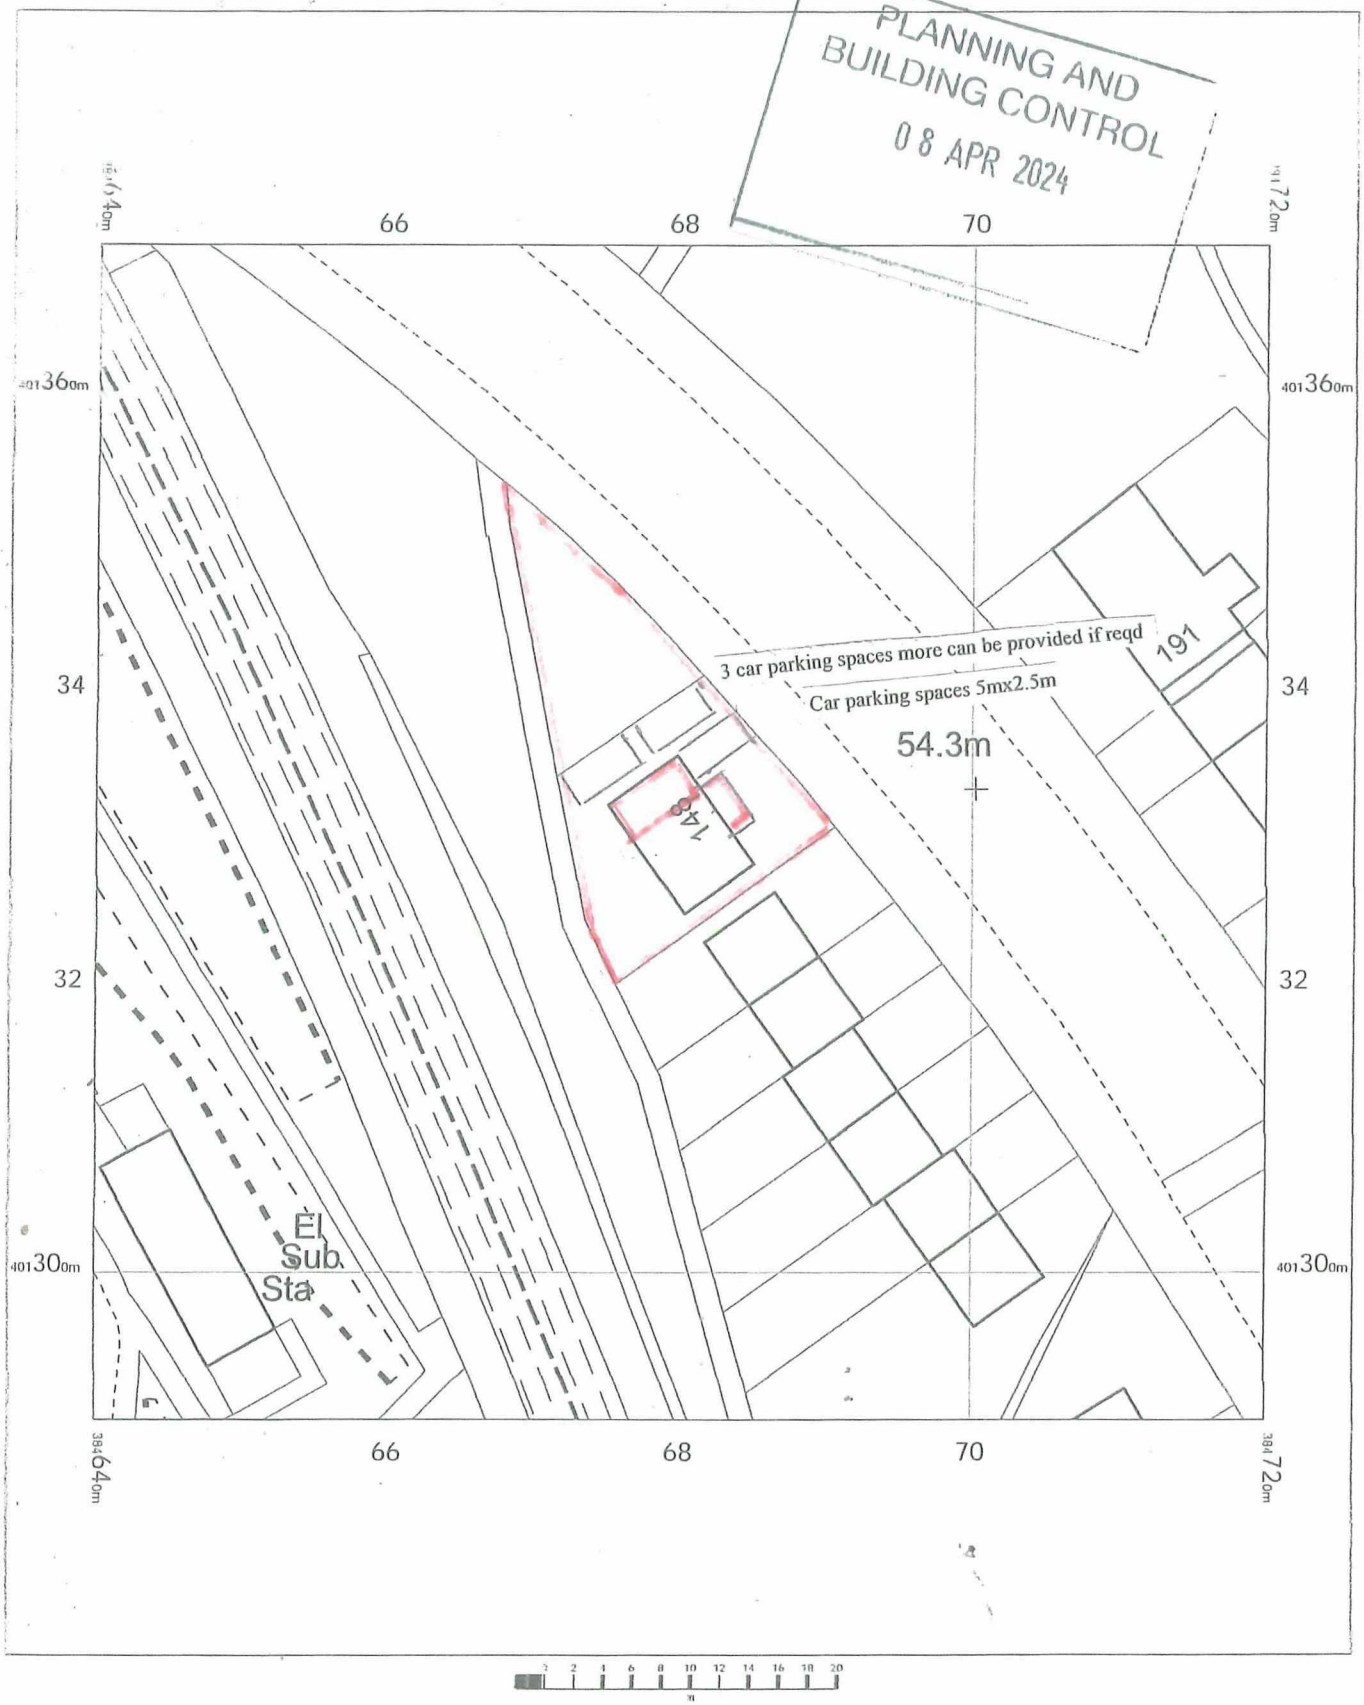

148 Woodlands Road,
Cheetham,
Manchester,
M8 0QH

OS MasterMap 1250/2500/10000 scale
Wednesday, November 1, 2023, ID: MPMBW-01133460
www.blackwellmapping.co.uk

1:500 scale print at A4, Centre: 384680 E, 401330 N

©Crown Copyright Ordnance Survey. Licence no. 100041041

N

BLACKWELL'S MAPPING SERVICES
PERSONAL & PROFESSIONAL MAPPING
www.blackwellmapping.co.uk
TEL: 0800 151 2612
maps@blackwell.co.uk