




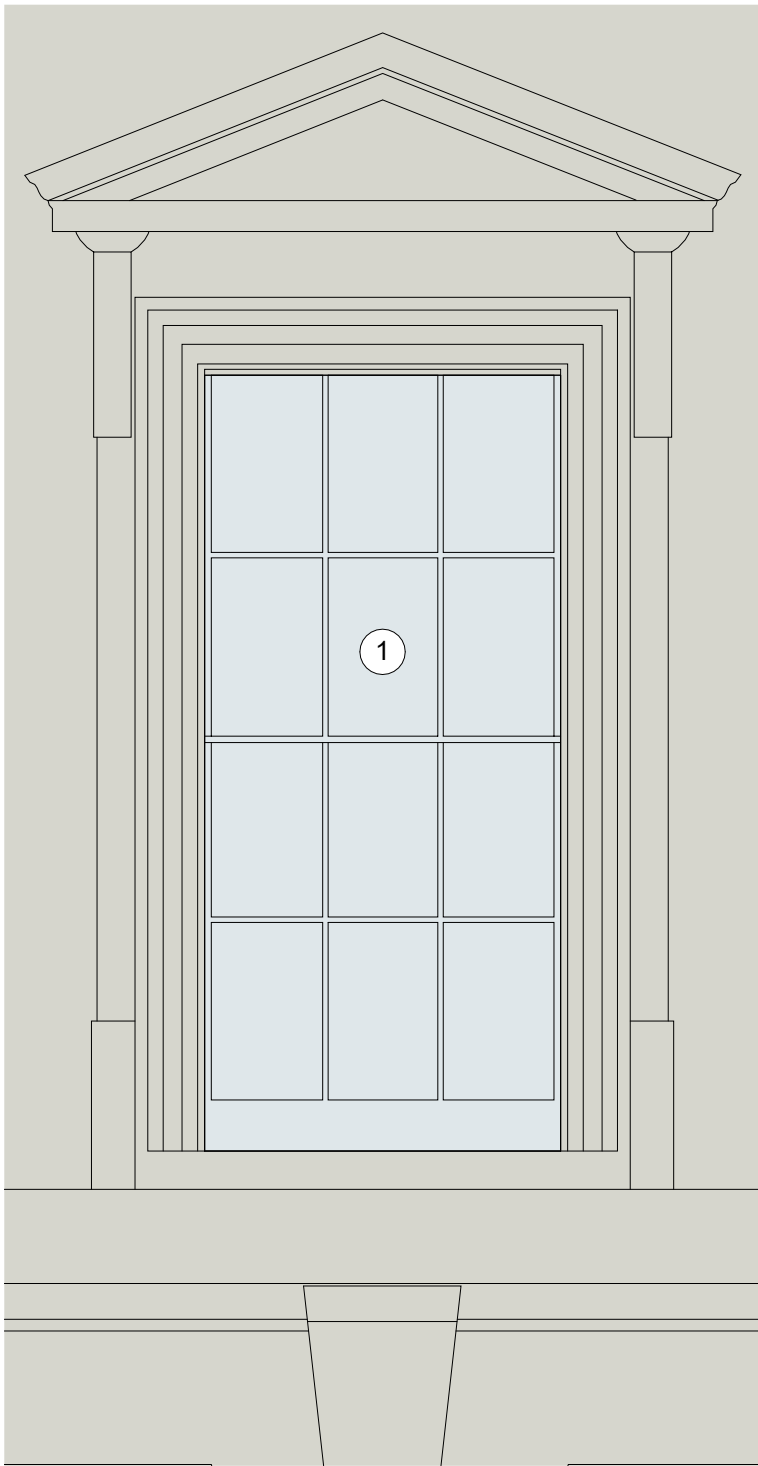


1 External Elevation - Existing Glazing
1 : 25 @ A1, 1:50 @ A3

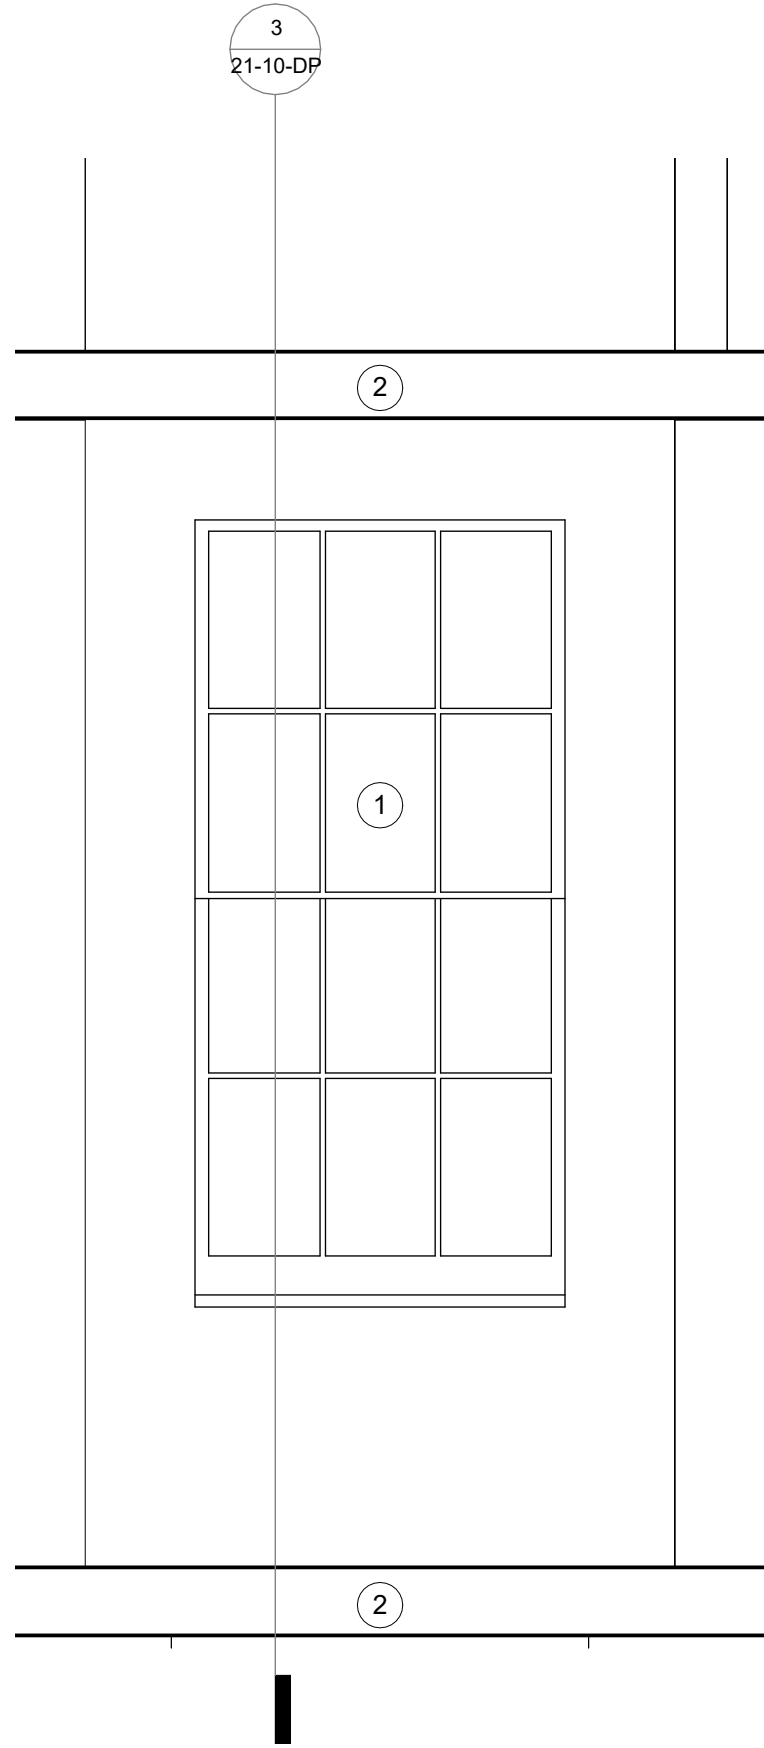


2 Internal Elevation - Existing Glazing
1 : 25 @ A1, 1:50 @ A3

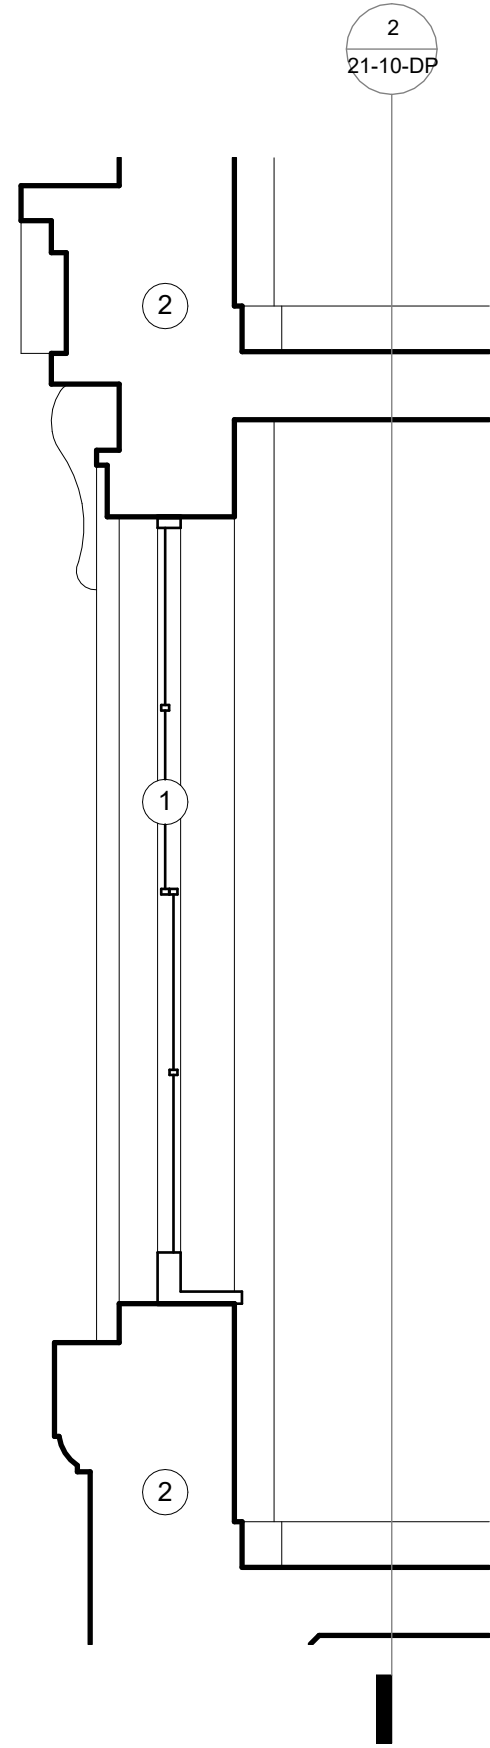


3 Typical Section - Existing Glazing
1 : 25 @ A1, 1:50 @ A3

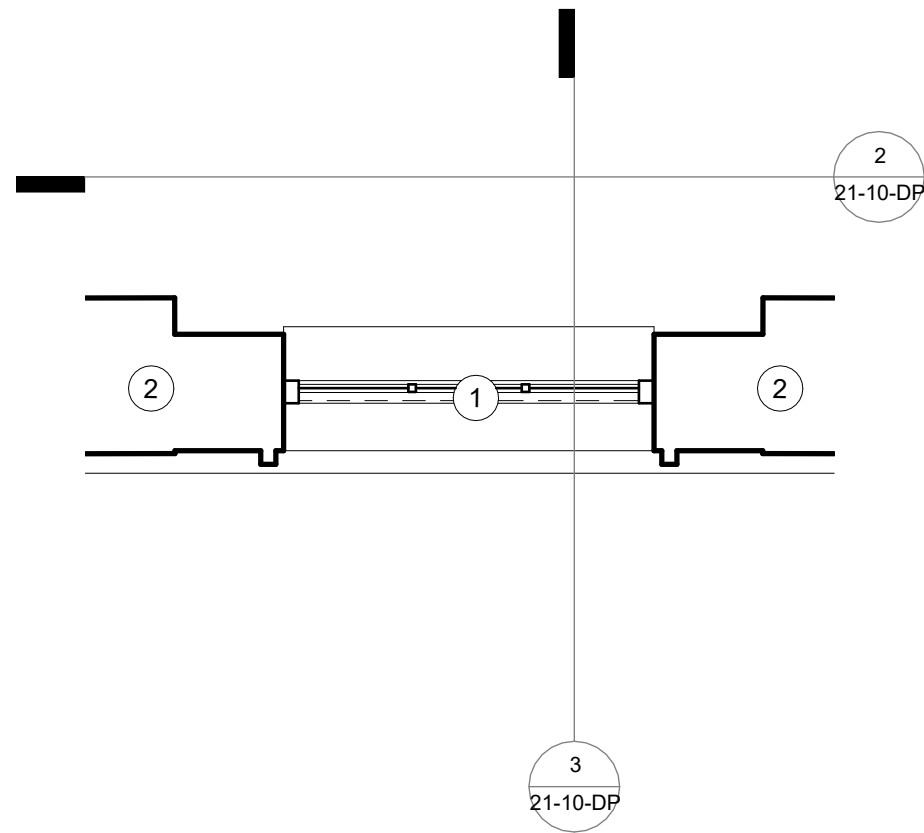


4 Typical Plan - Existing Glazing
1 : 25 @ A1, 1:50 @ A3

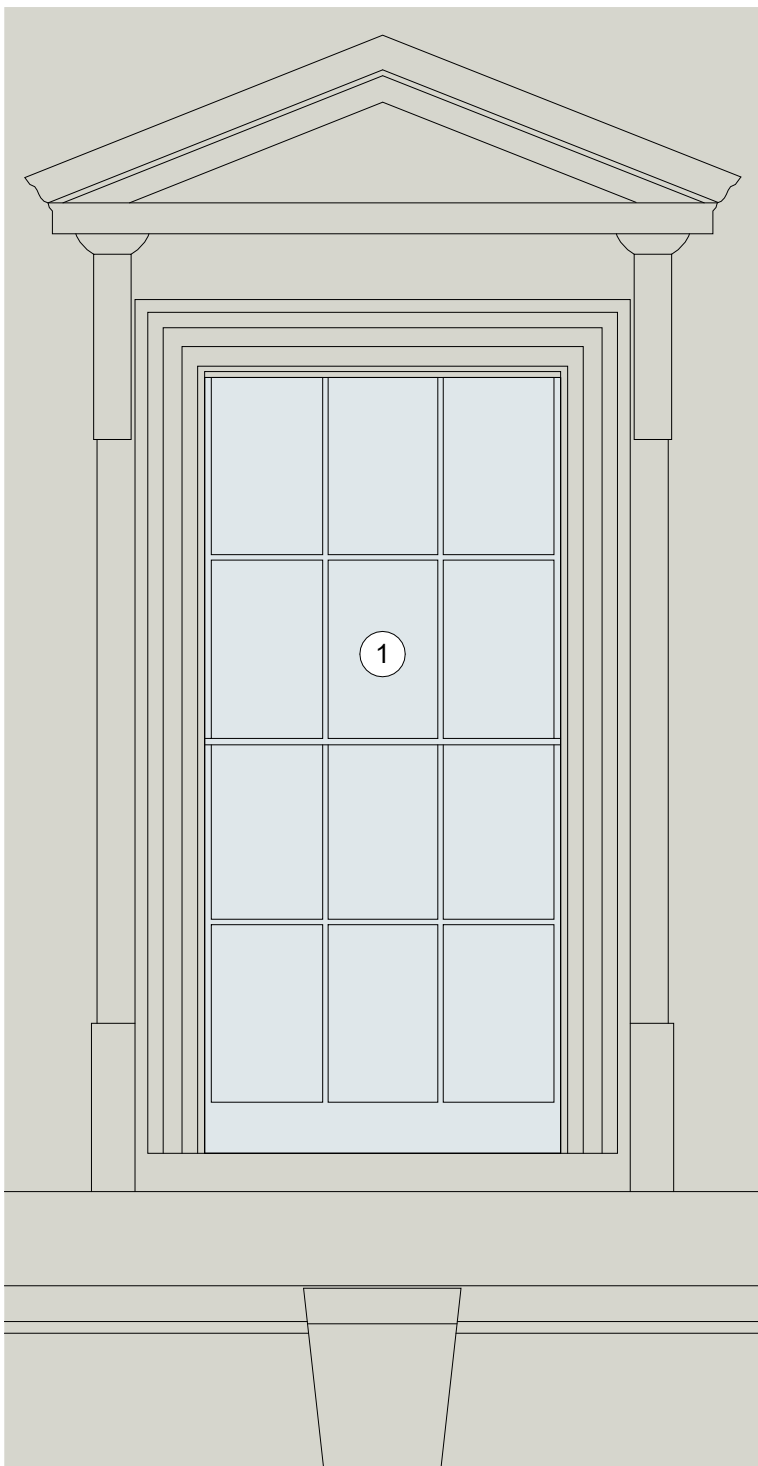


5 External Elevation - Secondary Glazing
1 : 25 @ A1, 1:50 @ A3

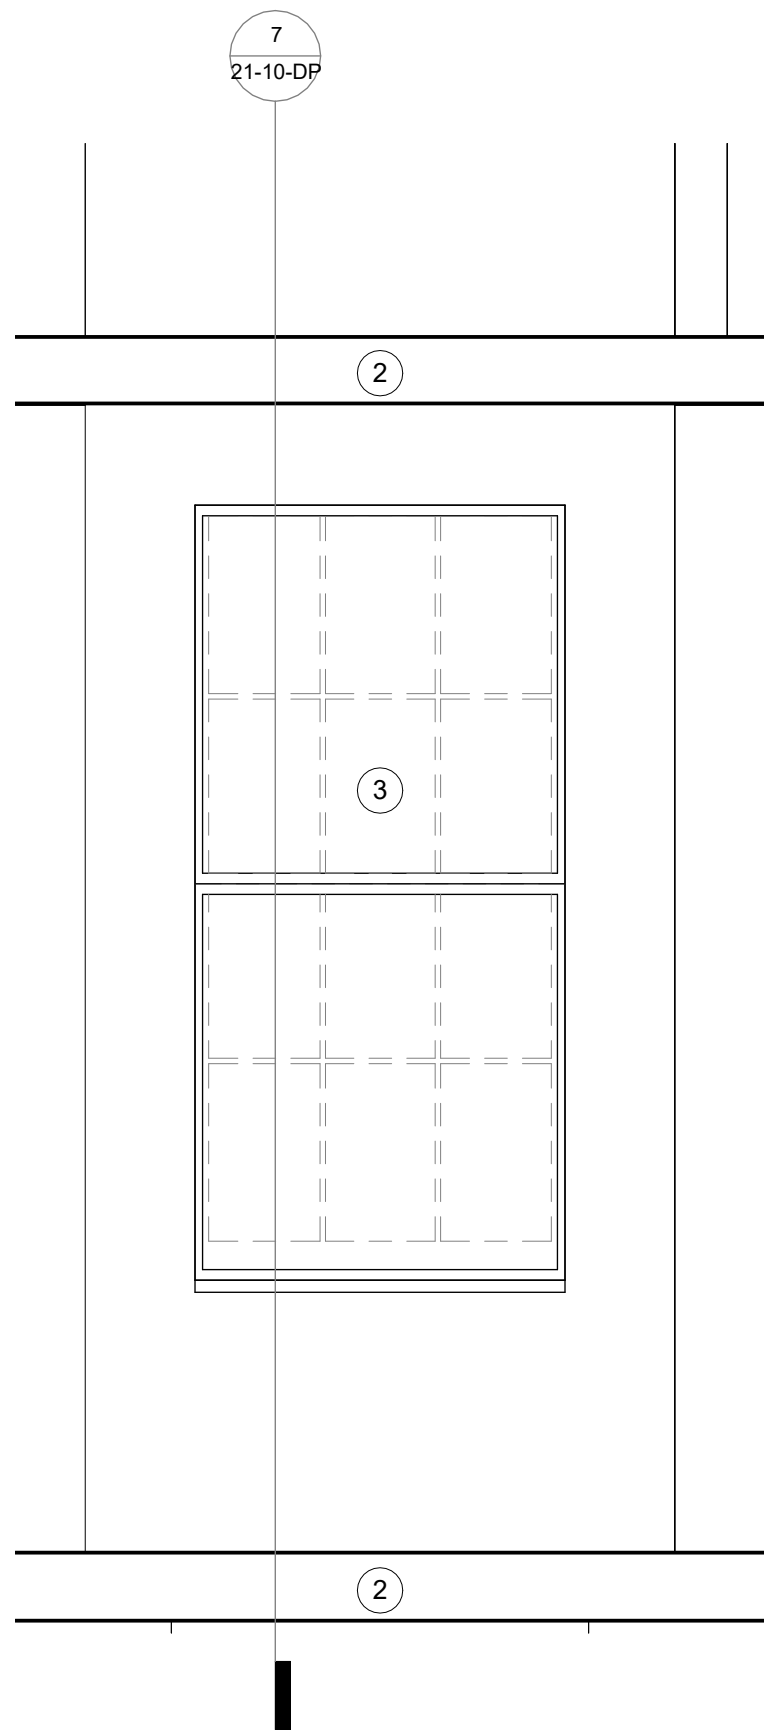

6 Internal Elevation - Secondary Glazing
1 : 25 @ A1, 1:50 @ A3

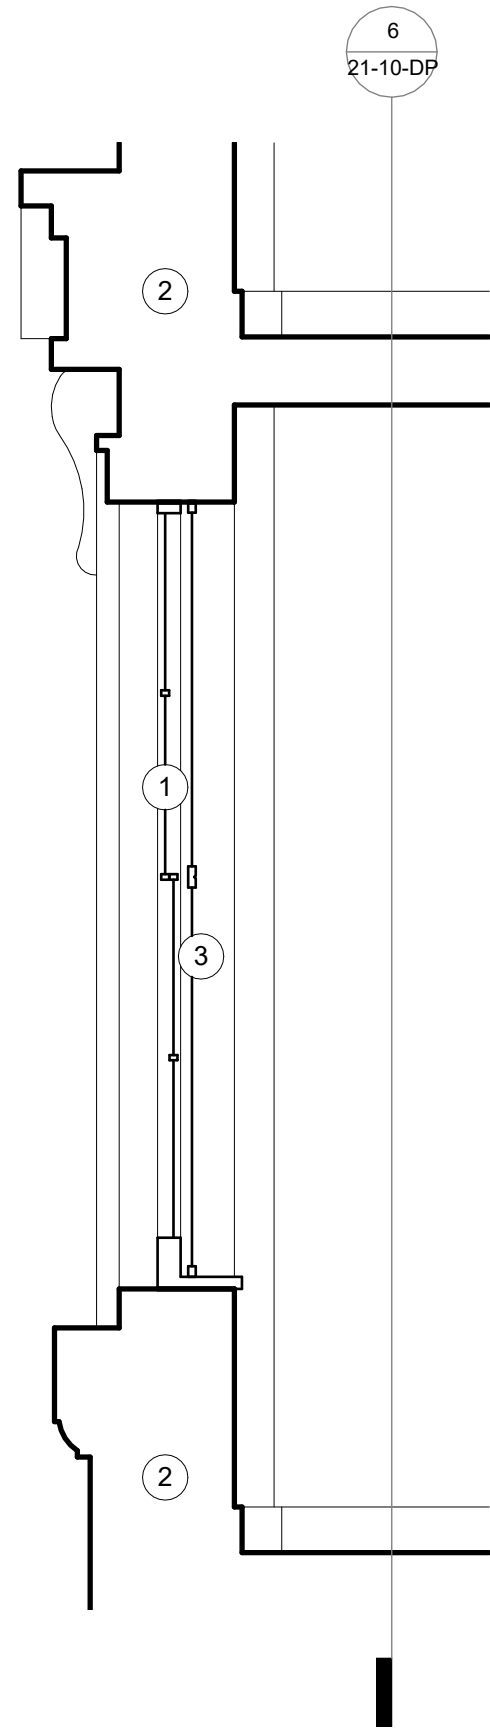

7 Typical Section - Secondary Glazing
1 : 25 @ A1, 1:50 @ A3

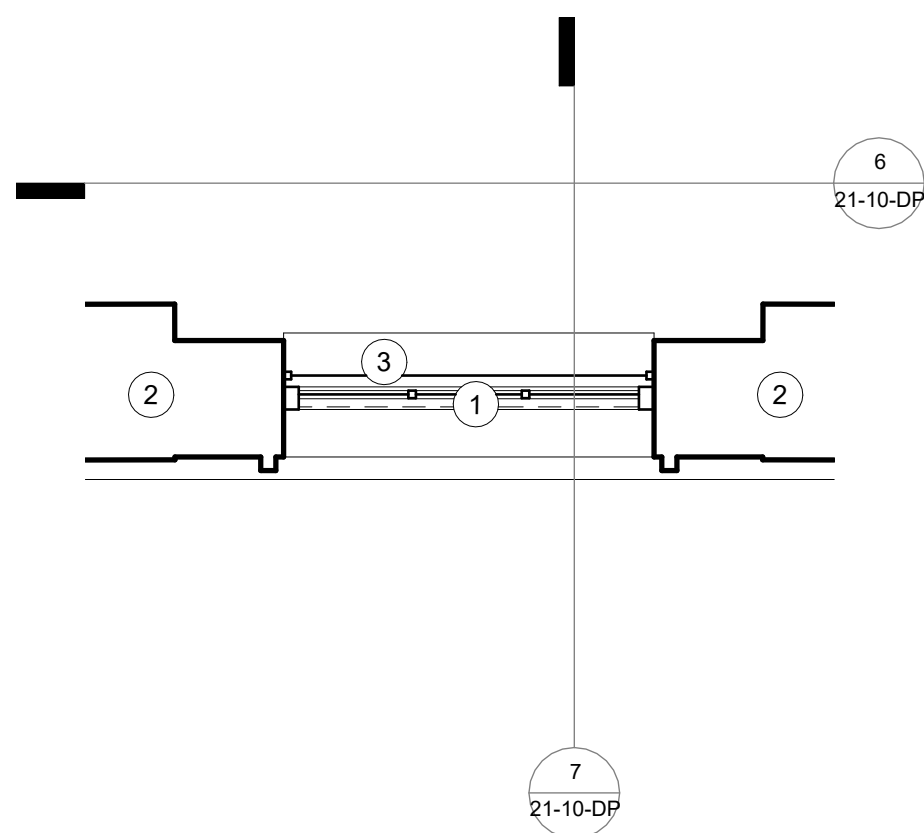

8 Typical Plan - Secondary Glazing
1 : 25 @ A1, 1:50 @ A3

Notes

For Health & Safety related information please refer to the Rolling Designers Risk Register. Where relevant, elements identified on this register are highlighted within the model and on the drawings with the following logo.

- DO NOT SCALE FROM DRAWING;
- Drawing to be printed in colour;
- All information contained in this drawing (including digital data) should be checked and verified prior to any fabrication or construction. Any inconsistencies or omissions should be reported to Bennetts Associates;
- Unless otherwise stated, all grids or co-ordinates are based on the Ordnance Survey National Grid via GPS Observations;
- Unless otherwise stated, all spot heights and levels are expressed as AOD *foabove* *ordnance datum* based on the Ordnance Survey ODN (Ordnance Datum Newlyn).

Bennetts Associates Architects make no warranties, express or implied, with respect to the reuse of the data provided herewith, regardless of its format or the means of its transmission.

All existing survey data is based on, or reference from, 3rd Party information. Unless otherwise stated, all structural, mechanical, electrical information is based on, or reference from, 3rd Party data.

© Crown Copyright 2021. All Rights Reserved.
Ordnance Survey License 123456

Key

1. Existing timber sash window retained and refurbished
2. Existing structure
3. Proposed secondary glazing with slimline frame

BENNETTS ASSOCIATES

Second Floor, 31 Booth Street, Manchester, M2 4AF
T +44 (0)161 674 0135 • www.bennettsassociates.com
E manchester@bennettsassociates.com
For Bennetts Associates' electronic information issue disclaimer - www.bennettsassociates.com/informationdisclaimer/

Project Project No. 2211
room2 Homtel Manchester Piccadilly
Northside (Manchester Ltd)

Drawing Title
Planning
Bay studies 10 of 10
Secondary Glazing

Drawing Number Revision/Suitability
HMP-BA-21-10-DP-A-0 P01 S2

Scale @ A3 Scale @ A1 Revision Date
1:50 1:25 240709

YY MM DD