




Orangery Section B-B Scale 1:50 @ AO

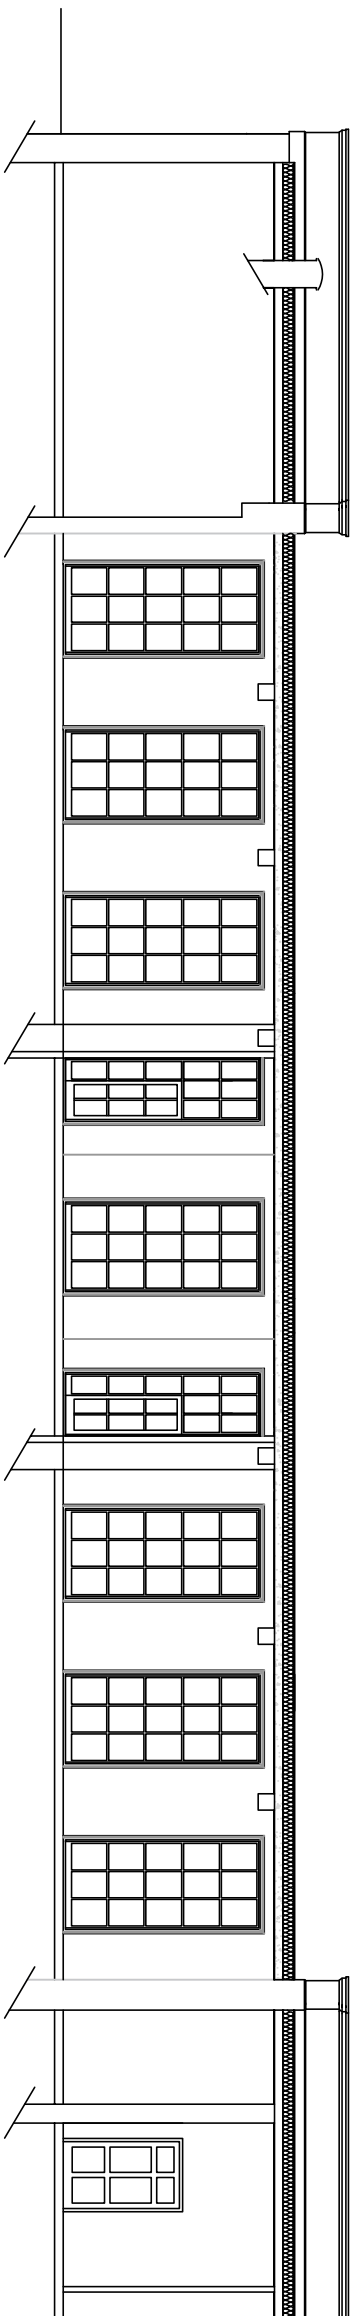


Orangery Section A-A Scale 1:50 @ AO

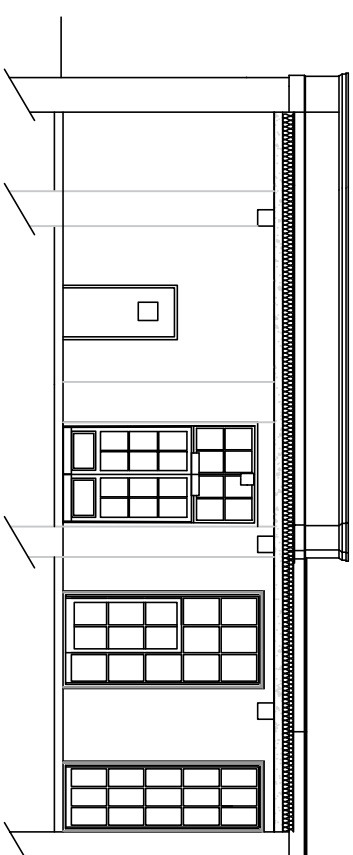

Orangery Section D-D

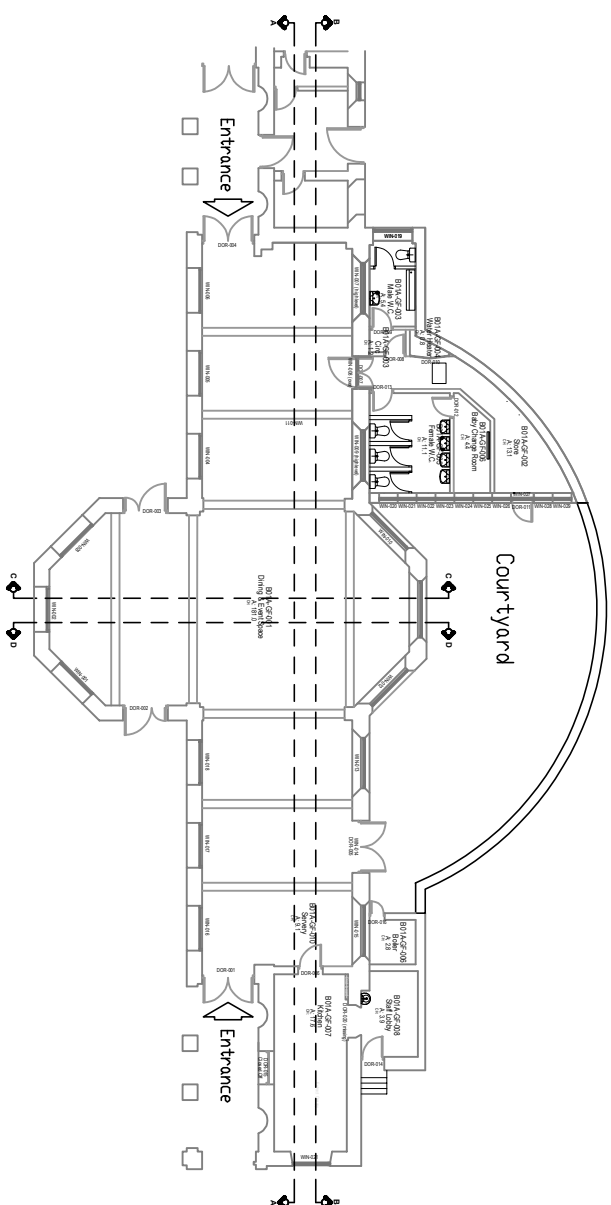

Existing Plan Scale 1:100 @ AO

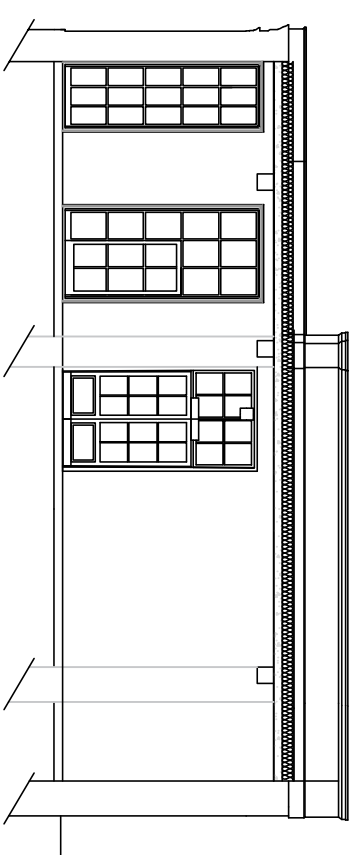

Orangery Section C-C