

NOTES:

THE CONTRACTOR IS RESPONSIBLE FOR CHECKING DIMENSIONS, TOLERANCES AND REFERENCES. ANY DISCREPANCIES ARE TO BE VERIFIED WITH THE ARCHITECT BEFORE PROCEEDING WITH THE WORKS ON SITE OR OFF SITE FABRICATION

WHERE AN ITEM OR DETAIL IS COVERED OR DESCRIBED ON DRAWINGS OF DIFFERENT SCALES THE LARGER SCALE DRAWING IS TO BE WORKED TO.

DO NOT SCALE FROM THIS DRAWING. FIGURED DIMENSIONS TO BE WORKED TO IN ALL CASES.

THIS IS A COPYRIGHT (C) DRAWING AND IS NOT TO BE REPRODUCED WITHOUT THE WRITTEN PERMISSION OF THE ARCHITECT

NOTE:


DRAWING TO BE READ IN ACCORDANCE WITH THE HERITAGE STATEMENT.

WORKS SUBJECT TO LANDLORDS SEPARATE PLANNING APPLICATION.


TYPICAL SHELVING DETAILS

35 KING STREET
MANCHESTER


JOB NUMBER: 1368
CREATED DATE: 08.12.23
DRAWN BY: EL
SCALE: 1:5@A1; 1:10@A3

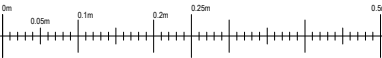


REV:	DATE:	DESCRIPTION:	BY:
A	10.01.24	PLANNING APPLICATION	EL
B	30.05.24	PLANNING APPLICATION	EL

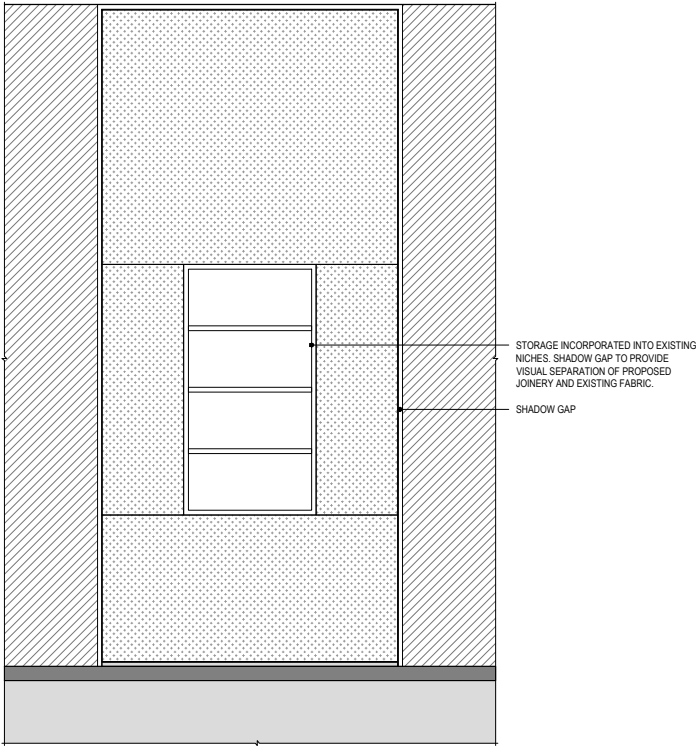

1 TYPICAL SHELVING DETAIL - ELEVATION
SCALE 1:20@A1

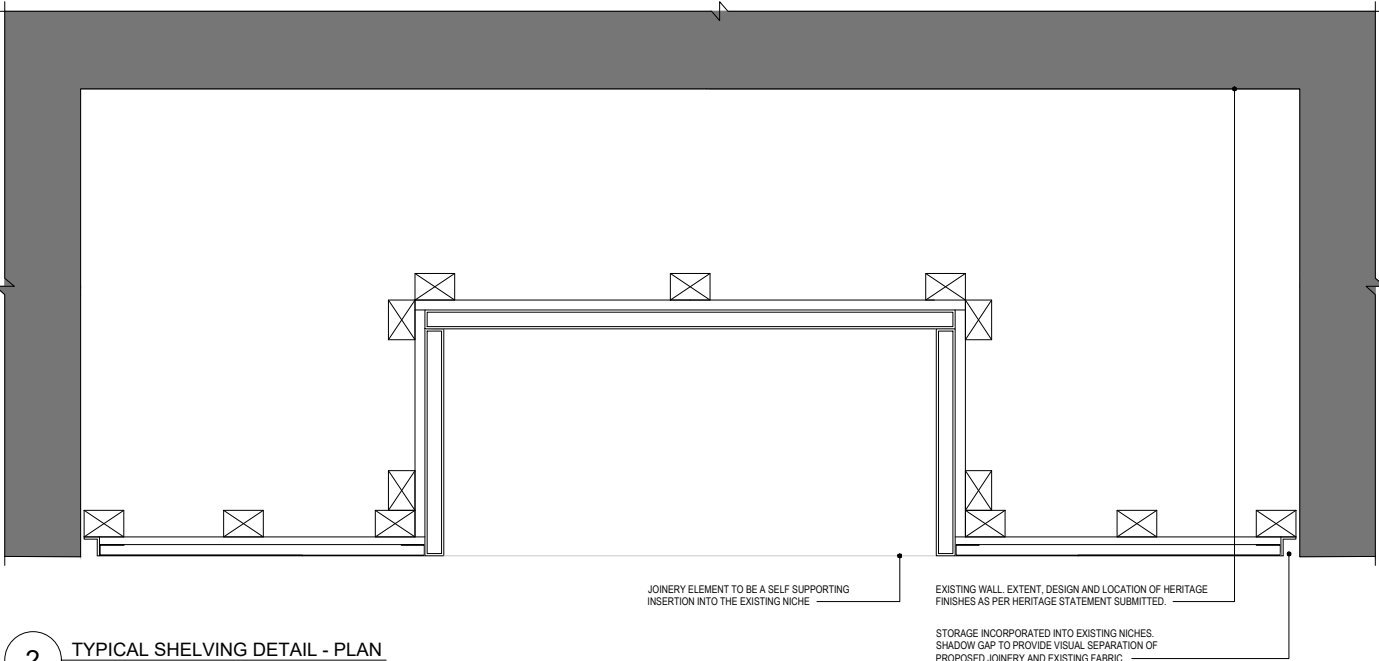

2 TYPICAL SHELVING DETAIL - PLAN
SCALE 1:5@A1; 1:10@A3

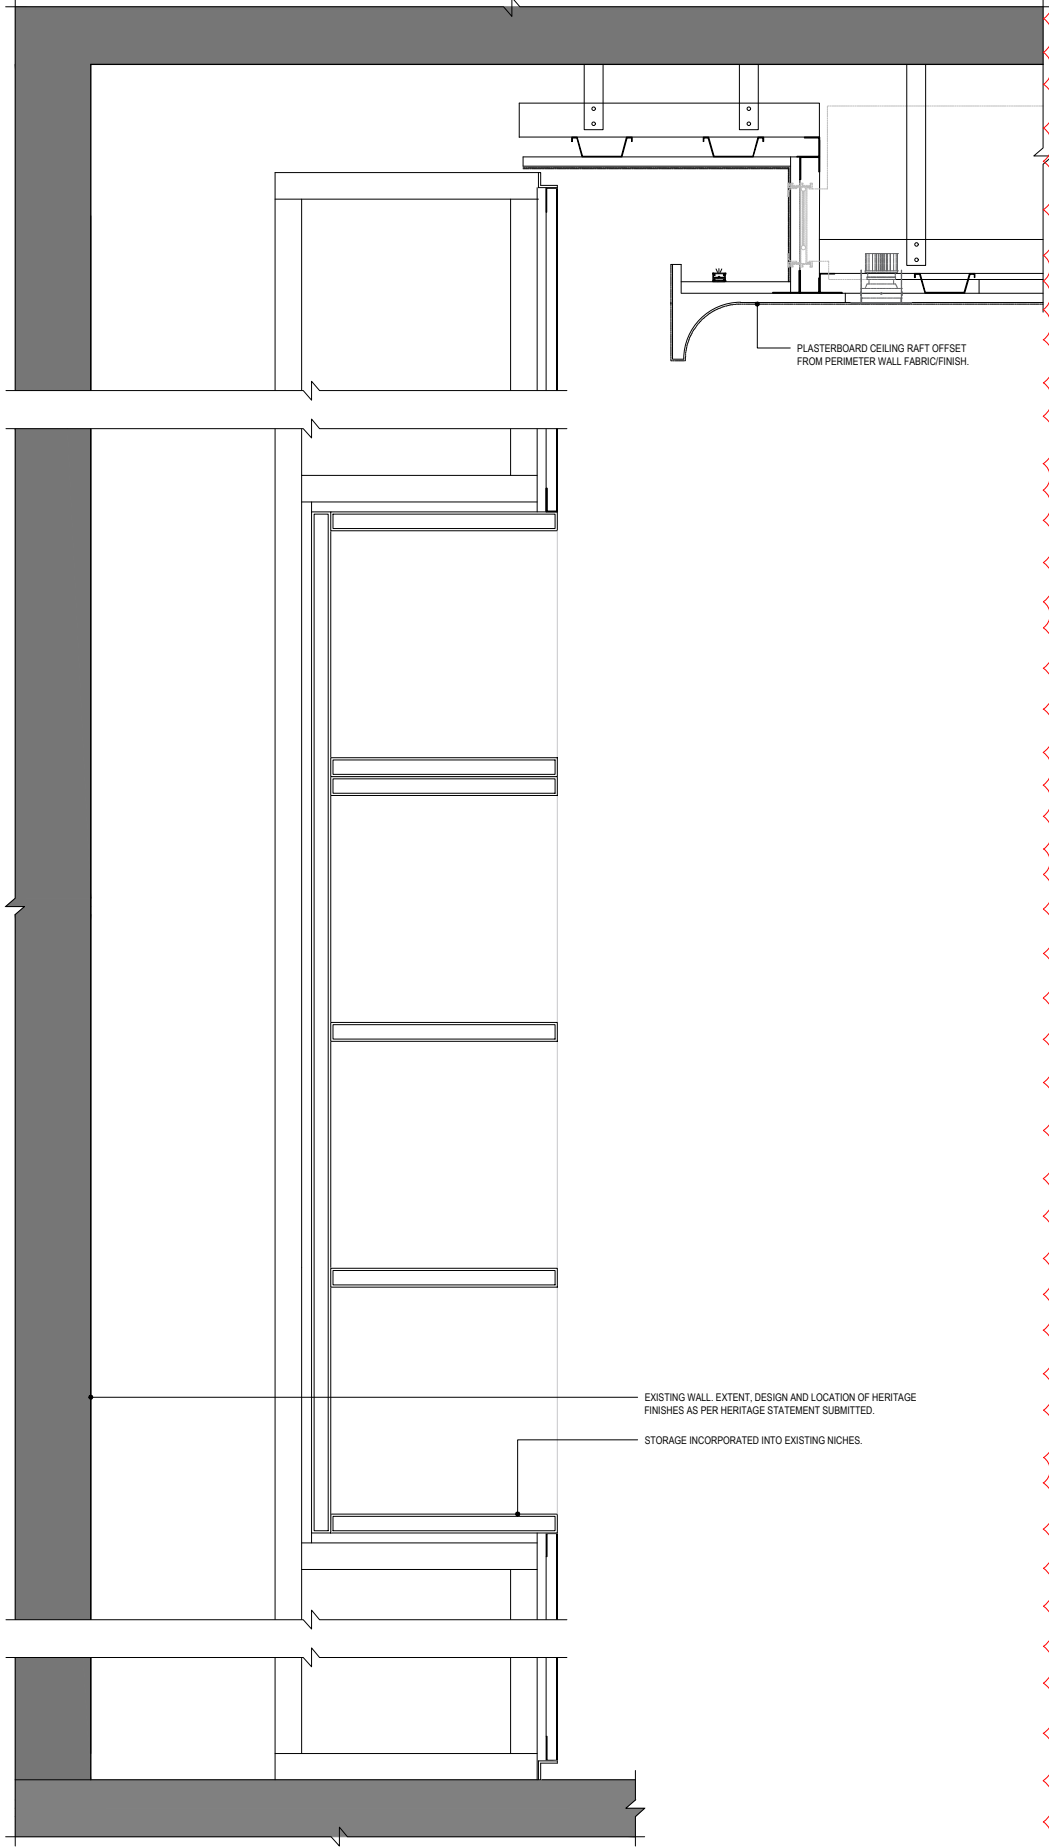

3 TYPICAL SHELVING DETAIL - SECTION
SCALE 1:5@A1; 1:10@A3