


ELECTRICAL KEY

	1x DOUBLE WALL FED POWER
	1x DOUBLE WALL FED POWER [CLEANING IN MATTE BLACK]
	2x WALL FED UNSWITCHED FUSED SPURS
	1x 24HR CEILING FED POWER
	1x 24HR 13AMP FLOOR FED POWER
	2x 24HR 13AMP WALL FED POWER
	6x 13AMP FLOOR FED DOUBLE SWITCHED SOCKET OUTLETS [DSSO]
	2x DOUBLE FLOOR FED POWER
	1x DOUBLE FLOOR FED POWER
	12x CAT6 FLOOR FED CABLE DATA
	1x DOUBLE 24HR 13AMP WALL FED POWER
	2x CAT6 DATA IN CEILING [FOOTFALL]
	2x CAT6 DATA IN CEILING [Wifi]
	2x CAT6 WALL FED DATA [DIGITAL SCREEN]
	2x CAT6 WALL FED DATA [MEDIA PLAYER]
	6x 13AMP WALL FED DOUBLE SWITCHED SOCKET OUTLETS [DSSO]
	1x DOUBLE USB POWER SOCKET
	12x CAT6 WALL FED CABLE DATA
	HOT AND COLD WATER
	MAINS CONNECTED DRAINAGE
	OUTLET FOR CEILING LIGHTING

ELECTRICAL NOTES

NOTE: ALL DIMENSIONS SHOWN ARE TO CENTRE POINT OF ALL FLOOR OR WALL FED POWER SUPPLY. PLEASE NOTE THAT ALL DIMENSIONS SHOWN ARE **SUBJECT TO SITE SURVEY.**

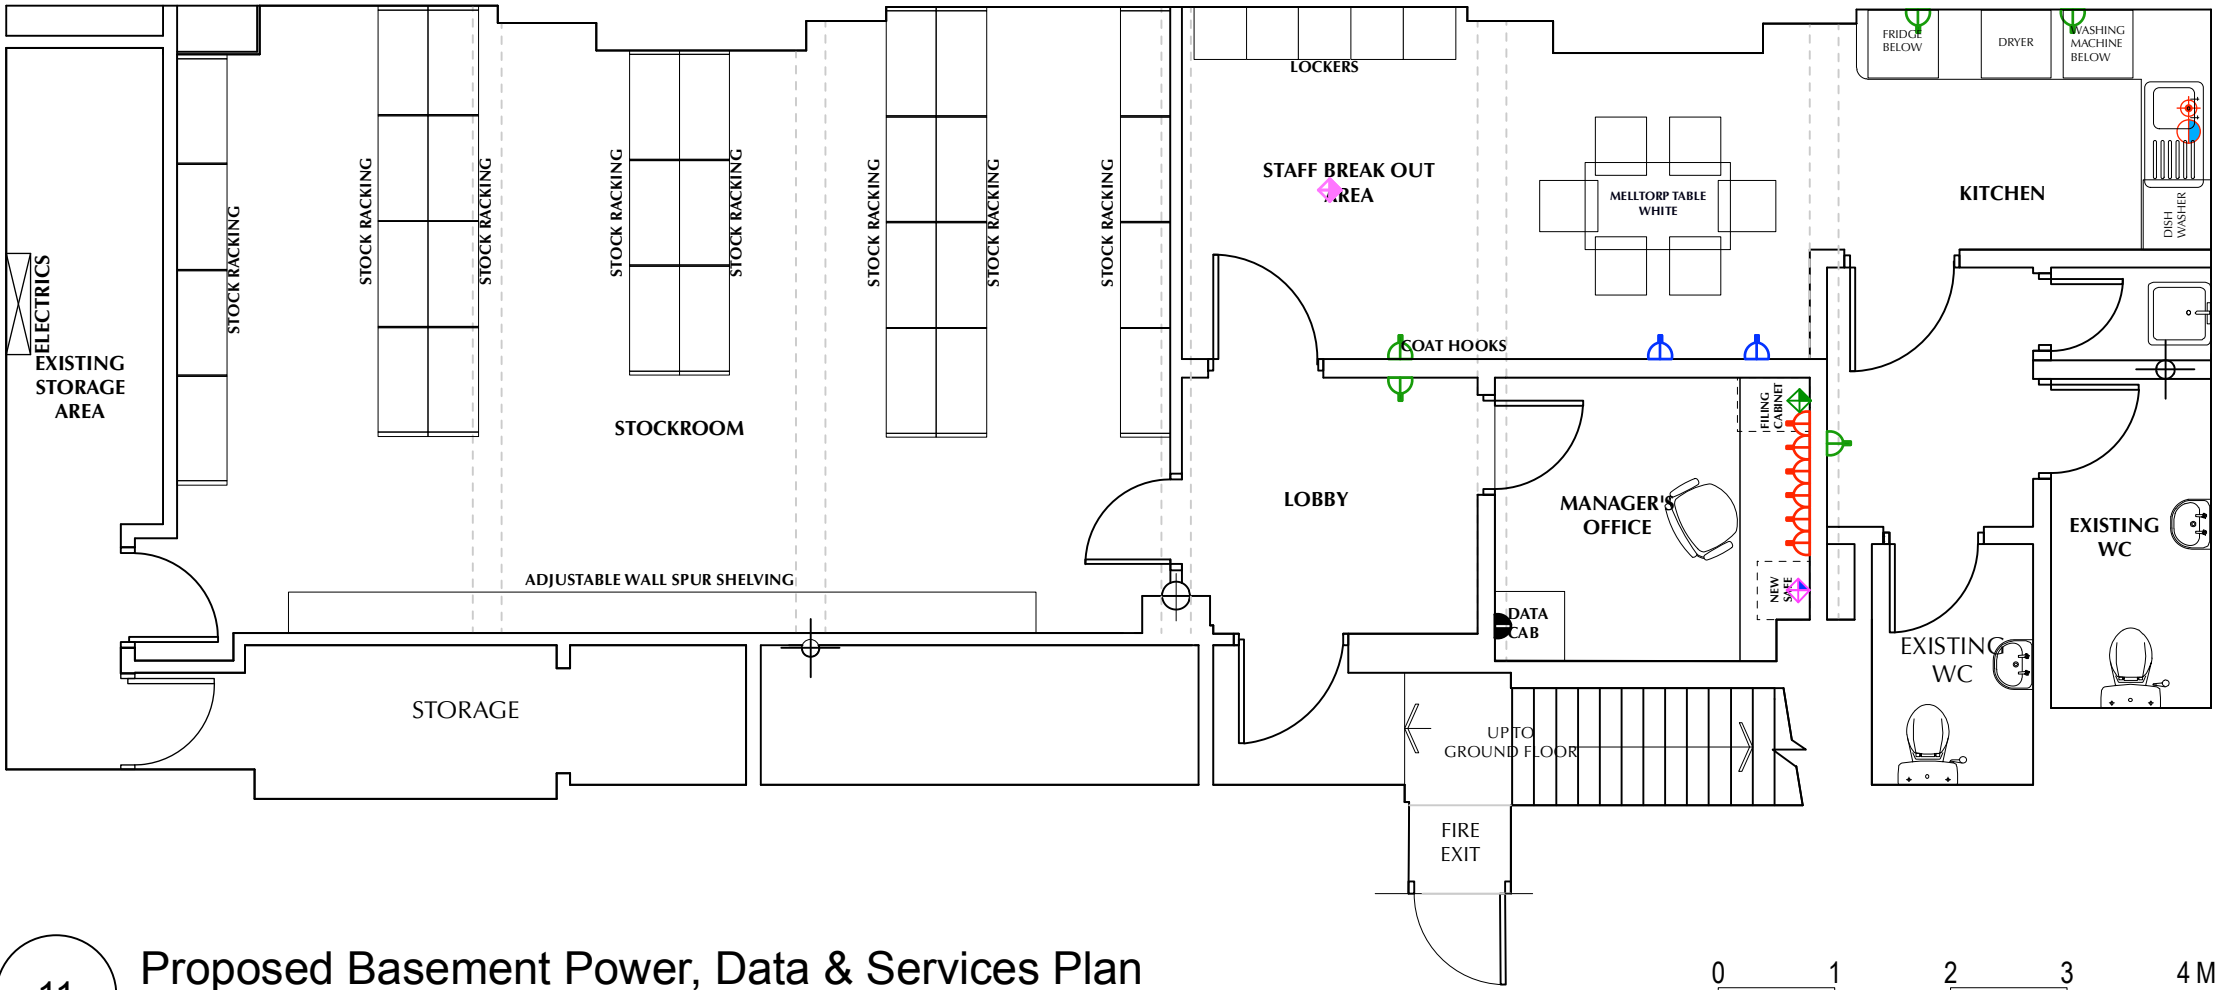

Proposed Basement Power, Data & Services Plan

Scale: 1:65

BRAND NAME
JO MALONE LONDON

PROJECT NAME
JML_FSS - MANCHESTER

DRAWING TITLE
PROPOSED BASEMENT POWER,
DATA AND SERVICES PLAN

DRAWING NUMBER
ID1068595705 11

DATE
19/12/23 REVISION NO.

DRAWN BY
ADE SHOKUNBI SCALE
1:65@A3

REVISION NOTES

REVISION NO. **A**
DATE: **14/01/24**
REQUESTED BY: **BRAND**
DESCRIPTION:
[1] THE 2No. FREESTANDING TALL CABINETS AND THE STORAGE CONSOLE WITH SINK IN THE MIDDLE ARE REPLACED WITH 2No. 1000MM LIBRARY BAYS AND A 1500MM LIBRARY BAY WITH SINK.

REVISION NO. **B**
DATE: **29/01/24**
REQUESTED BY: **BRAND**
DESCRIPTION:
[1] FABRIC LIGHTBOX ADDED TO THE GROUND FLOOR STAIRCASE WALL
[2] PIN MOUNTED LOGO ADDED TO WALL BEHIND THE GF SEATING AREA

[3] FLUTING DETAIL ONLY REQUIRED ABOVE LIBRARY DISPLAY BAYS.

[4] LED LIGHTING REQUIRED TO ALL PICTURE RAILS.

[5] LAY IN GRID CEILING TO BE INSTALLED IN THE NEW FIRST FLOOR KITCHEN AND WC AREA

REVISION NO. **C**
DATE: **04/03/24**
REQUESTED BY: **BRAND**

DESCRIPTION:
[1] THE SIZE OF THE FABRIC LIGHTBOX ON THE GF STAIRCASE WALL AMENDED AND RELOCATED TO THE WALL ABOVE