


NOTES

DO NOT SCALE FROM THIS DRAWING.
ALL DIMENSIONS TO BE CHECKED ON SITE.
(DRAWINGS MAYBE SCALED FOR LOCAL AUTHORITY & PLANNING PURPOSE ONLY)
COPYRIGHT PROTECTED.

ORIGINAL A1

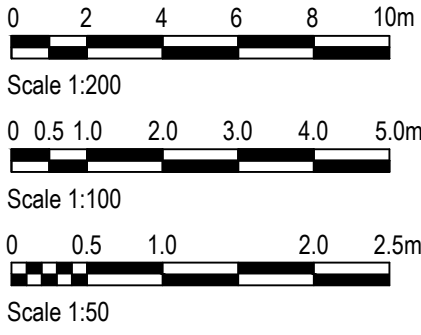

FOR PLANNING
DO NOT USE FOR CONSTRUCTION

CONSULTANT REFERENCES IN DRAWING:

STRUCTURAL - REF/REVISION



01 ELEVATION B-B AS EXISTING
140 SCALE - 1:100 @ A1

ELEVATION

LOUVRES SET ABOVE ROLLER SHUTTER
OPEN UPPER SECTION OF EXISTING ROLLER SHUTTER
PERFORATED LOWER SECTION OF EXISTING ROLLER SHUTTER




03 NEW ESCAPE DOOR ELEVATION
140 SCALE - 1:50 @ A1

ELEVATION


FIXED INSET METAL PANELS ABOVE DOORS WITH MOULDED SEAM DETAIL
LEFT HAND DOOR FOR ESCAPE ROUTE EGRESS
RIGHT HAND DOOR FOR STORE ACCESS

POWDER COATED ALUMINIUM FRAMEWORK IN MATT BLACK FINISH TO FORM SURROUNDING FRAMEWORK AND DOORSETS.

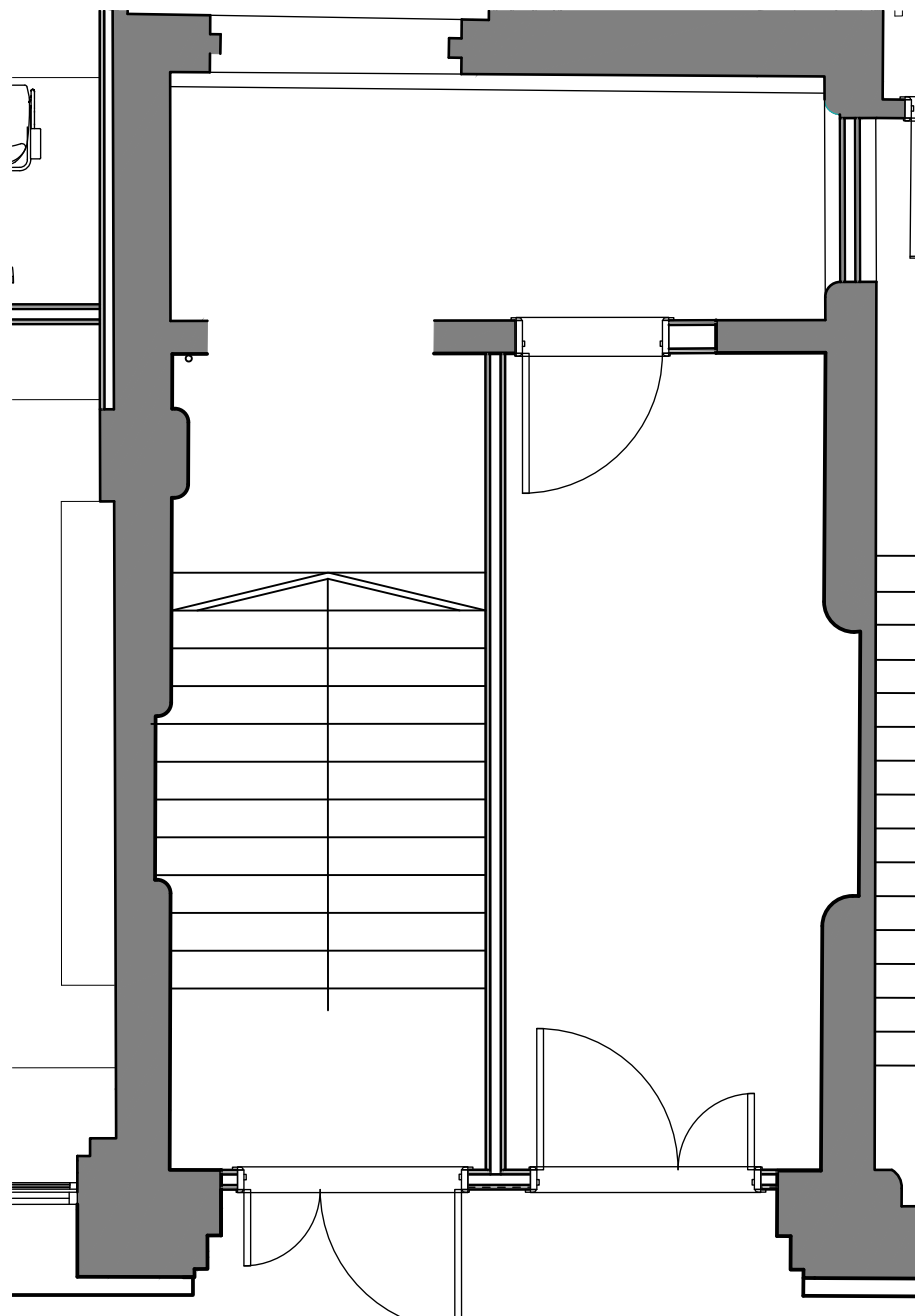

04 ESCAPE DOOR & STORE PLAN
140 SCALE - 1:50 @ A1

SECTION

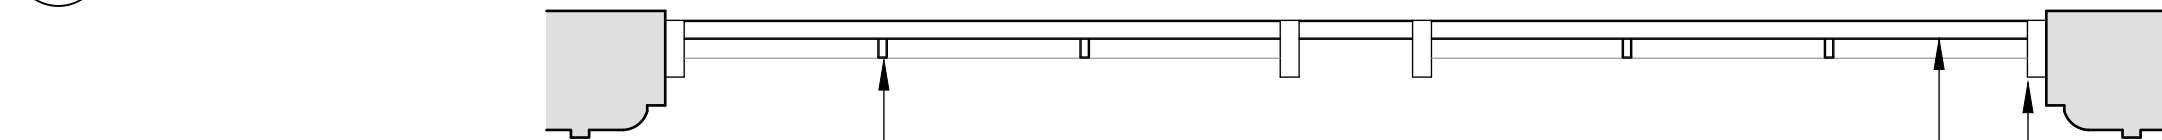

06 NEW ESCAPE DOOR PLAN SECTION
140 SCALE - 1:20 @ A1

SECTION

POWDERCOATED MATT BLACK METAL VERTICAL FINS TO ENHANCE VERTICALITY AND PROVIDE RHYTHM TO THE INSTALLATION. SPACING DETERMINED BY SIZE OF ESCAPE DOOR LEAF REQUIRED FOR SAFE MEANS OF ESCAPE.


POWDERCOATED MATT BLACK METAL FRAMEWORK SURROUND MECHANICALLY FIRED INTO STONE OPENING TO REAR FACE TO MAINTAIN DEPTH AND ENSURE THE INSTALLATION SETS BACK FROM THE SURROUNDING FACADE.
POWDERCOATED MATT BLACK METAL PANELS AFFIXED TO REAR FACE .



02 ELEVATION B-B AS PROPOSED
140 SCALE - 1:100 @ A1

ELEVATION

POWDER COATED ALUMINIUM FRAMEWORK IN MATT BLACK FINISH TO FORM SURROUNDING FRAMEWORK AND DOORSETS.

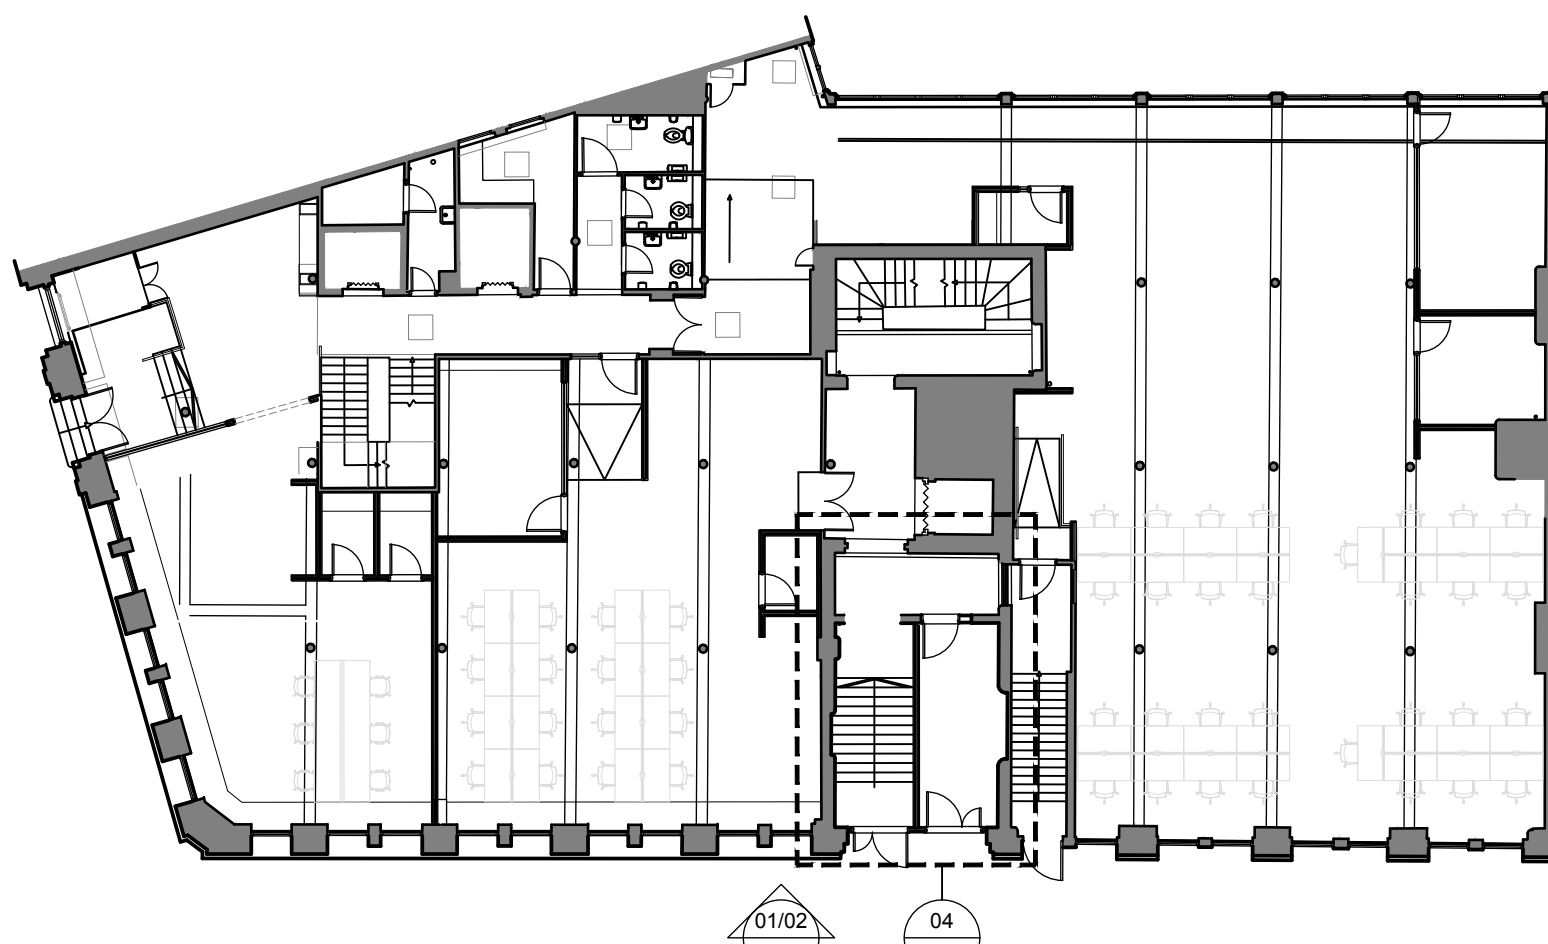

05 GROUND FLOOR REFERENCE PLAN
140 SCALE - 1:200 @ A1

REFERENCE PLAN

01/02
140

04
140

A X I

ADDRESS : 4th FLOOR CALICO 55-55 MOSLEY STREET, MANCHESTER, M2 3HQ
TELEPHONE : +44 (0)161 879 7357
EMAIL : www.axi.studio
COMPANY No : 11847325

bruntwood
SciTech

PROJECT
117 - 119
PORTLAND STREET
MANCHESTER

DRAWING REFERENCE
PROPOSED EXTERNAL
ESCAPE DOOR DETAILS

JOB REFERENCE	DRAWING SCALE	DATE	DRAWN	CHECKED
23 - 192	varies@A1	13.03.24	ARB	FW
DRAWING REFERENCE			STAGE	REV
AXI - 140			3	00

3.00	05/04/24	ISSUED FOR PLANNING	SO	ARB
REV	DATE	DESCRIPTION	DRAWN	CHECKED