



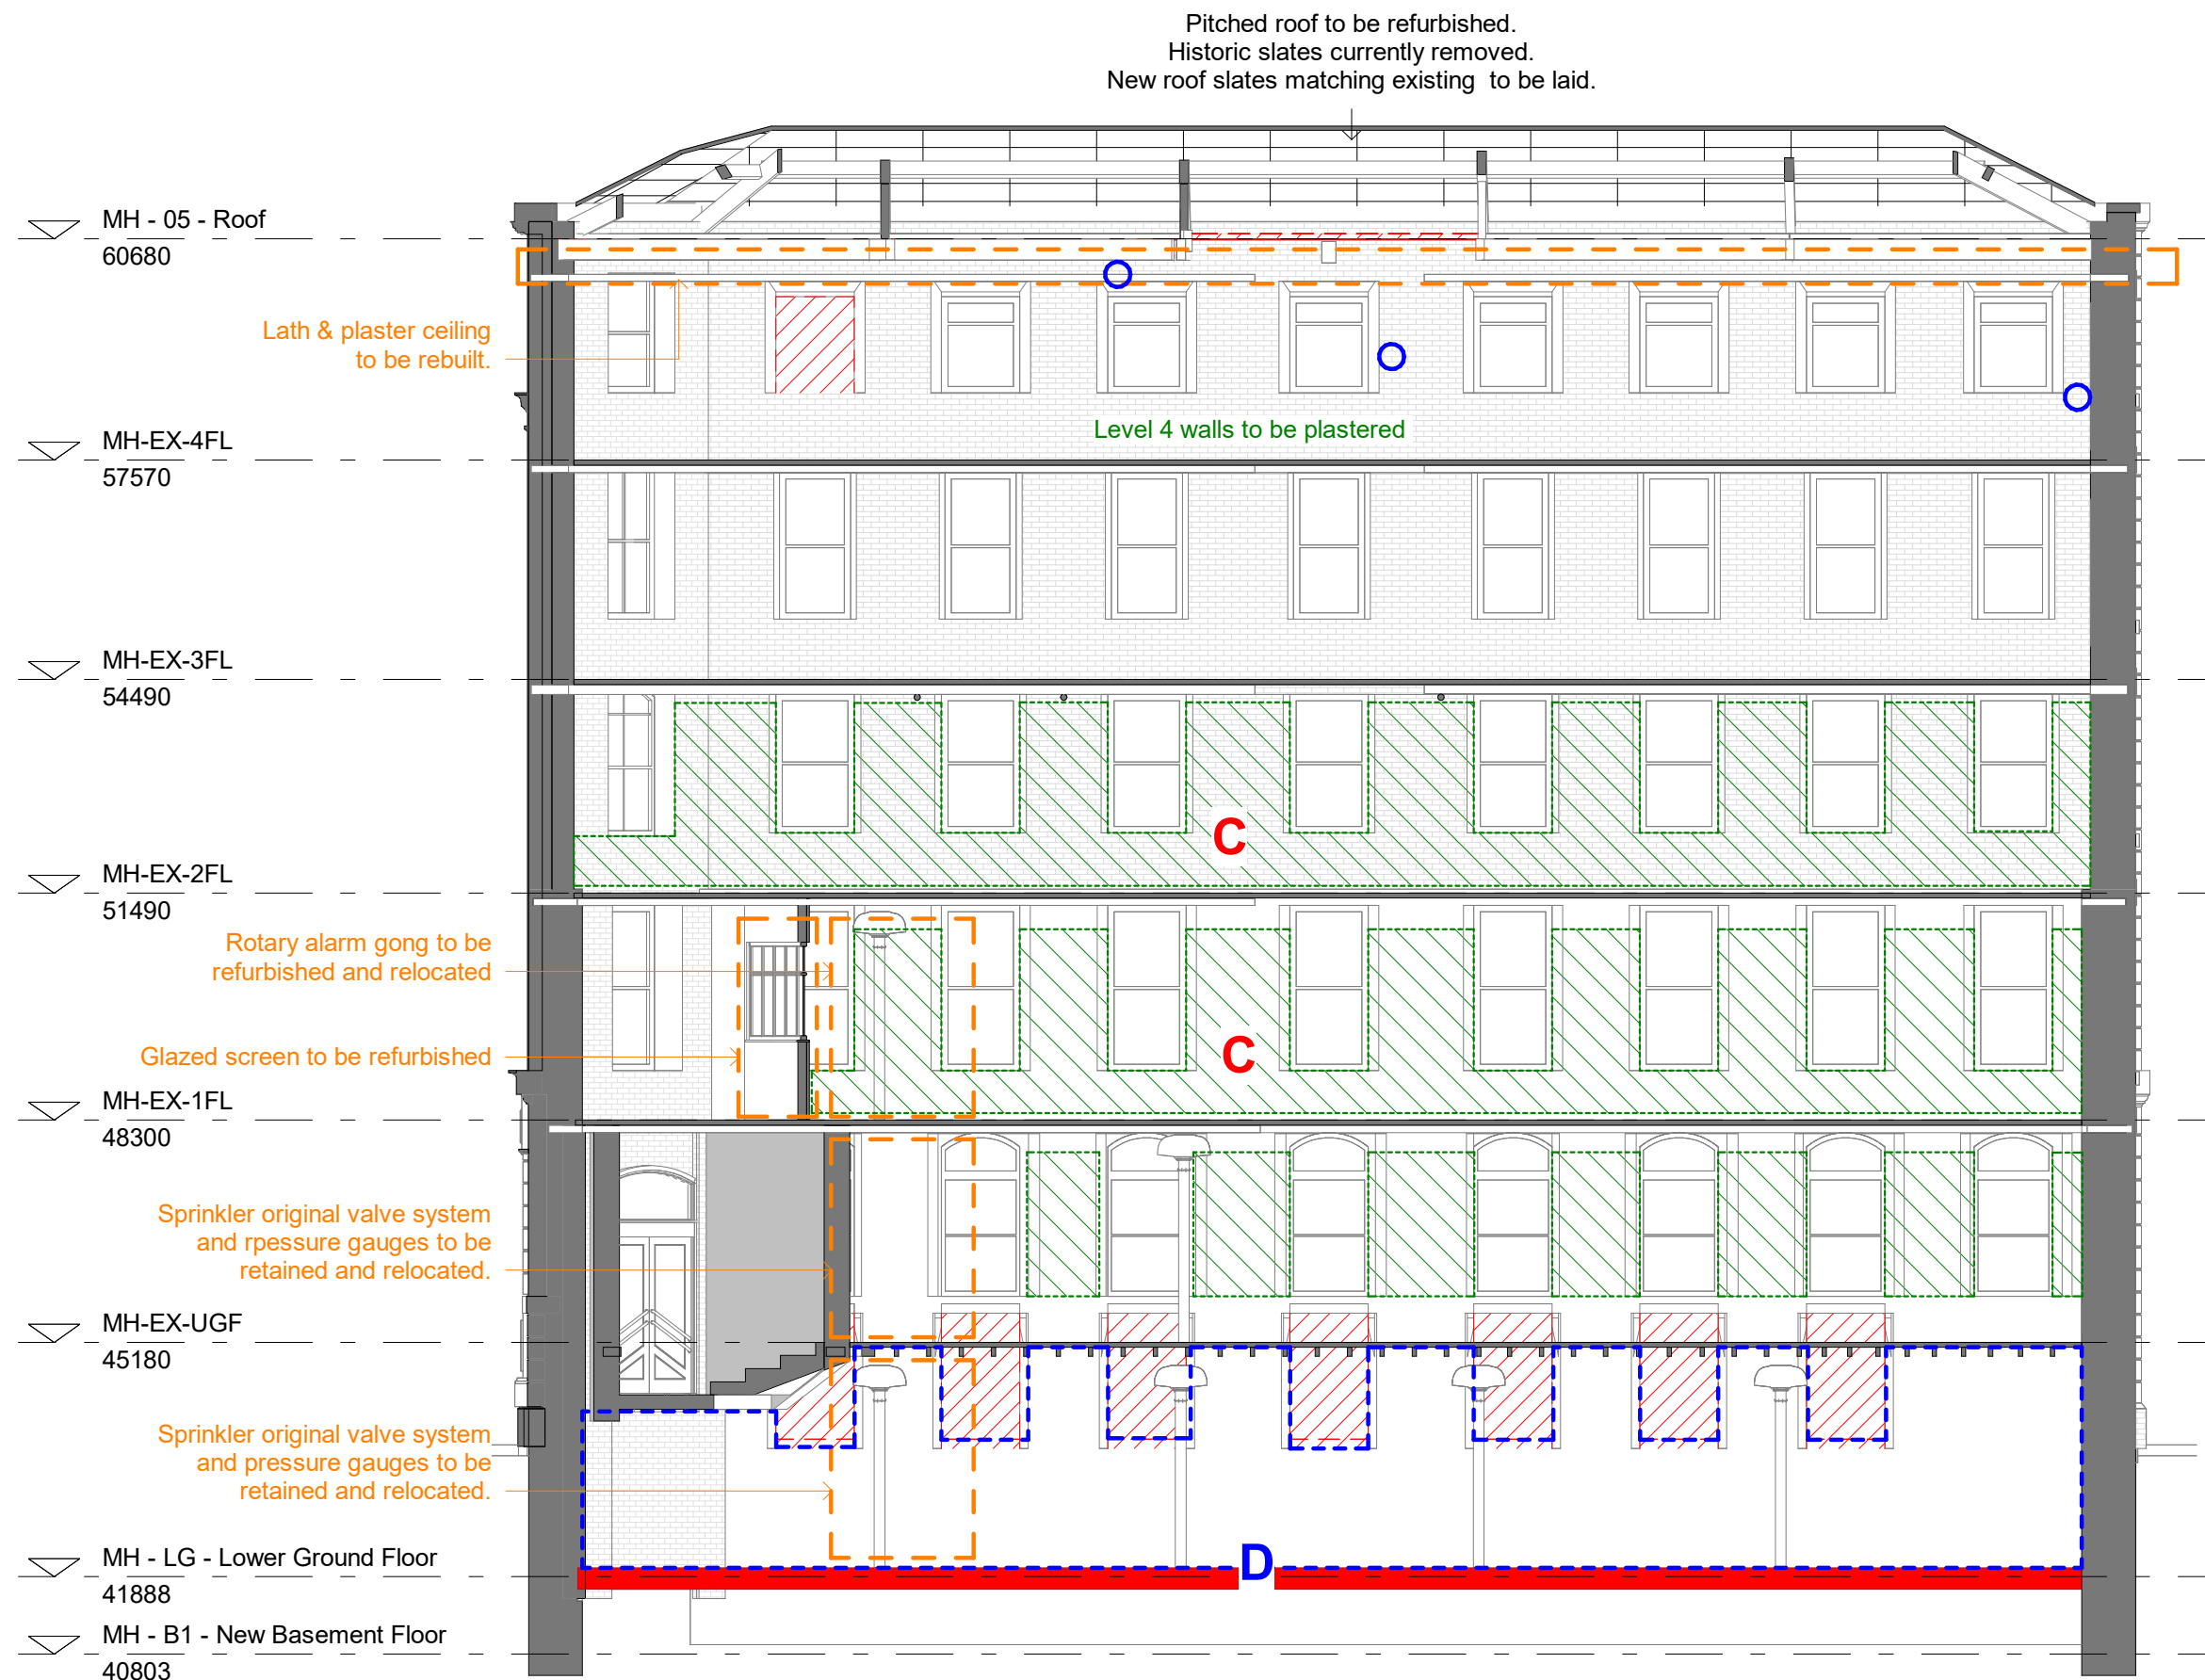


NE REMEDIAL INTERNAL ELEVATION.  
1 : 100

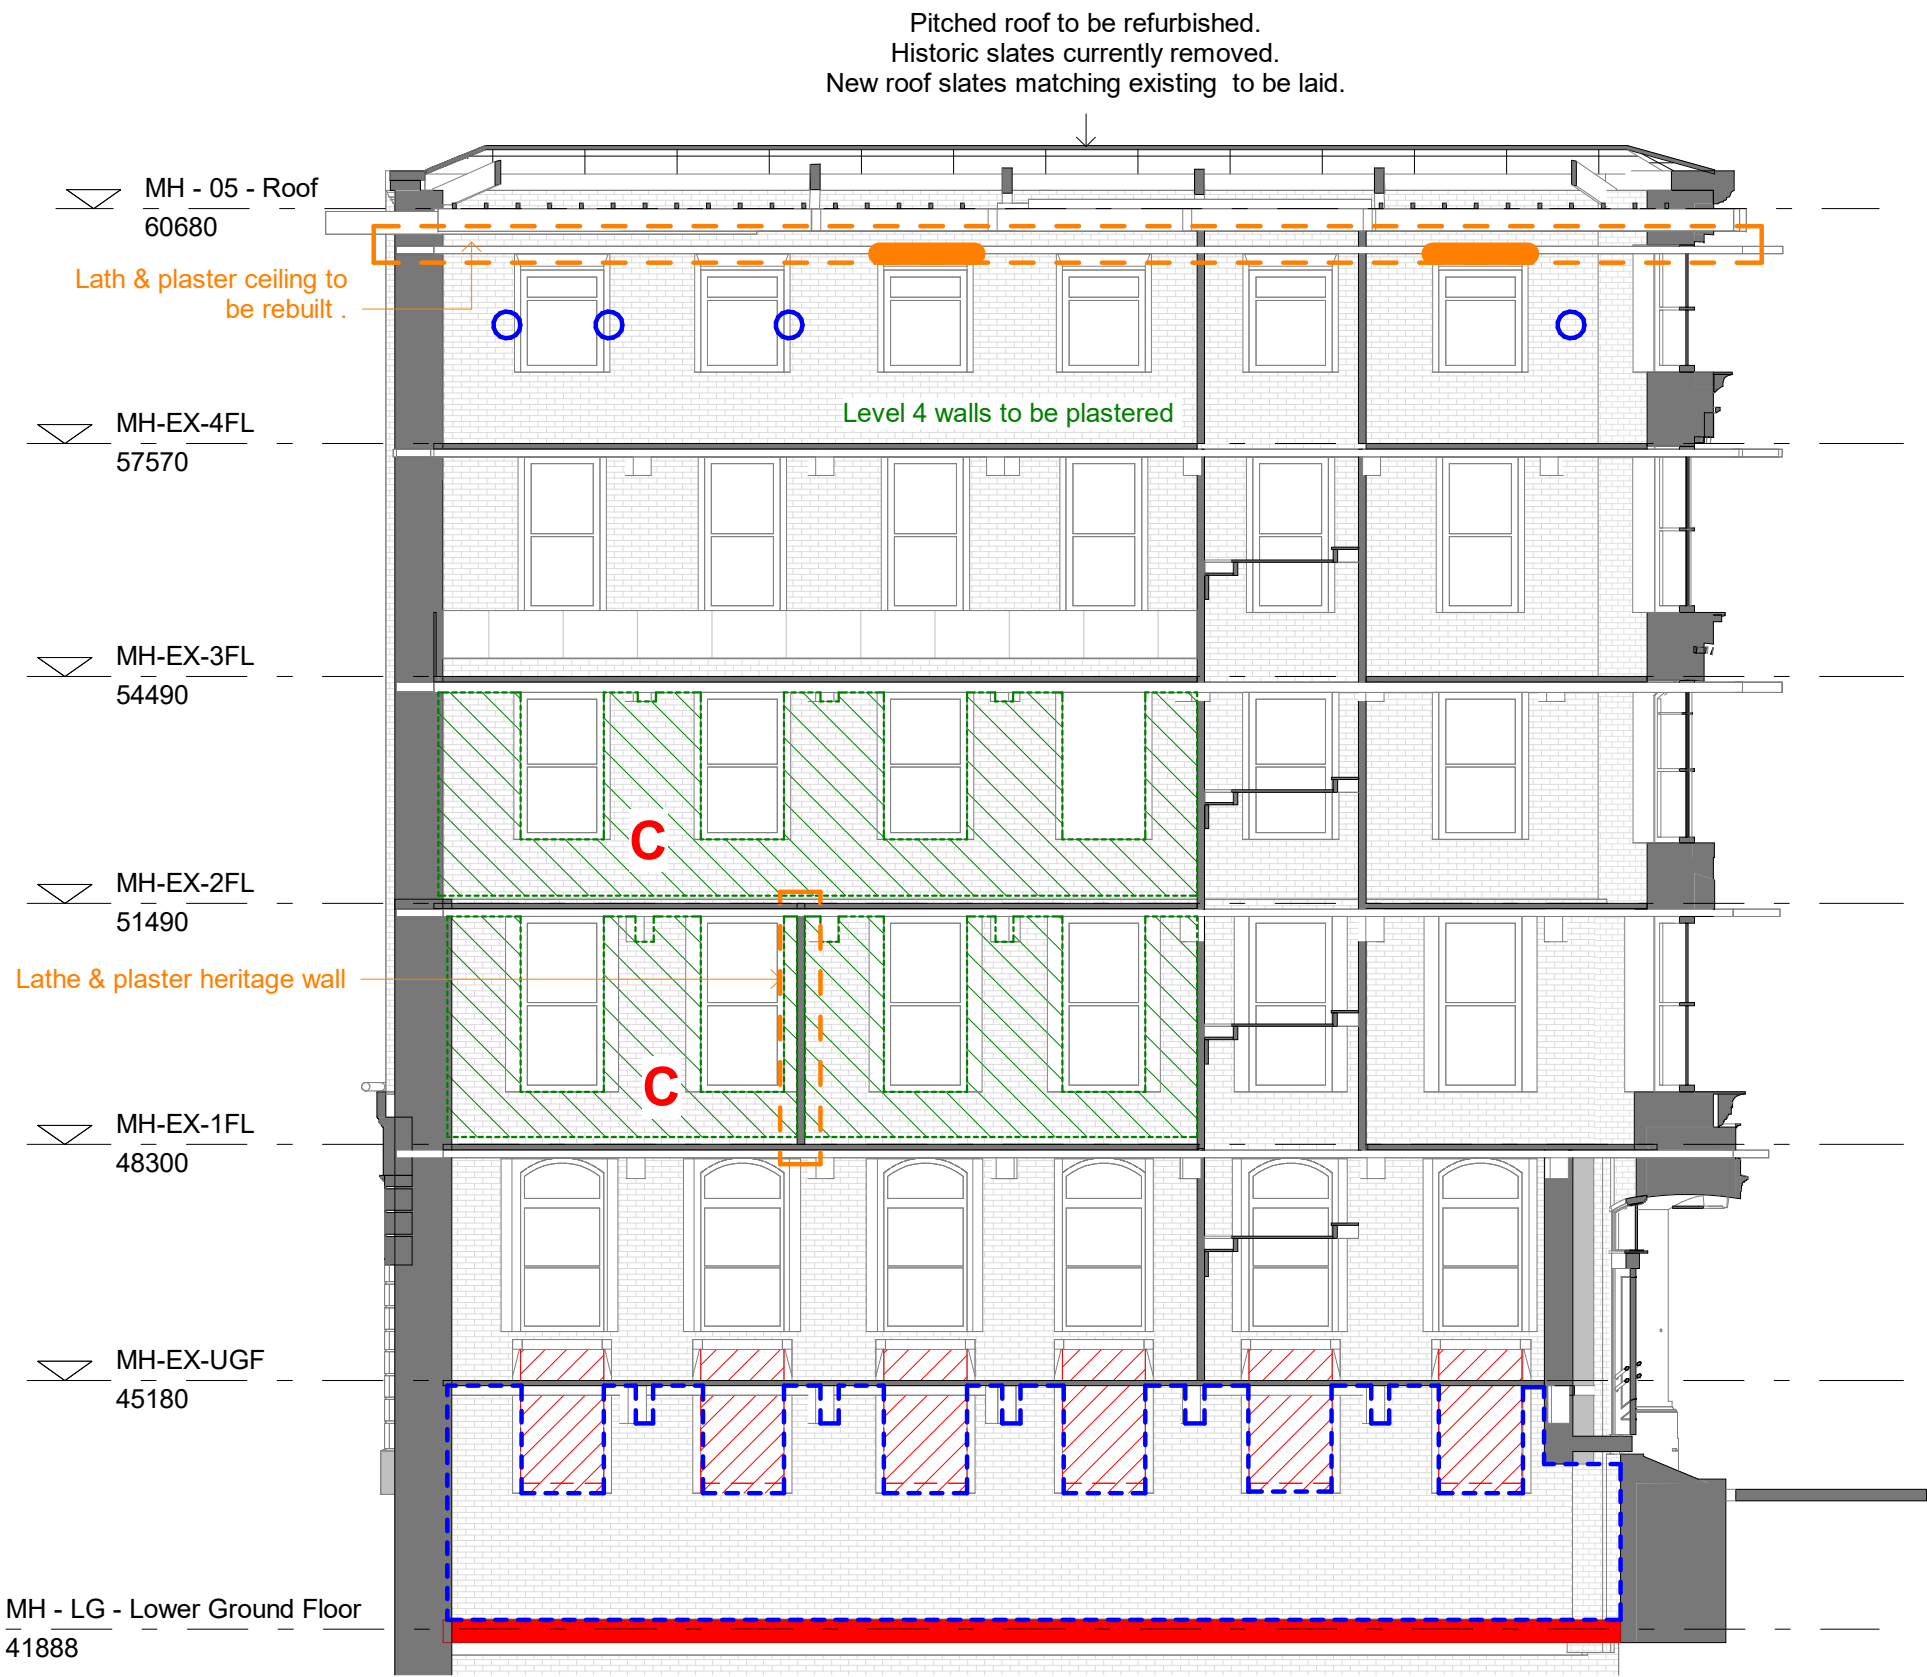


N REMEDIAL INTERNAL ELEVATION.  
1 : 100



NW REMEDIAL INTERNAL ELEVATION.  
1 : 100

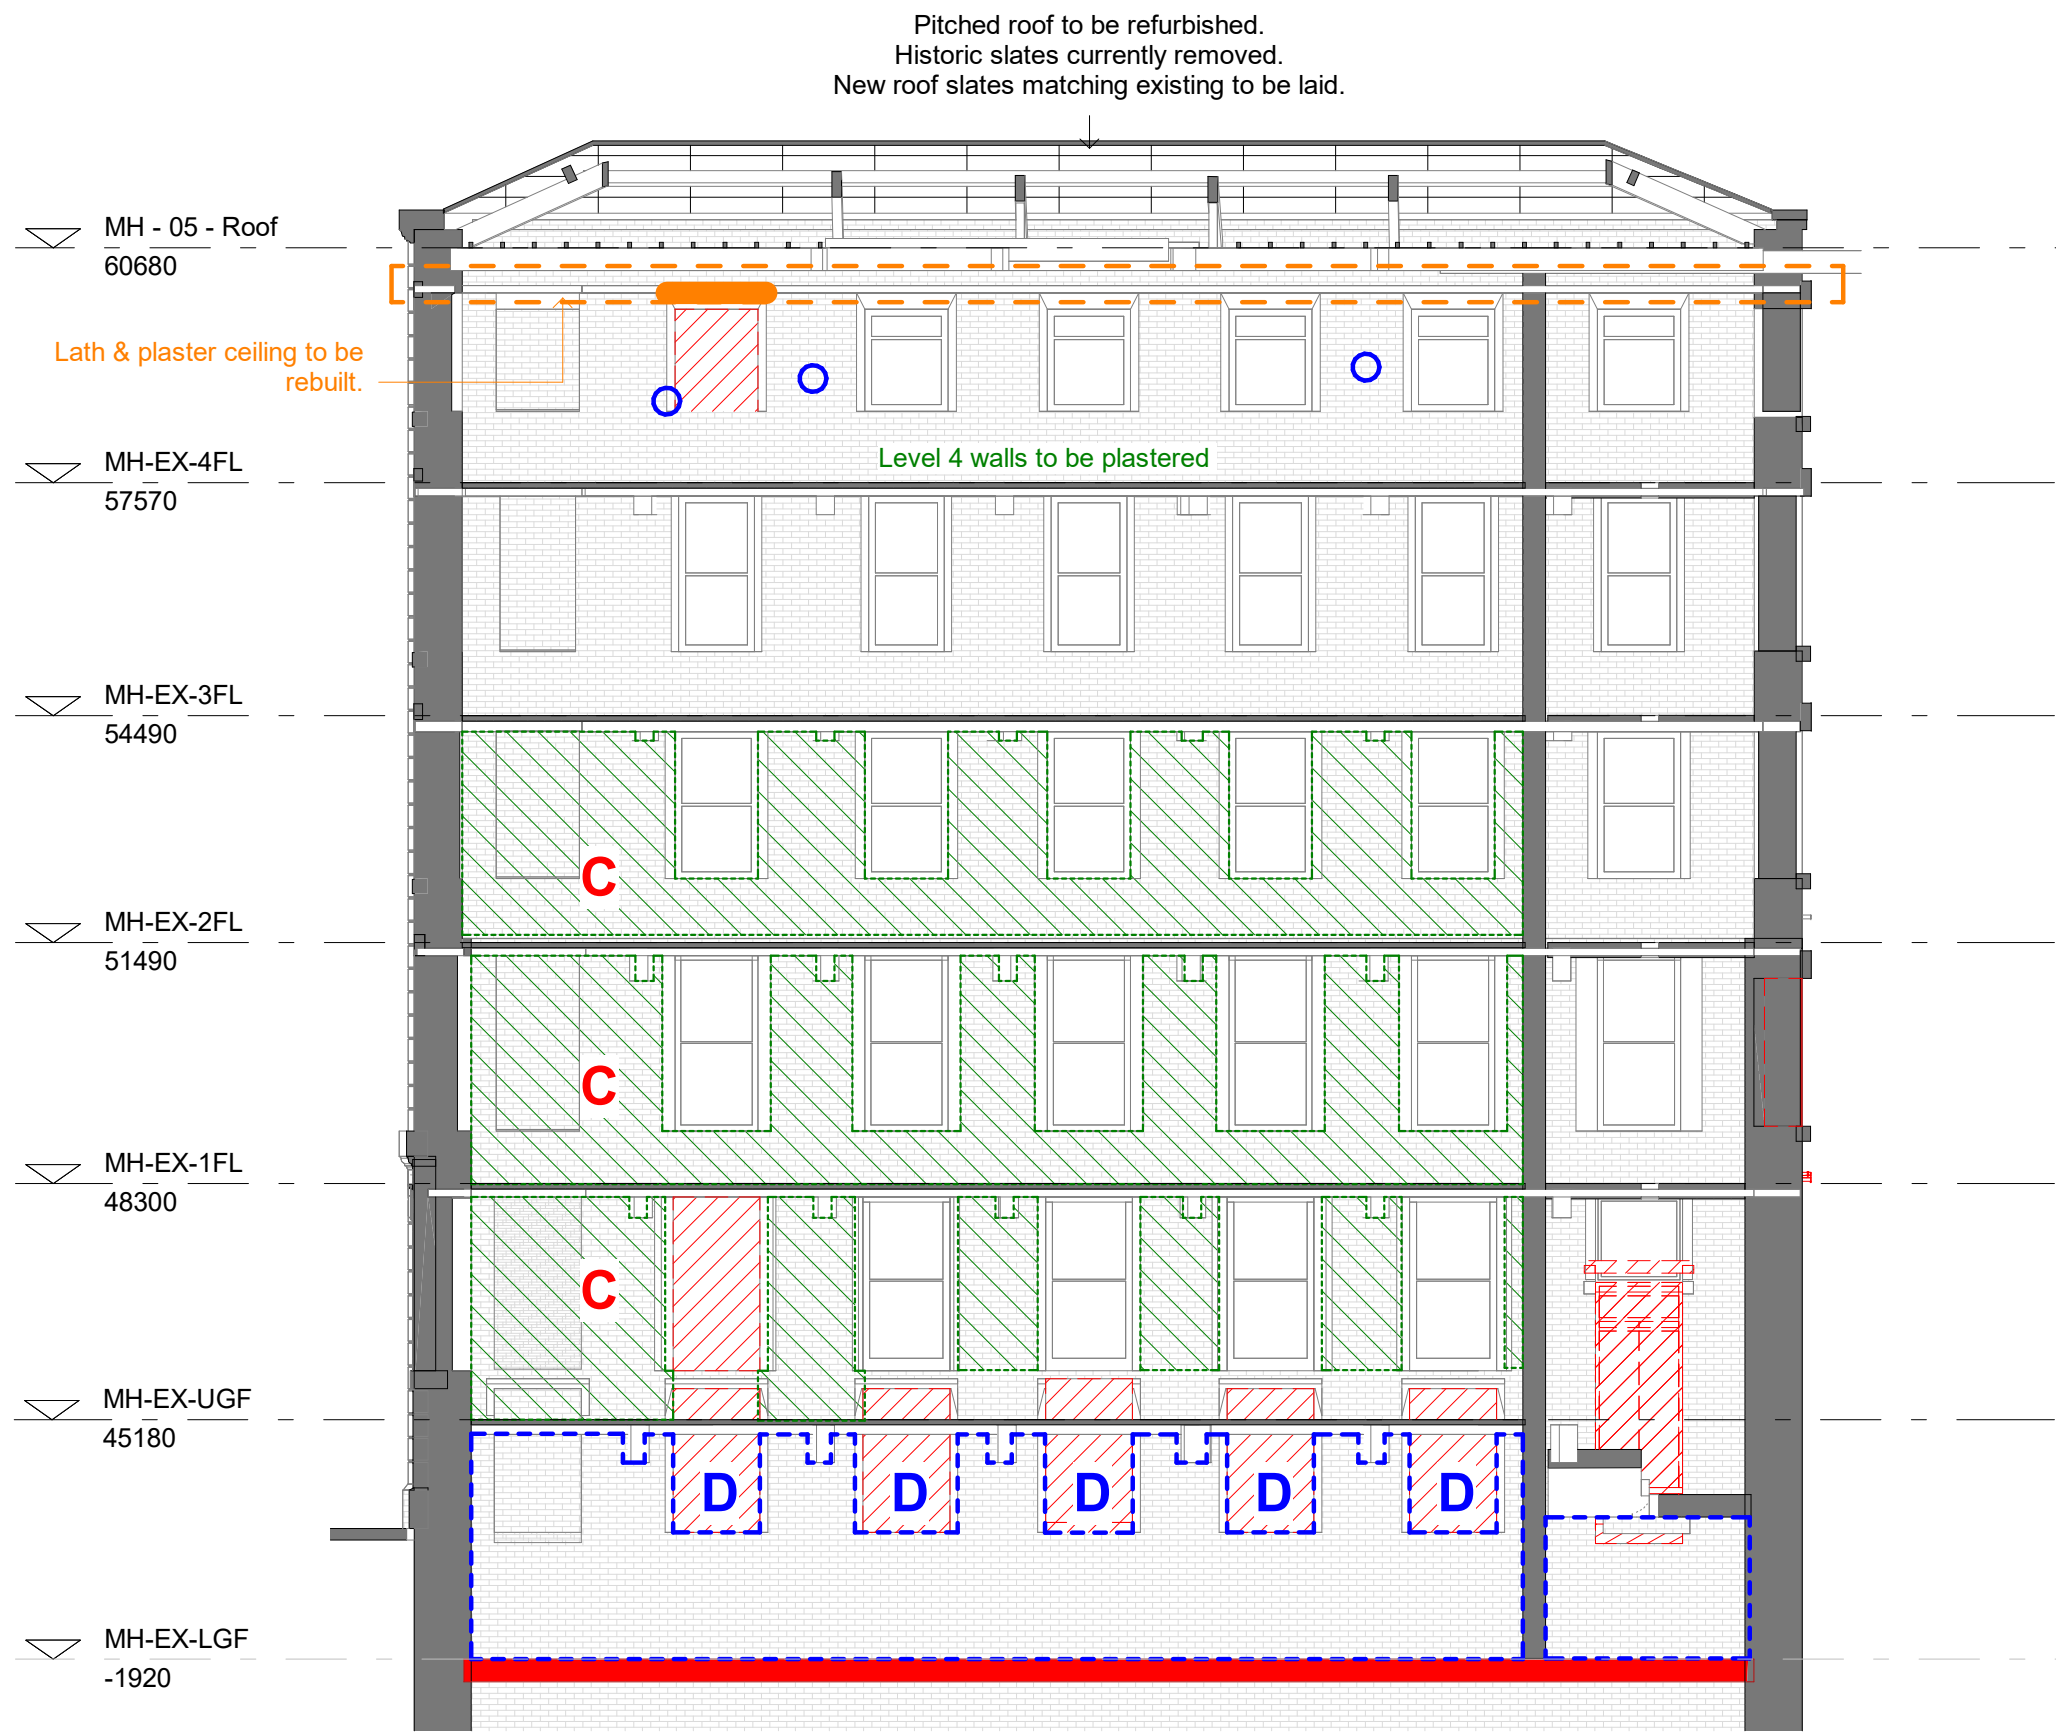

SE REMEDIAL INTERNAL ELEVATION.  
1 : 100

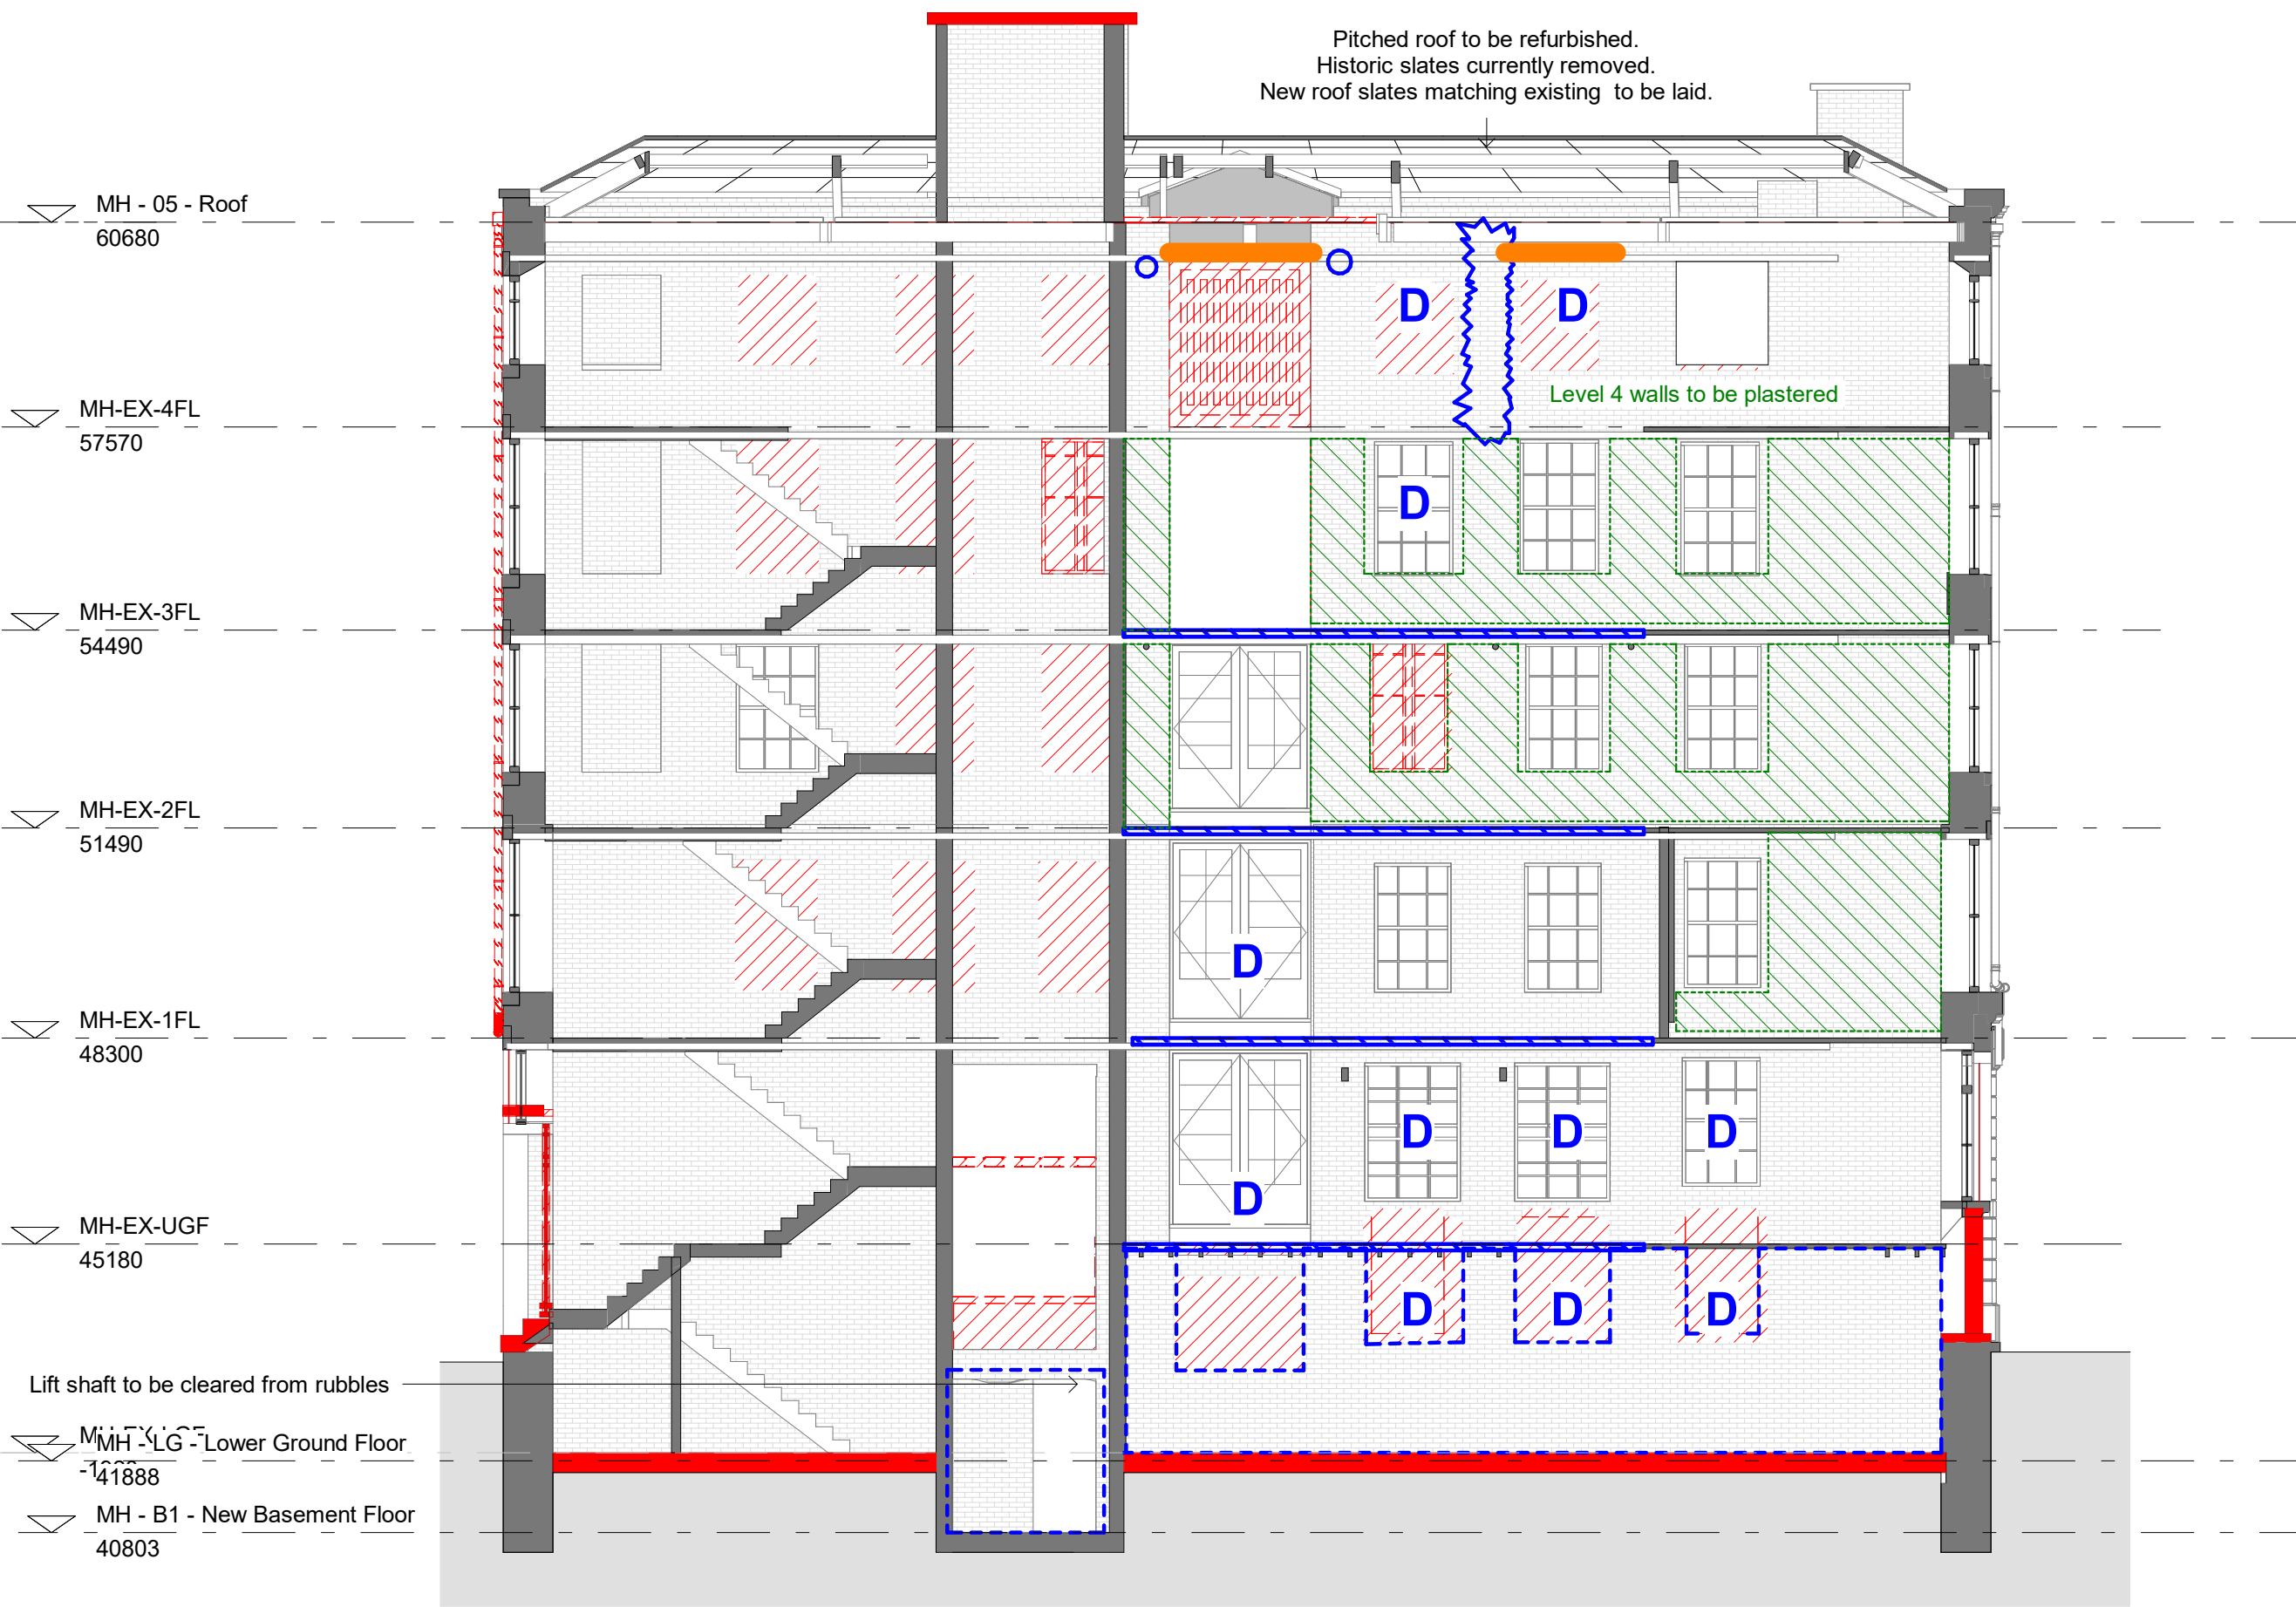

SW REMEDIAL INTERNAL ELEVATION.  
1 : 100

## General Notes:

This drawing is the property of Fletcher-Rae (UK) Limited and copyright is reserved by them. The drawing is not to be copied, reproduced or re-distributed either in whole or in part without the prior written consent of Fletcher-Rae (UK) Limited.

The originator shall have no responsibility for any liability, loss, cost, damage or expense arising from or relating to any use of this document other than for its intended purpose on this project.

This drawing shall be read in conjunction with all other relevant drawings, specifications and associated documentation. Any discrepancies, errors or omissions are to be reported to the originator before proceeding with work.

All dimensions are to be checked on site by the contractor prior to proceeding with any work. This drawing shall not be scaled to ascertain any dimensions or dimensions only.

**DISCLAIMER**  
When this drawing is issued in CAD, it is an uncontrolled version issued for information only, to enable the recipient to prepare their own documents/ drawings for which they are solely responsible.

**SOFTWARE INTEROPERABILITY**  
Fletcher-Rae (UK) Limited prepared this drawing using Autodesk REVIT.

Fletcher-Rae (UK) Limited does not accept liability for any loss or degradation of any information held in the drawing resulting from the translation from the original file format to any other file format or from the recipient's reading of it in any other programme.

## GENERAL INTERNAL REPAIR NOTES:

- Location and quantities for internal repointing works to be confirmed on site following internal brick cleaning restoration works.
- To be read in conjunction with structural engineers detail drawings.
- Exact scope of works to be confirmed on site by the contractor to the approval of the CA and structural engineer.
- Specialist cleaning/brick restoration works to be undertaken to internal masonry in conjunction with all internal masonry repair works.
- Location of spalled brick / individual brick repair / replacement works to be confirmed on site with the CA.
- All redundant metal fixings are to be removed as per specification generally. Locations to be confirmed on site.

## INTERNAL MASONRY REPAIR LEGEND:

- Approximate location of cracked brickwork.
- Cracked brickwork repaired
- Existing building elements to be demolished. (elevation/section)
- Brickwall sanded
- Element demolished
- Wall plastered. Contractor and SE to advise if can be retained.
- Heritage item.
- Missing brick to be infilled with reclaimed bricks to match existing.
- Existing openings in the existing perimeter / internal masonry walls to be infilled to ensure continuity of the masonry substrate.
- Timber floor replaced. Contractor and SE to advise if work has been carried to satisfactory standard.
- Timber lintels to be repaired or replaced if too damaged
- Extent of existing walls to receive new cavity drainage membrane. Internal wall to be finished with insulated metal stud acoustic boarded wall linings. Refer to partition drawings
- Remedial work completed

P01 Planning Issue MM 21.06.24  
Rev Revision Details Drawn Date Chk'd

Project No. **24006**  
Suitability **S2 SUITABLE FOR INFORMATION**  
Status **PLANNING**

Client:  
**Beech Holdings**

Project:  
**PICCADILLY WAREHOUSE  
Mindel House**

Sheet Name:  
**Remedial works - Internal  
elevations\_Planning**

Drawing No. **24006-HFR-MH-ZZ-DR-A-9081** Rev. **P01**  
Drawn By **MM** Scale **As indicated @ A1**  
Created **22.04.24**

**HORIZON**  
fletcher | rae

Level 12, Tower 12, 18-22 Bridge Street, Manchester, M3 3BZ  
t +44 (0) 161 242 1140  
w www.fletcher-rae.com  
e info@fletcher-rae.com