


**EXISTING
APPROVAL
136239/FH/2023**

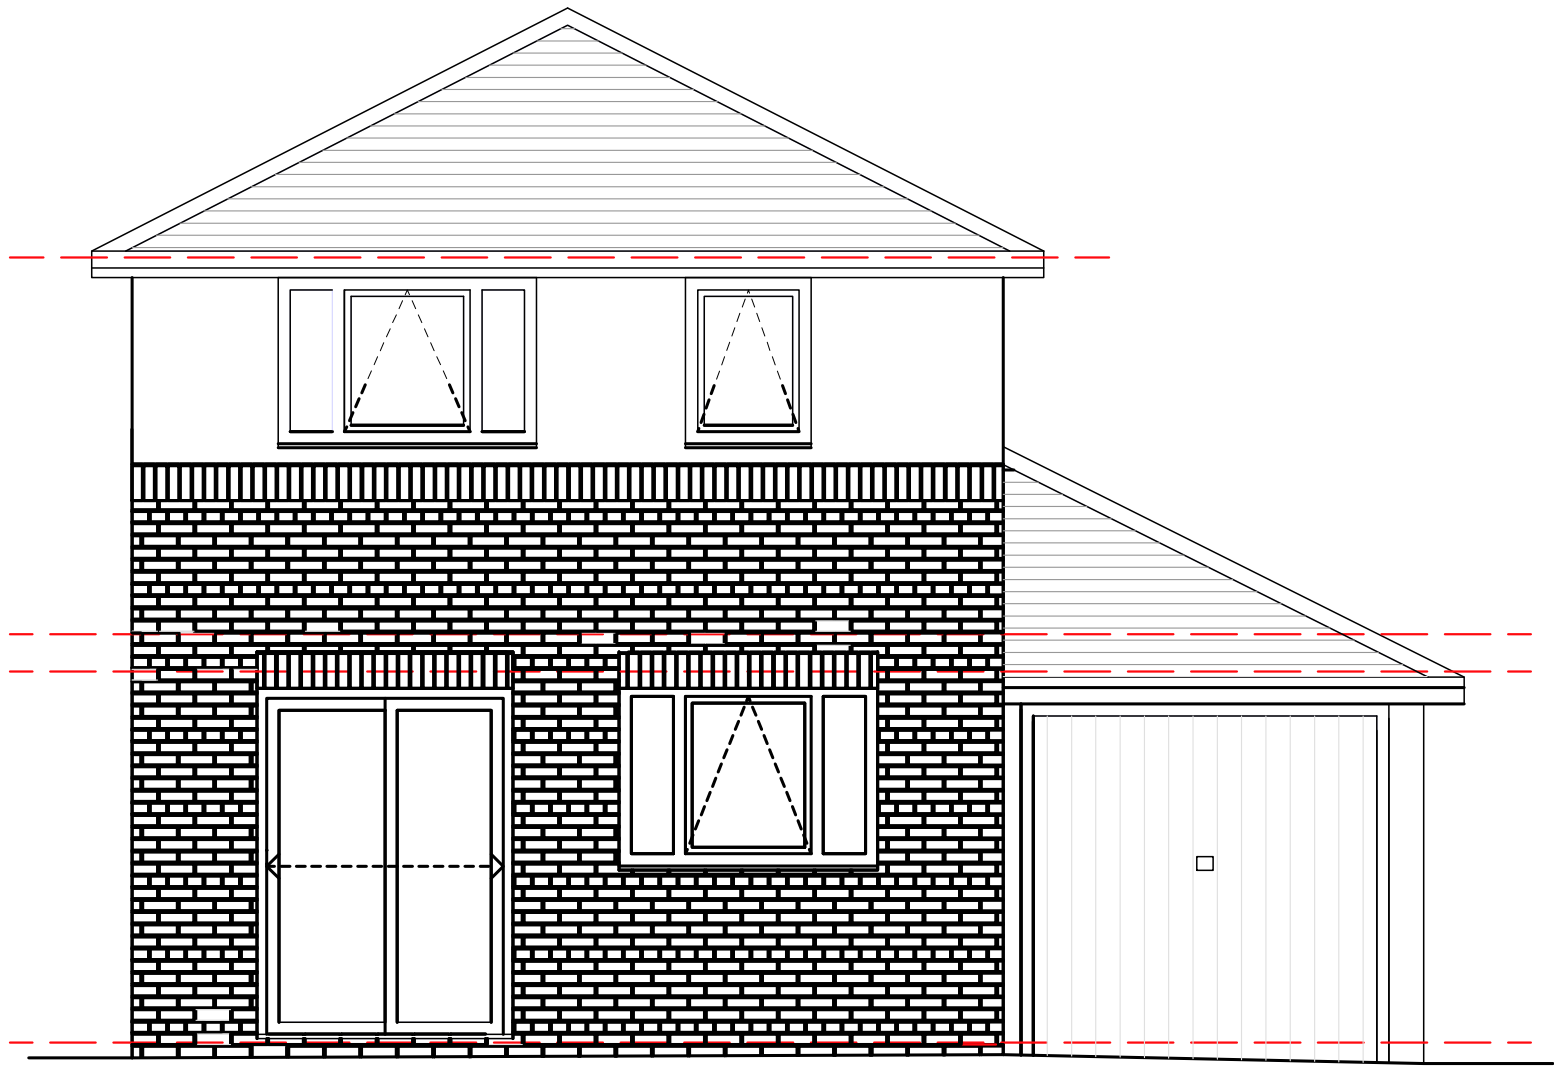


EXISTING GA FRONT



EXISTING GA REAR



PROPOSED GA FRONT

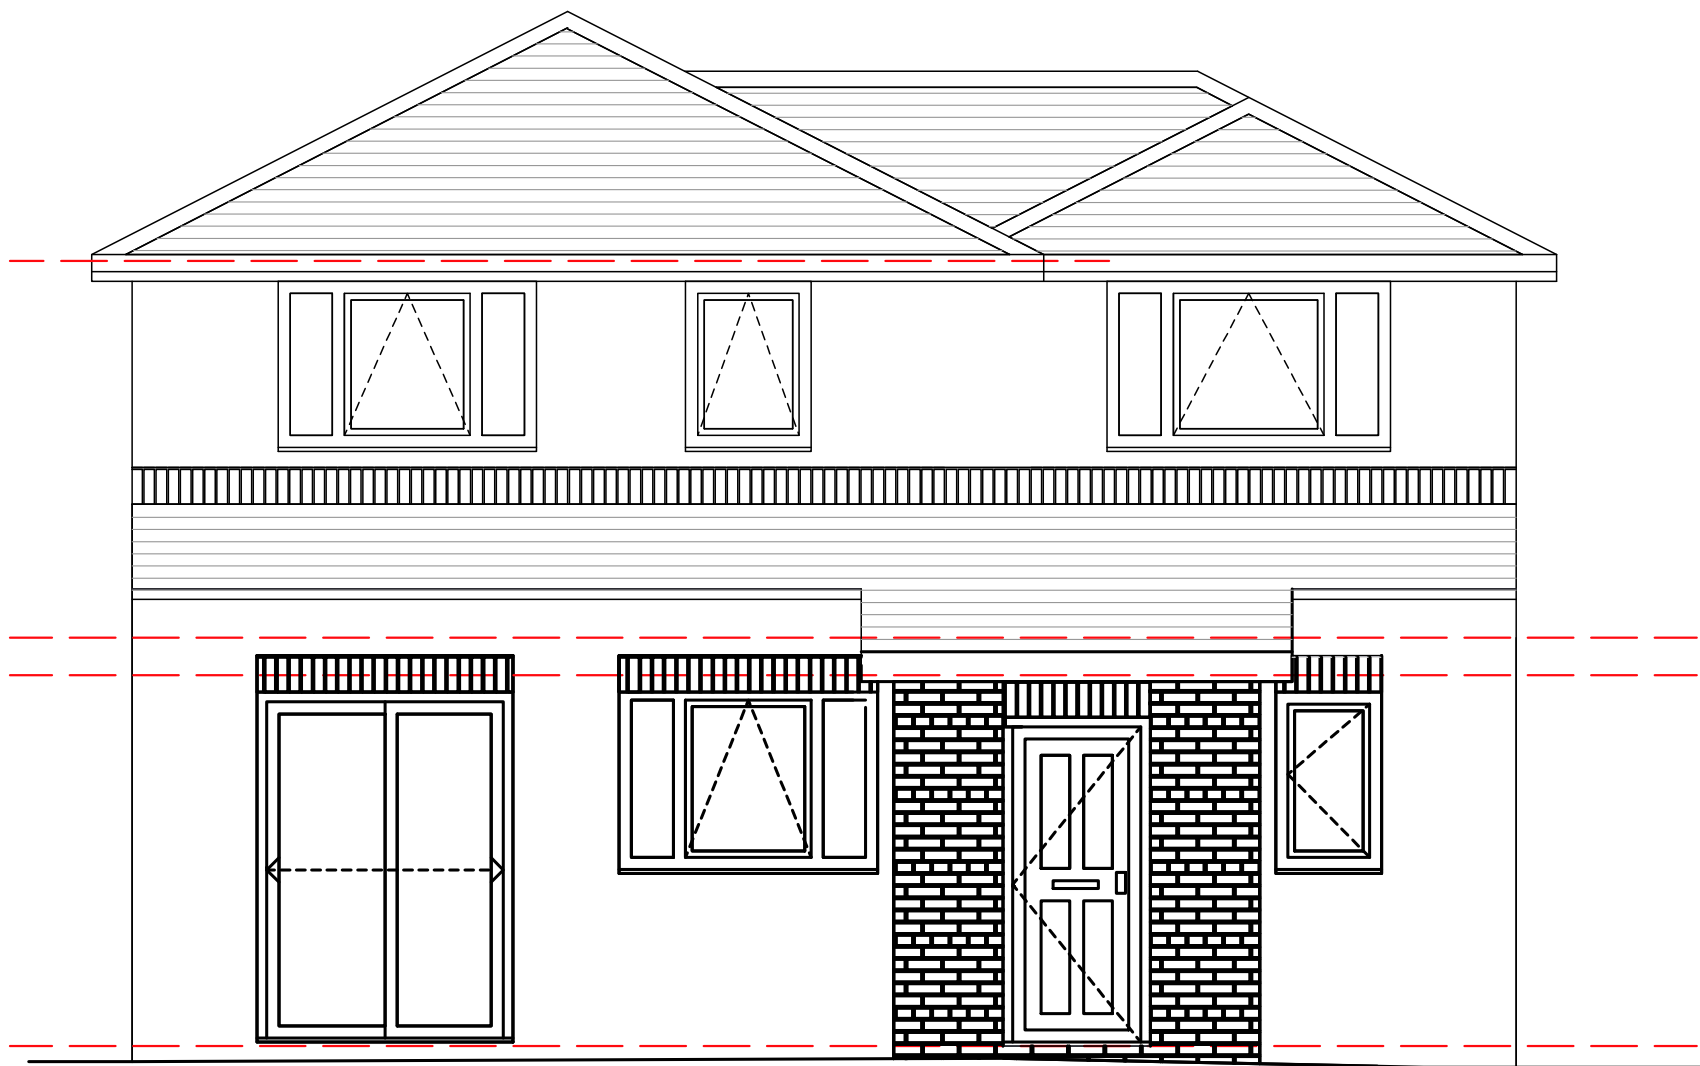

PROPOSED GA REAR

**PROPOSED
APPROVAL**



PROPOSED GA FRONT



PROPOSED GA REAR