




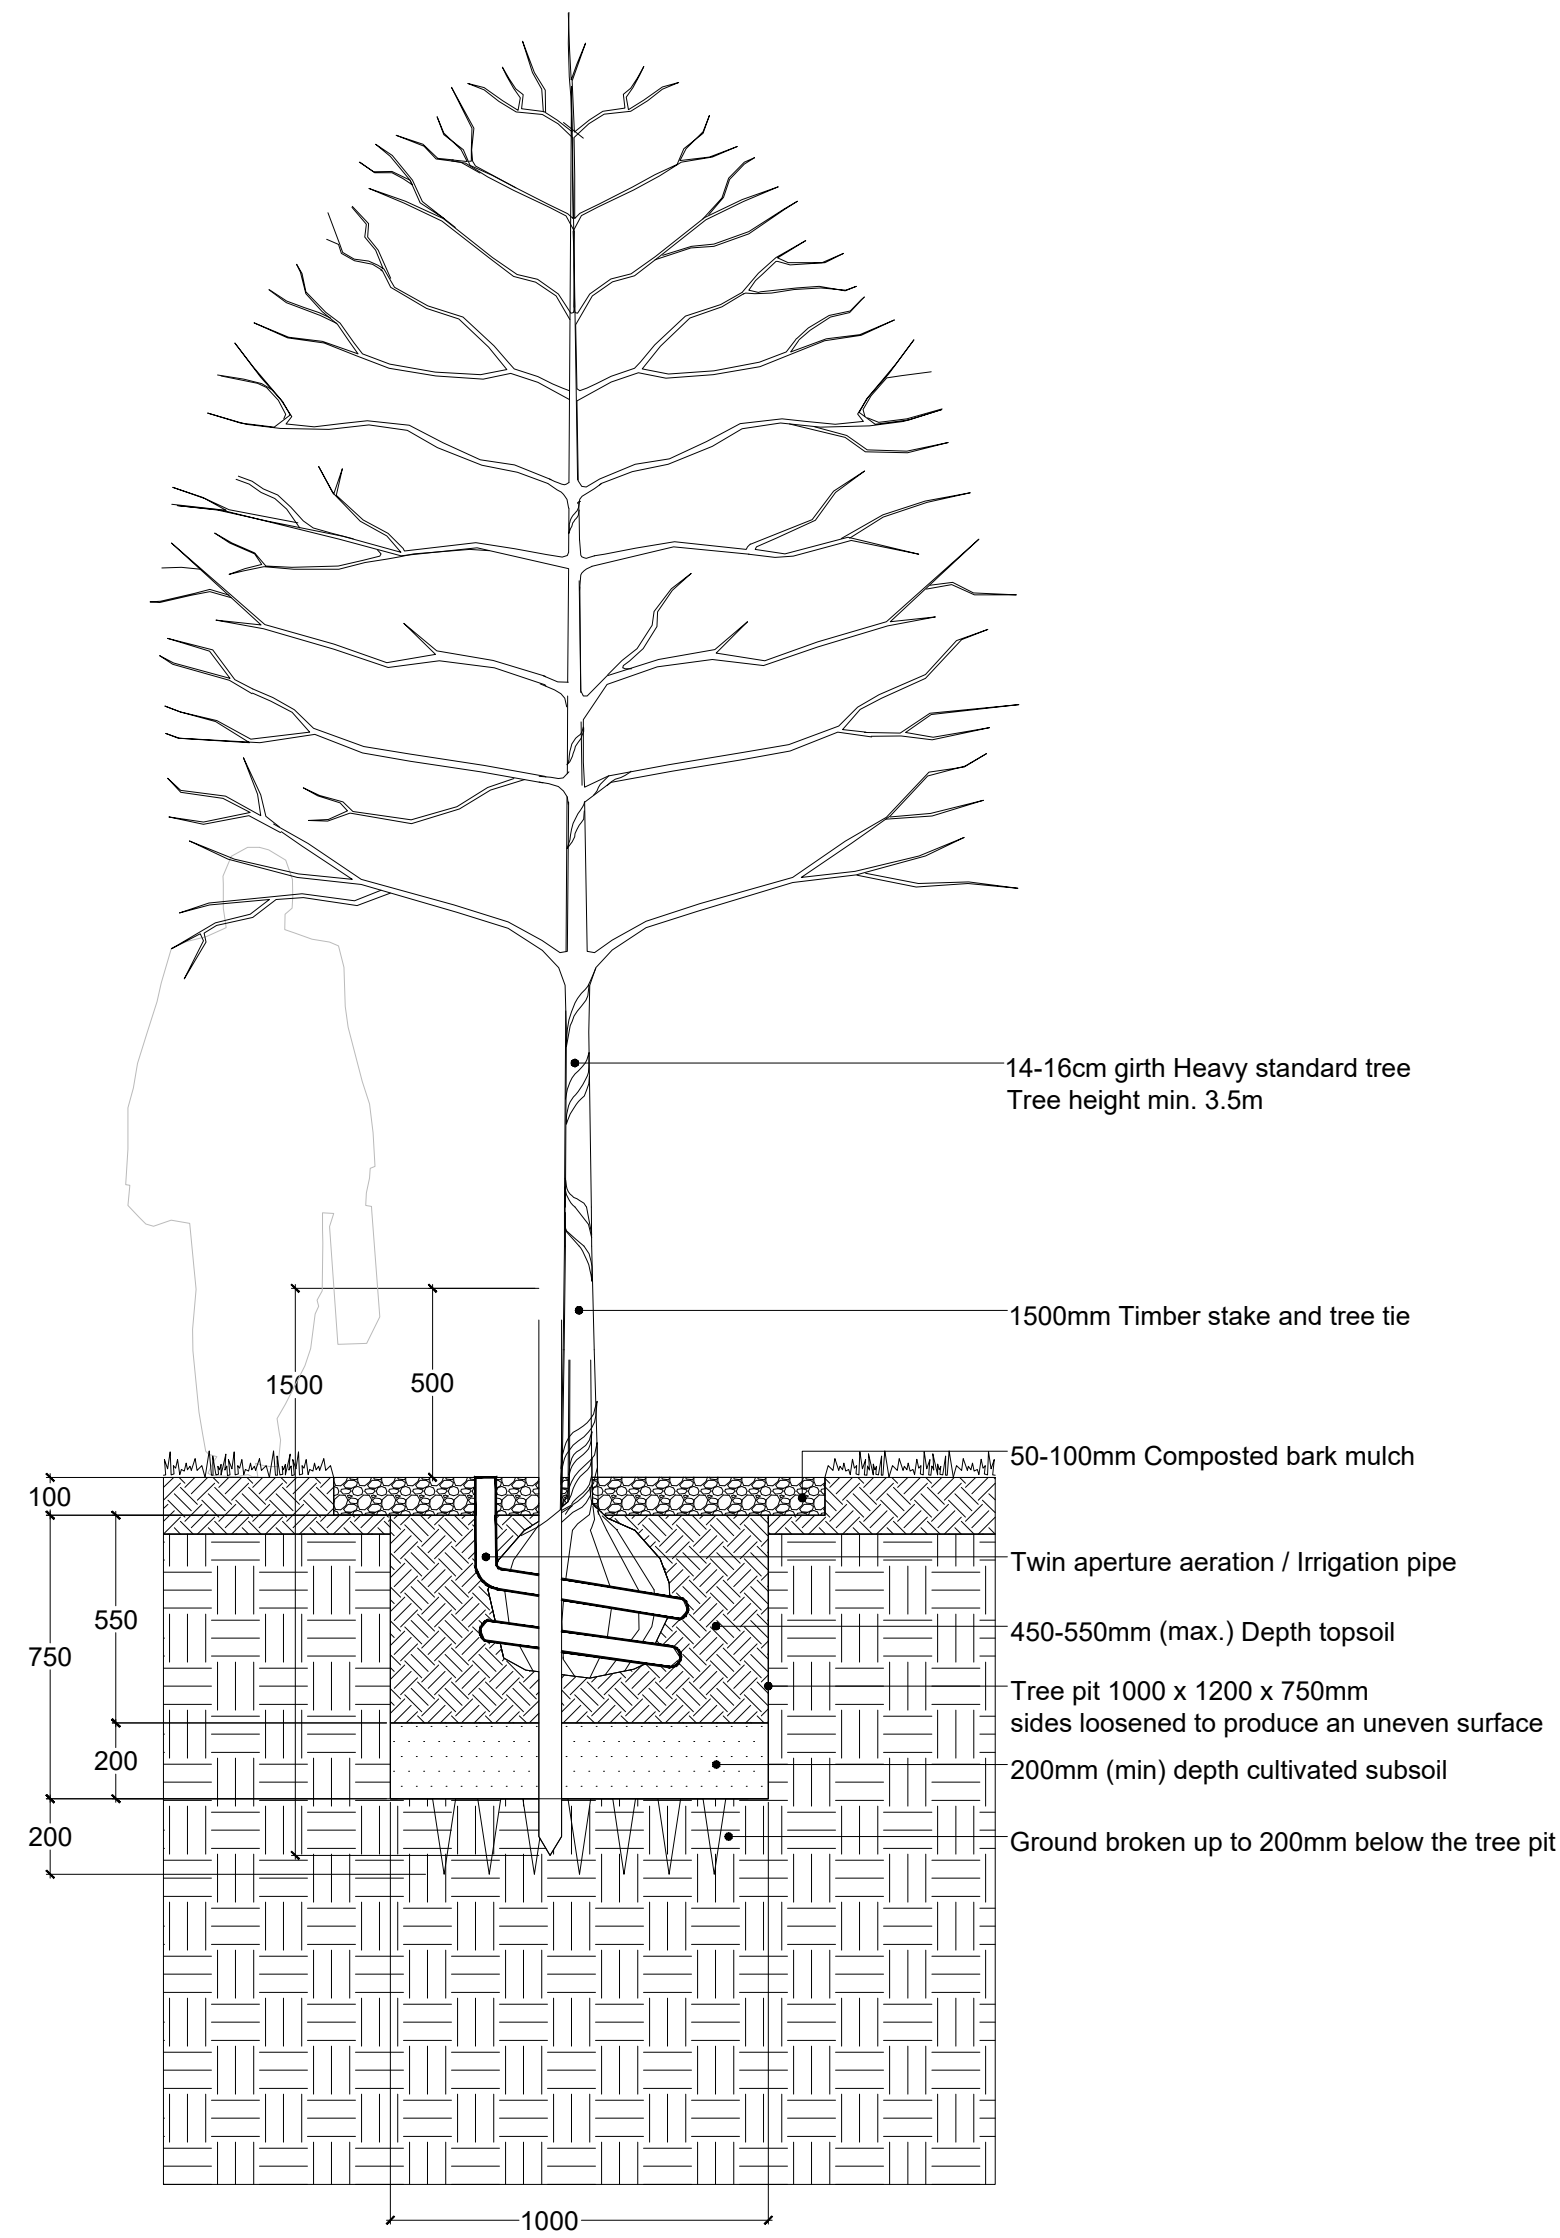


A Typical 'extra heavy' standard tree planting

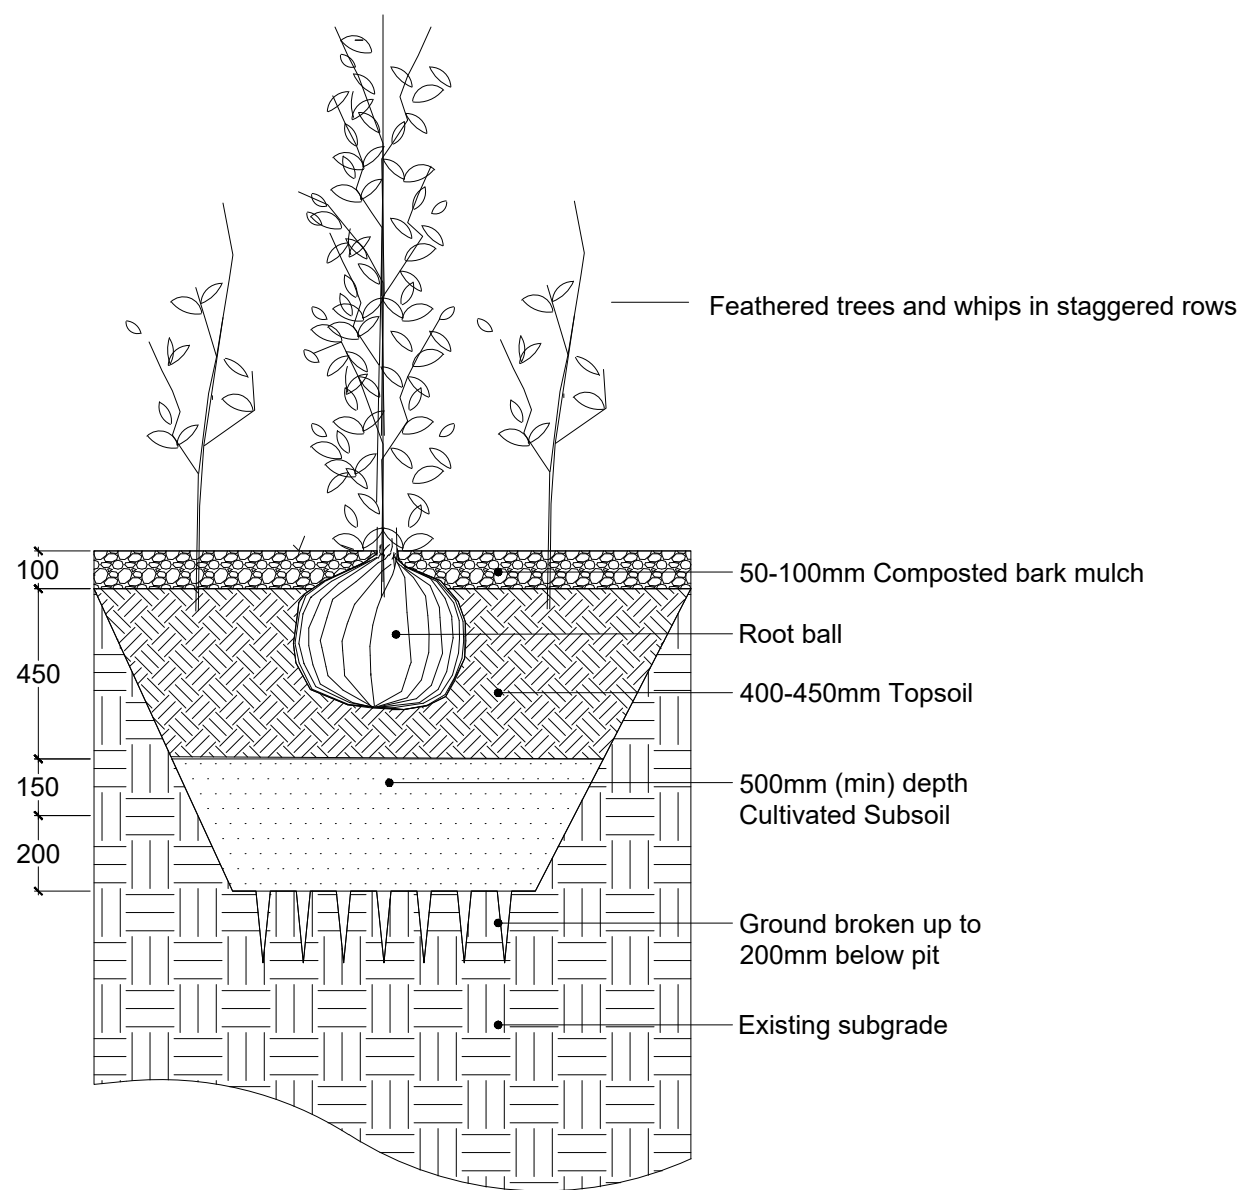

B Typical scrub planting detail

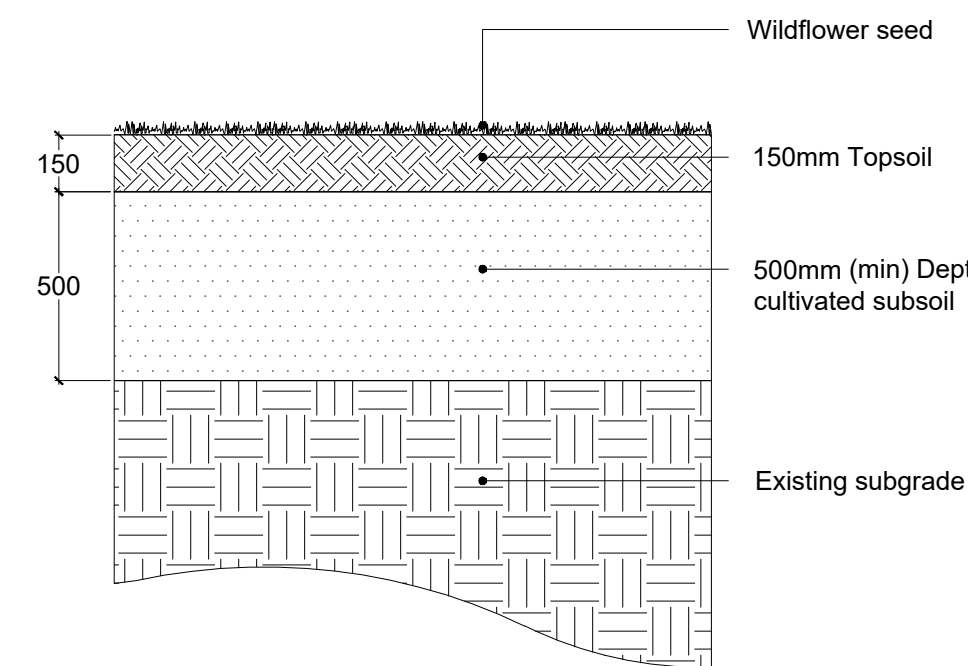

C Typical wildflower detail

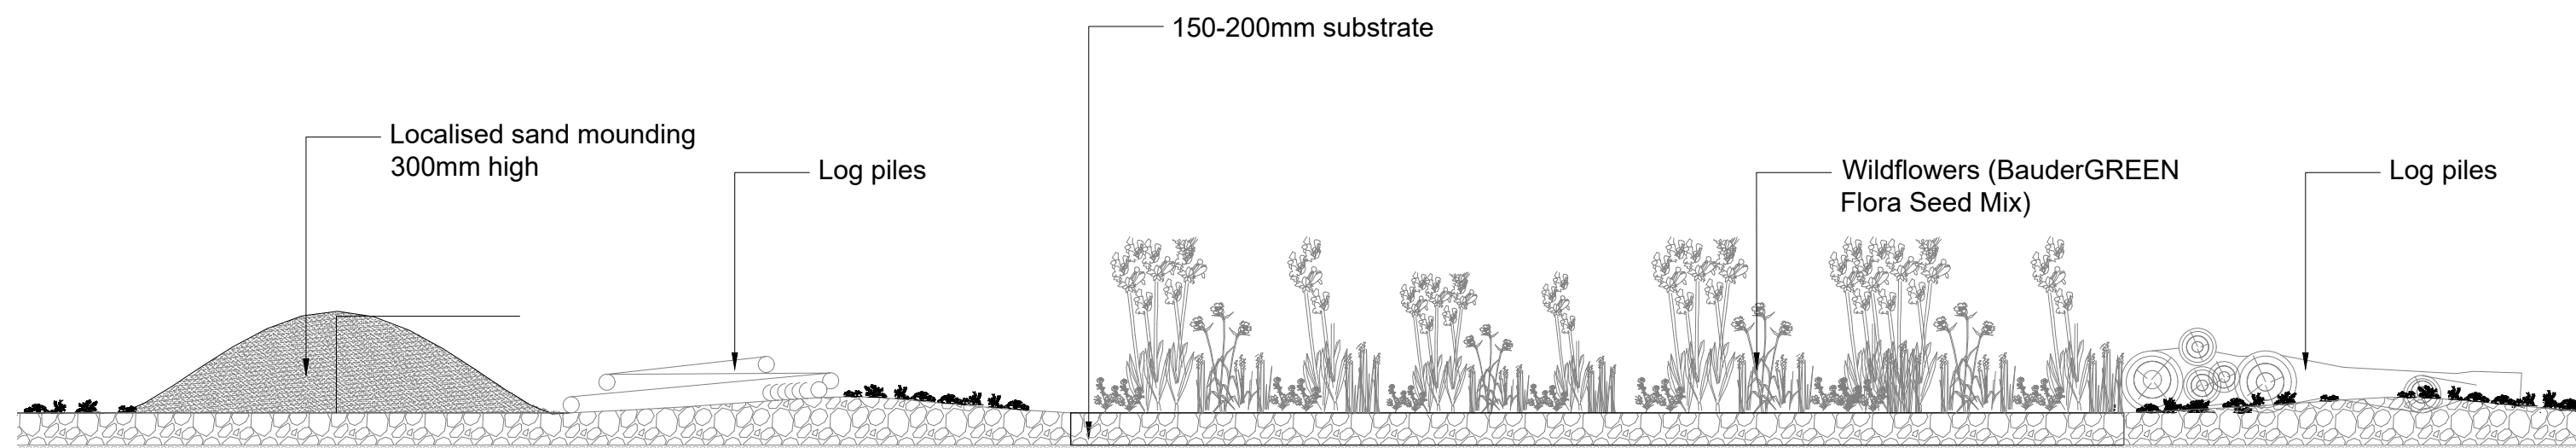

D Biodiverse roof habitat at ground level



1 : 20

PLANNING

Powerleague,
Manchester Nicholls



Rev.	Date	Drawn	Check	Item

Rev.	Date	Drawn	Check	Item

Project	Powerleague, Manchester
Client	Powerleague Fives Limited

Drawing Title	Date	Drawn
Typical Landscape Details	25-03-2024	FM
Description	Scale	Check
	1:20 at A1	NS
Drawing Number	Rev.	
L050-PL-04	-	

Urban Landscape Partnership
Trading name of
SS Consulting (London) Ltd
T: +44 (0) 7835 291 651
W: urbanlandscapepartnership.com