



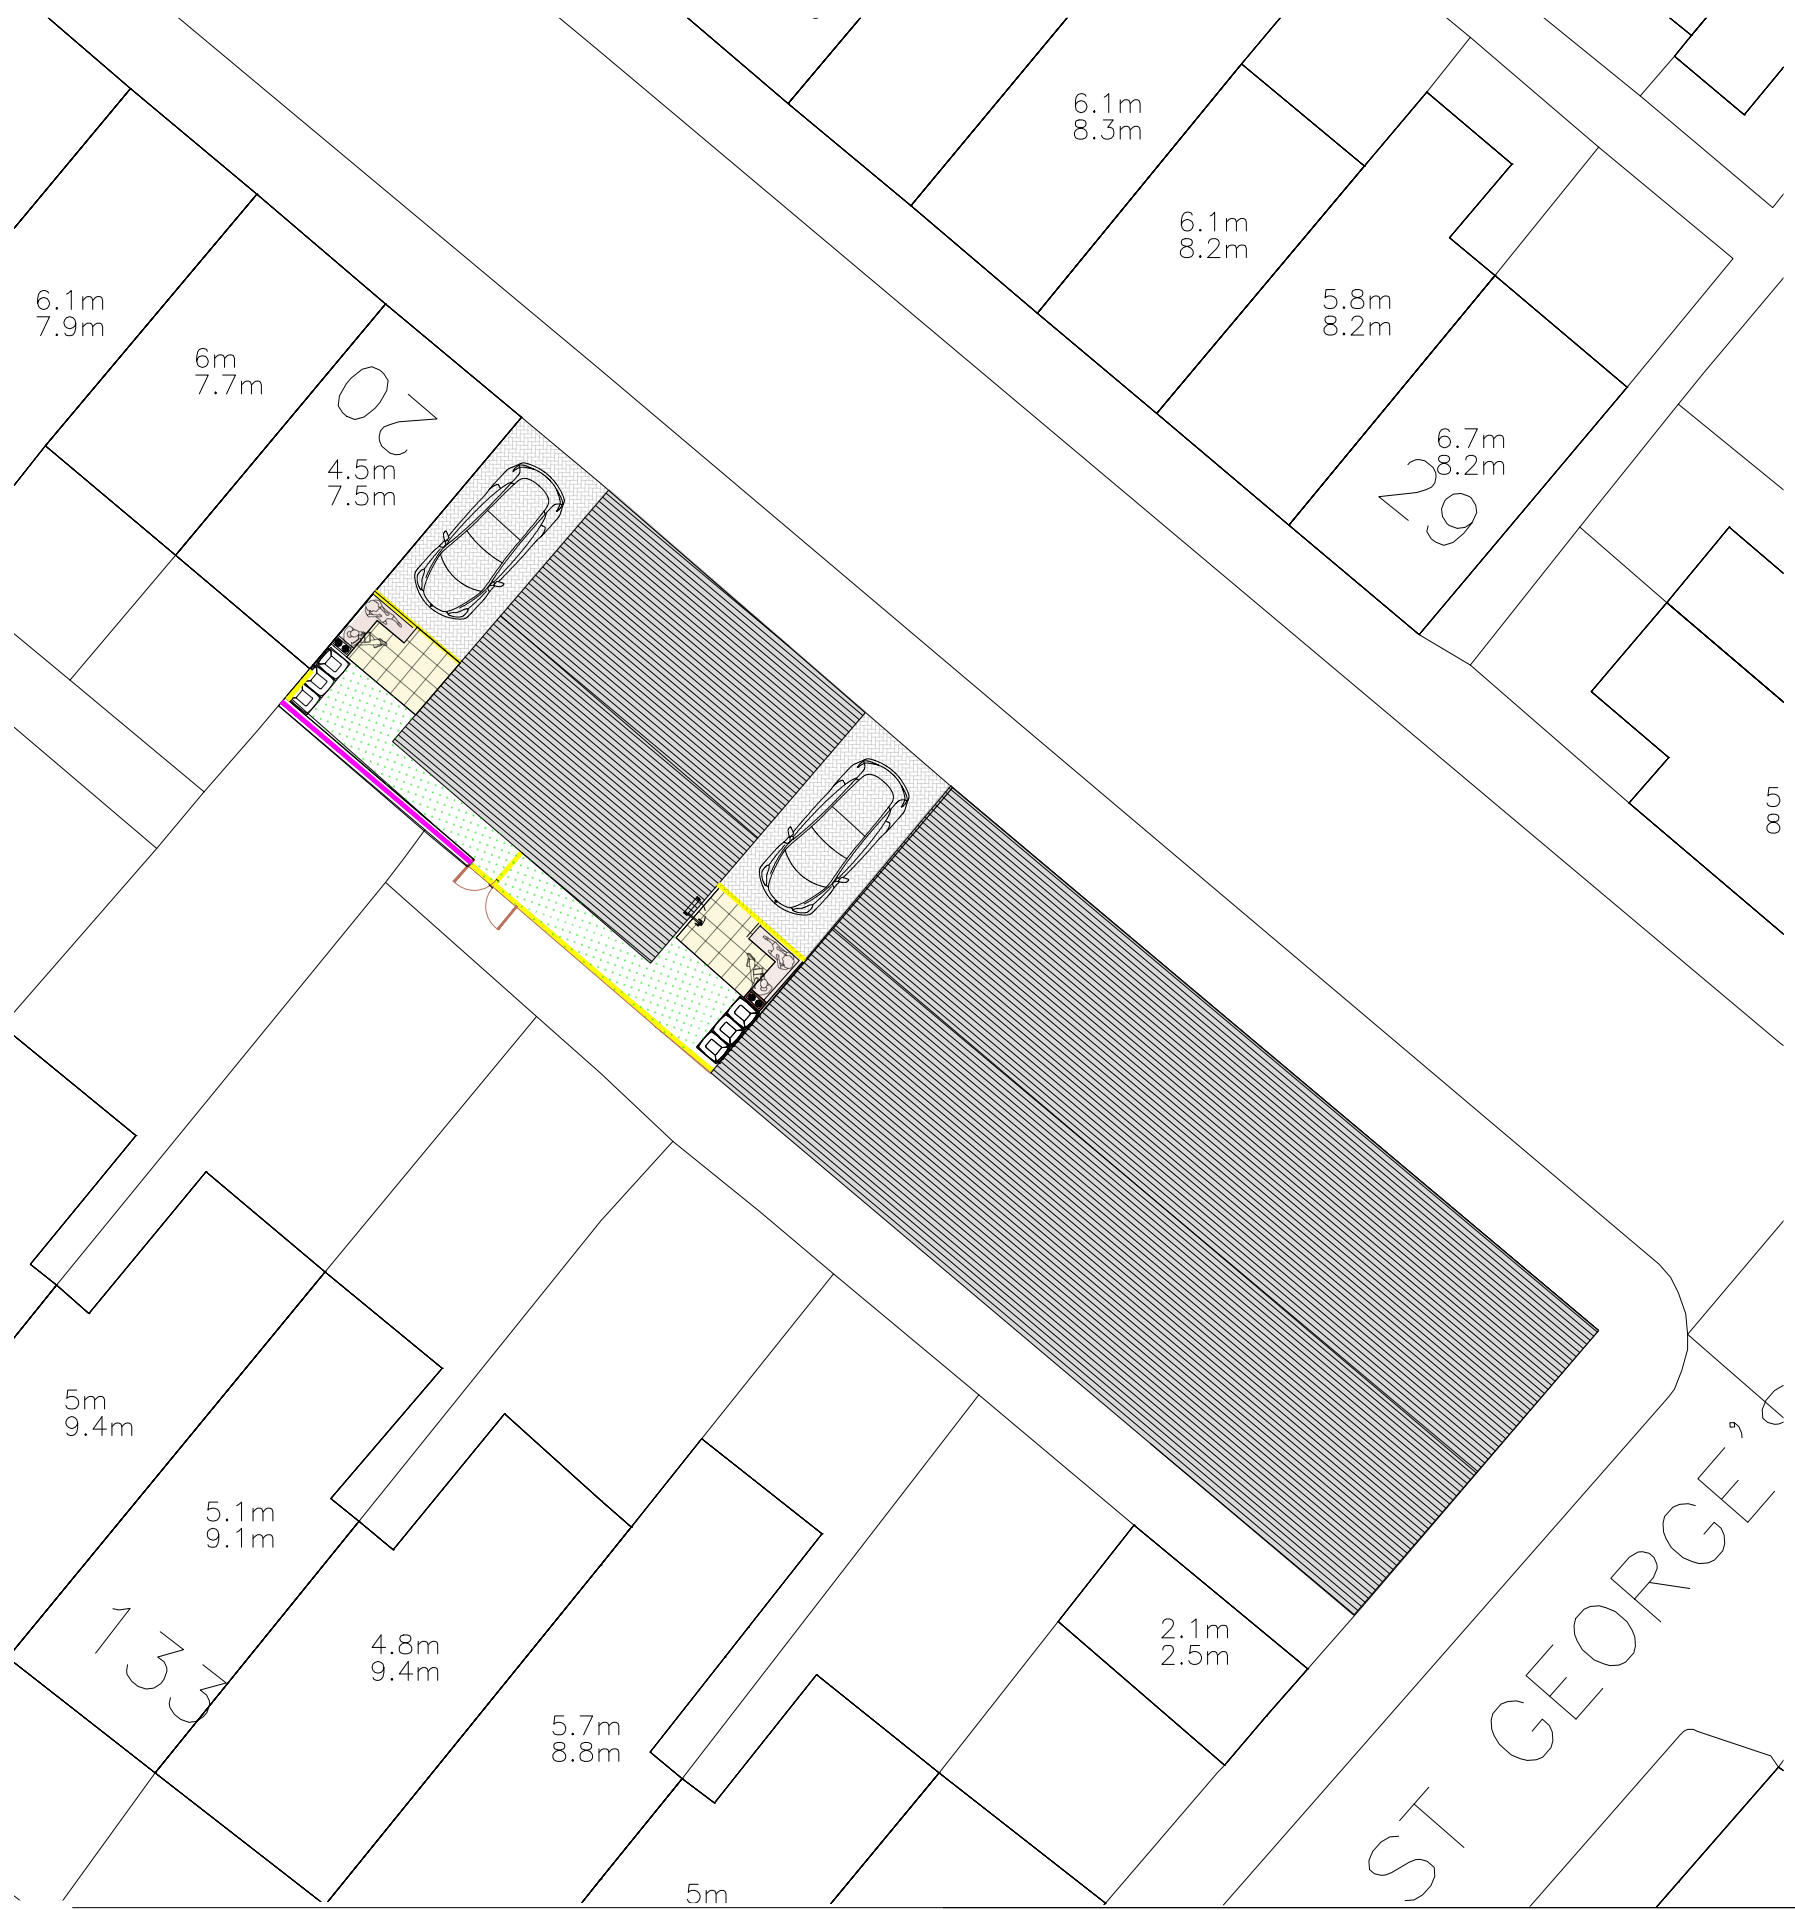


Boundary Type A
Timber Close-Board Fencing 1.8m High

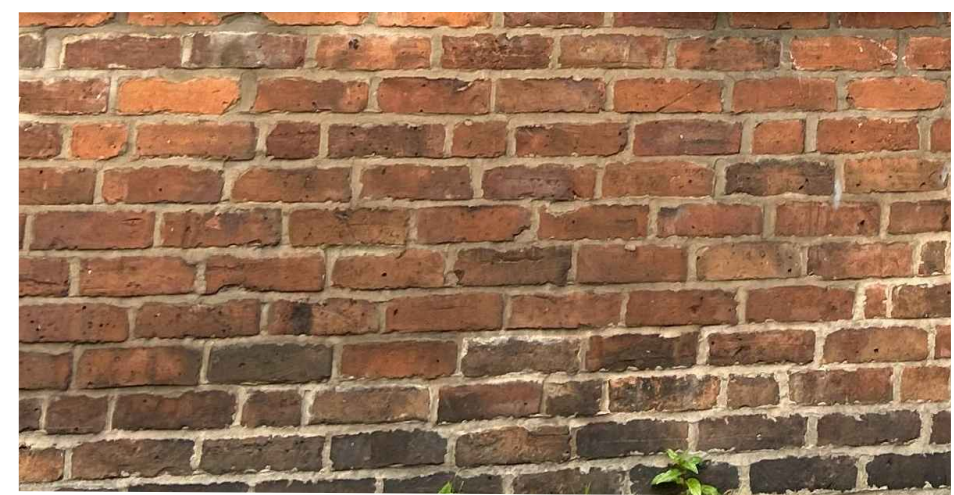

Boundary Type B
Existing Brick Wall



Notes:

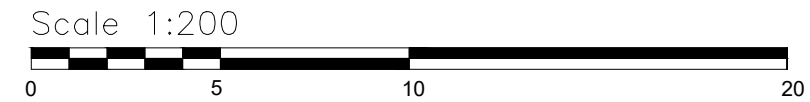

SITE: 1 St George Road, M14 6SX		PL009 DRAWING NO.		0552 PROJECT NO.	07/02/24 DATE.	 Crowstone Ltd 3 Elm Grove Didsbury Manchester info@crowstoneco.com
TITLE: Proposed Site Layout		1/200 SCALE AT A3.	TFE DRAWN.	TFE CHECKED.	A REVISION.	