

Zizzi


PROPOSAL

Manchester (Corn Exchange)

EXTERNAL / INTERNAL SIGNS




FRONT ELEVATION
@1:100

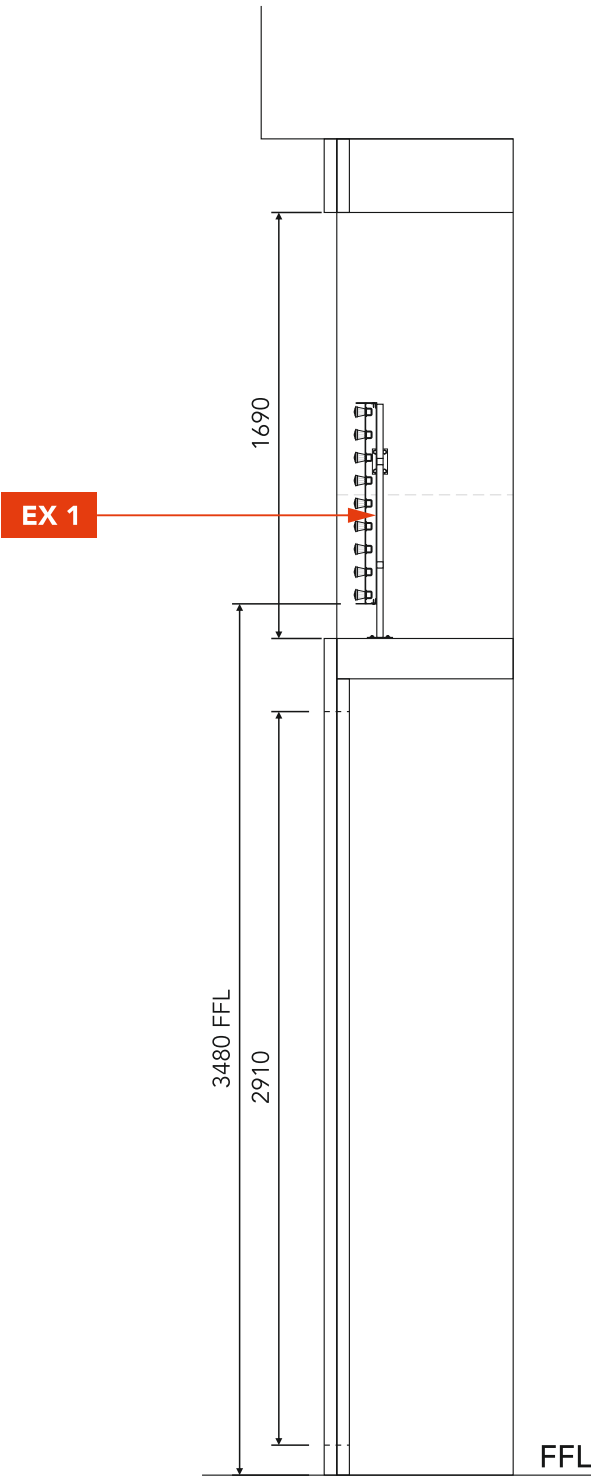

PROFILE ELEVATION
@1:30

 PEARCE SIGNS © THIS DRAWING / DESIGN IS THE PROPERTY OF PEARCE SIGNS LTD. IT IS TO BE USED BETWEEN THEMSELVES AND THE CLIENT, AND ANY REPRODUCTION WITHOUT WRITTEN PERMISSION IS STRICTLY PROHIBITED.	DWG 013774	REV R08	DATE 15.01.24	BY S.R	ACTIONS N/A		ALL DIMENSIONS ARE IN MILLIMETRES (mm) AND WITHIN ± 3mm UNLESS OTHERWISE SPECIFIED. ALL WRITTEN SIZES ARE SHOWN AS WIDTH x HEIGHT x DEPTH (WxHxD) AND ARE SCALED @A3. DO NOT SCALE FROM DRAWING. ALL COLOURS (ON SCREEN OR PRINTED) ARE INDICATIVE AND MAY NOT BE AN EXACT MATCH OF THE FINAL PRODUCT COLOUR. ALL CONSTRUCTION RELATED PRODUCTS ARE TO QUALITY REQUIREMENT EN 1090 EXC 2 AND ISO 5817 LEVEL C. ALL FILLET WELDS WILL BE A MINIMUM LEG LENGTH OF 5MM UNLESS OTHERWISE SPECIFIED BY A WELDING SYMBOL IN ACCORDANCE WITH EN 22553.
	CLIENT / PROJECT Zizzi Restaurants Limited				NOTES N/A		
	SITE INFO The Corn Exchange, Exchange Sq, Manchester M4 3TR						

4

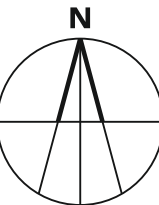

SITE PLAN




 PEARCE SIGNS THIS DRAWING / DESIGN IS THE PROPERTY OF PEARCE SIGNS LTD. IT IS TO BE USED BETWEEN THEMSELVES AND THE CLIENT, AND ANY REPRODUCTION WITHOUT WRITTEN PERMISSION IS STRICTLY PROHIBITED.	DWG 013774	REV R08	DATE 15.01.24	BY S.R	ACTIONS N/A		ALL DIMENSIONS ARE IN MILLIMETRES (mm) AND WITHIN ± 3mm UNLESS OTHERWISE SPECIFIED. ALL WRITTEN SIZES ARE SHOWN AS WIDTH x HEIGHT x DEPTH (WxHxD) AND ARE SCALED @A3. DO NOT SCALE FROM DRAWING. ALL COLOURS (ON SCREEN OR PRINTED) ARE INDICATIVE AND MAY NOT BE AN EXACT MATCH OF THE FINAL PRODUCT COLOUR. ALL CONSTRUCTION RELATED PRODUCTS ARE TO QUALITY REQUIREMENT EN 1090 EXC 2 AND ISO 5817 LEVEL C. ALL FILLET WELDS WILL BE A MINIMUM LEG LENGTH OF 5MM UNLESS OTHERWISE SPECIFIED BY A WELDING SYMBOL IN ACCORDANCE WITH EN 22553.
	CLIENT / PROJECT Zizzi Restaurants Limited				NOTES N/A		
	SITE INFO The Corn Exchange, Exchange Sq, Manchester M4 3TR						

5

EX 1


1no. TOTAL

Built up Entrance Sign
Illuminated

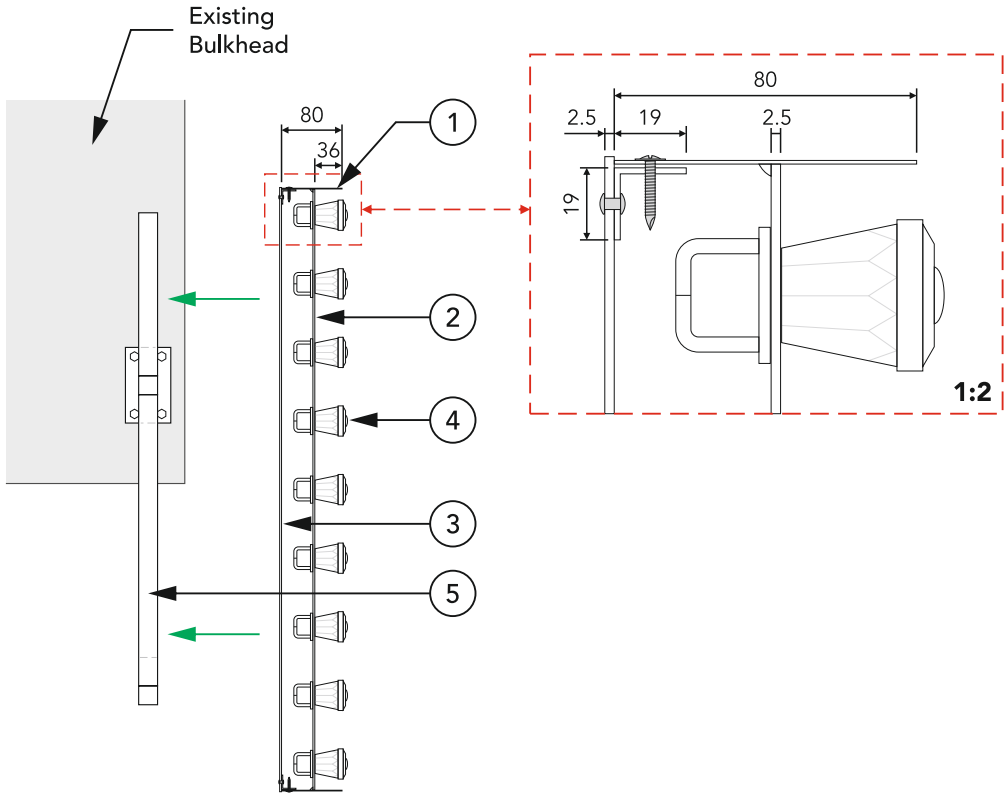


PROFILE / SECTION DETAIL
1:10

- 1. LETTERS** to be CNC router cut 2.5mm aluminium letters c/w 80mm (d), 0.9mm thick coil returns, powder coated inside & out to match, RAL: 8029 satin.
- 2. FALSE BACK** to be a 2.5mm aluminium letters cut to shape set 36mm back from the face edge of the returns & welded into place. Face to include Ø14mm holes for the bulbs & holders to fit through.
- 3. BACK** to be 2.5mm thick aluminium router cut to follow the shape of each letter but with a 1mm larger off-set so the rear edge of the returns can not be seen as the rear will be visible internally. Backs to be secured via 19x19x1.5mm (5/8 x 5/8 x 1/16 inch) ali angle lugs & low profile Celo fixings, all painted out to match RAL: 8029. Backs to be fitted to the steel frame via self drilling steel tek screws.
- 4. ILLUMINATION** via E10 Cabochon bulbs 40mm with warm white LEDs.
- 5. FRAME** to be fabricated from 25x25x3mm mild steel c/w 2no. 100x60x4mm mild steel fixing plates to sides (1no. each end) c/w 4no. Ø10mm fixing holes for M8 anchor bolts, plus 1no. 100x60x5mm Aluminium foot plate c/w 200mm(h) 30x30x2mm Aluminium (taken from stock) vertical support leg (to cloak over 25x25x3mm vertical frame section) c/w 4no. Ø8mm fixing holes to take WoodTek screws, all painted Grey Blue, RAL: 5008 satin.
- 6. FIXING METHOD** letters to be fitted to steel frame through the Foamex backs using self drilling c/s screws. Frame to be installed in the space between the bulkhead behind the glazing over the entrance. Frame to be secured using 8no. M8 anchor bolts (4no. per fixing plate) or other suitable fixings for site conditions, plus 4no. self drilling WoodTek screws to secure the foot plate. Also supply 5no. 3mm thk Black Foamex packers (1no. per plate) 60x100mm c/w Ø10 holes. All fixings to be painted RAL: 5008 to match.

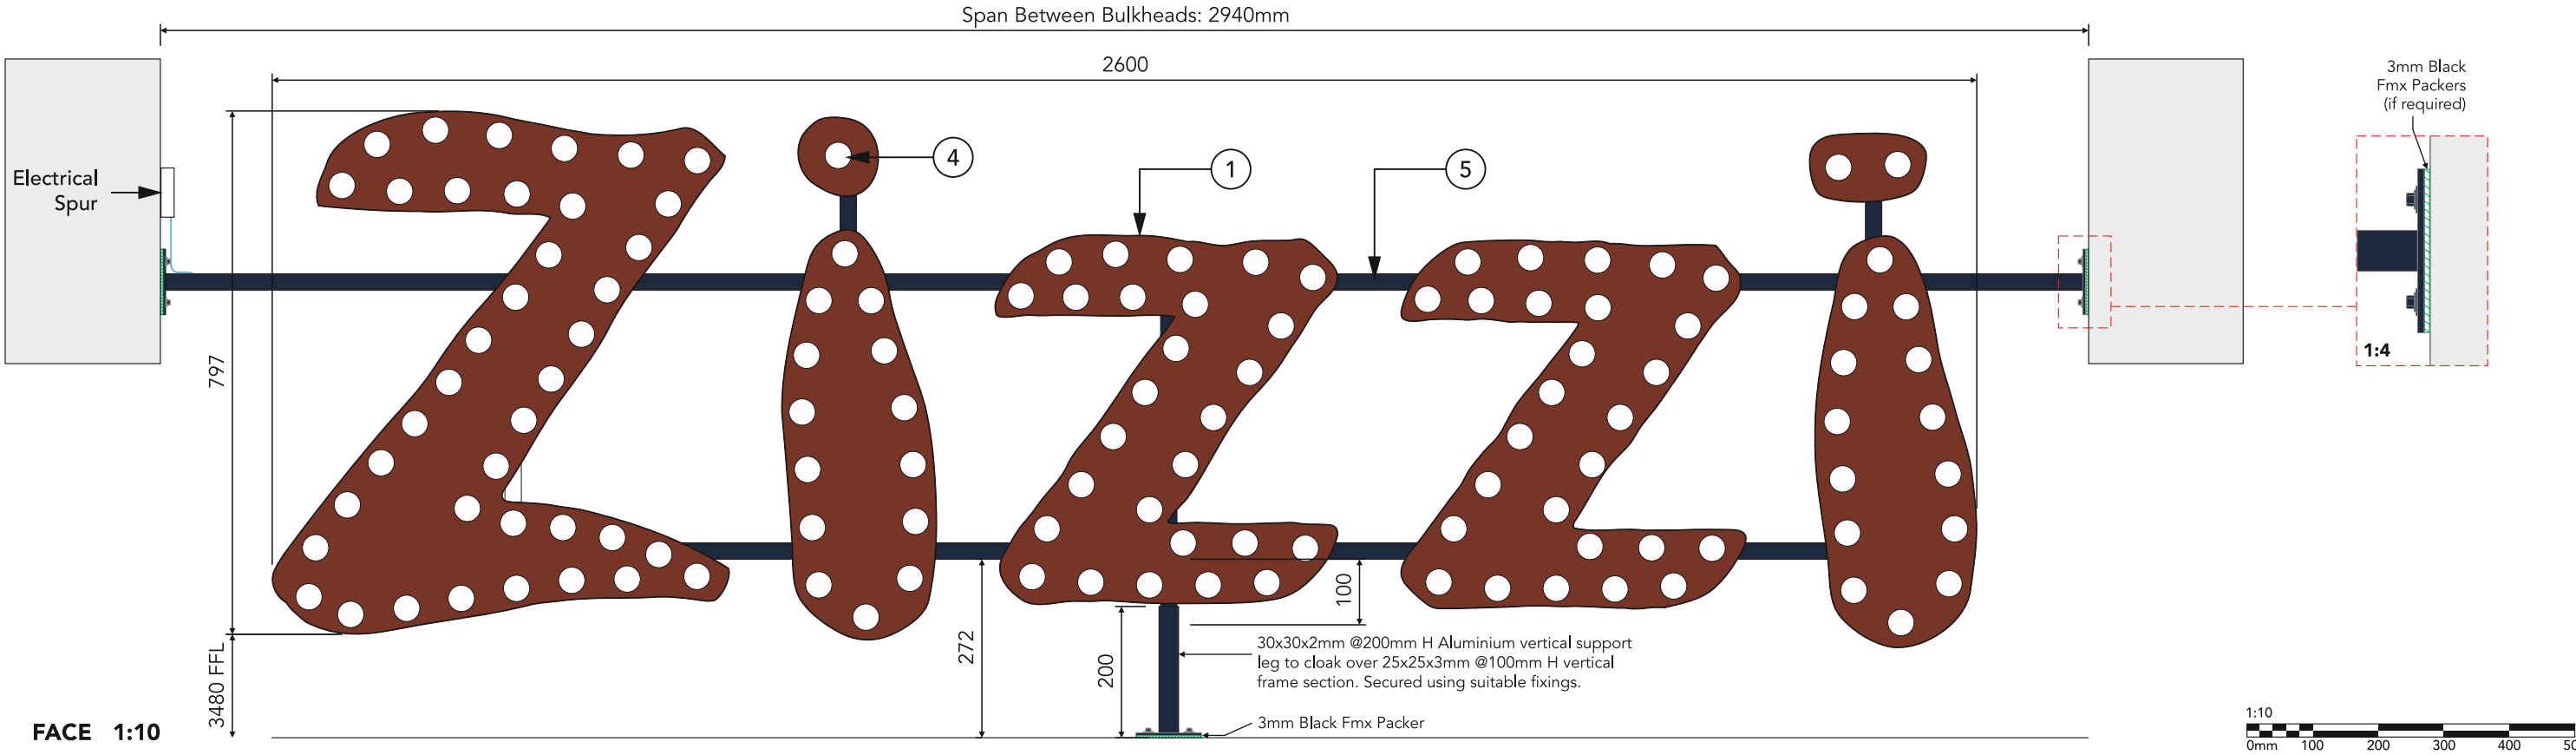

FACE 1:10

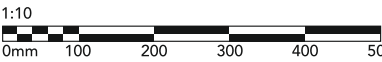








 © THIS DRAWING / DESIGN IS THE PROPERTY OF PEARCE SIGNS LTD. IT IS TO BE USED BETWEEN THEMSELVES AND THE CLIENT, AND ANY REPRODUCTION WITHOUT WRITTEN PERMISSION IS STRICTLY PROHIBITED.	DWG 013774	REV R08	DATE 15.01.24	BY S.R	ACTIONS N/A	ALL DIMENSIONS ARE IN MILLIMETRES (mm) AND WITHIN ± 3mm UNLESS OTHERWISE SPECIFIED. ALL WRITTEN SIZES ARE SHOWN AS WIDTH x HEIGHT x DEPTH (WxHxD) AND ARE SCALED @A3. DO NOT SCALE FROM DRAWING. ALL COLOURS (ON SCREEN OR PRINTED) ARE INDICATIVE AND MAY NOT BE AN EXACT MATCH OF THE FINAL PRODUCT COLOUR. ALL CONSTRUCTION RELATED PRODUCTS ARE TO QUALITY REQUIREMENT EN 1090 EXC 2 AND ISO 5817 LEVEL C. ALL FILLET WELDS WILL BE A MINIMUM LEG LENGTH OF 5MM UNLESS OTHERWISE SPECIFIED BY A WELDING SYMBOL IN ACCORDANCE WITH EN 22553.
	CLIENT / PROJECT Zizzi Restaurants Limited				NOTES Touch up paint to be supplied.	
	SITE INFO The Corn Exchange, Exchange Sq, Manchester M4 3TR					

EX 1

1no. TOTAL

Built up Entrance Sign

Illuminated

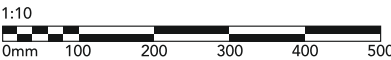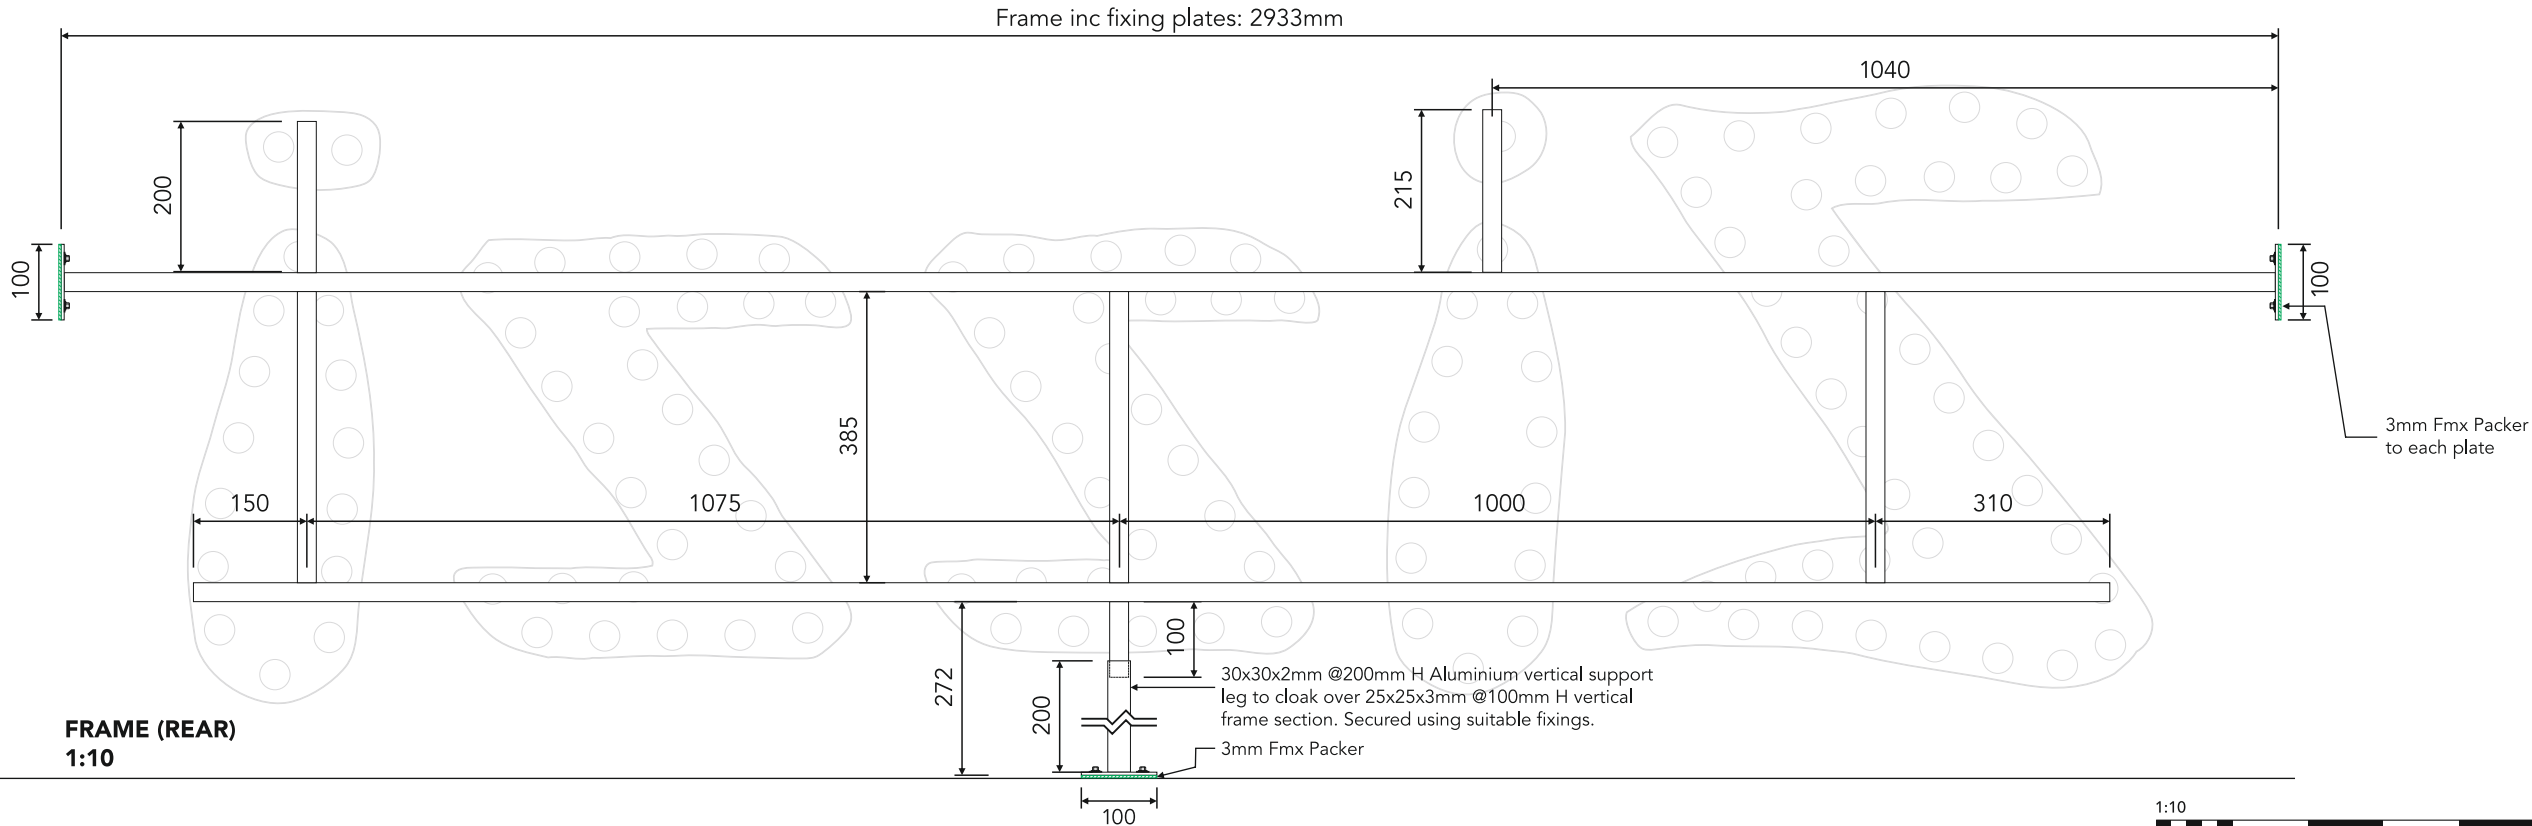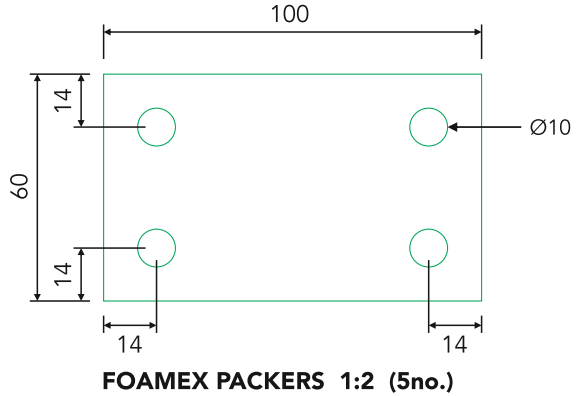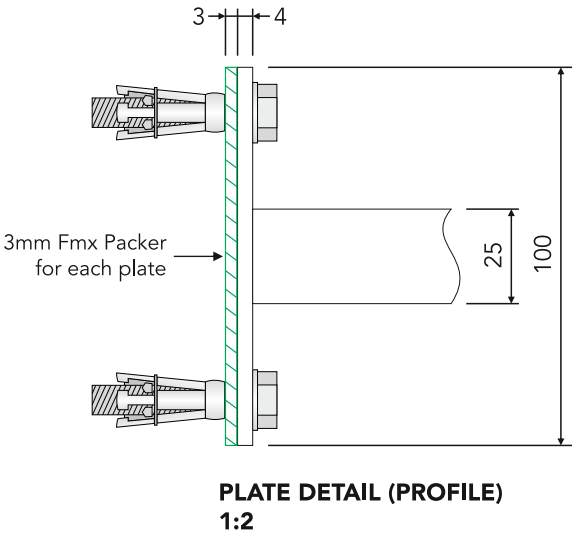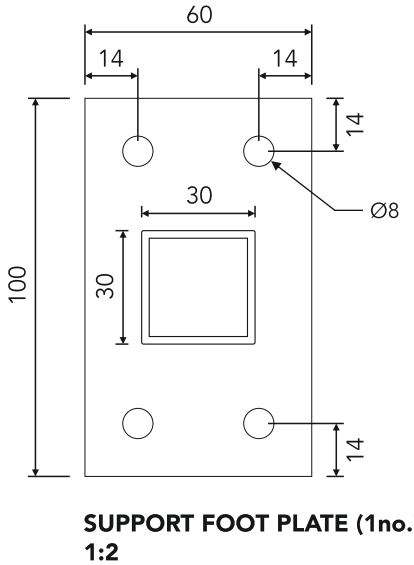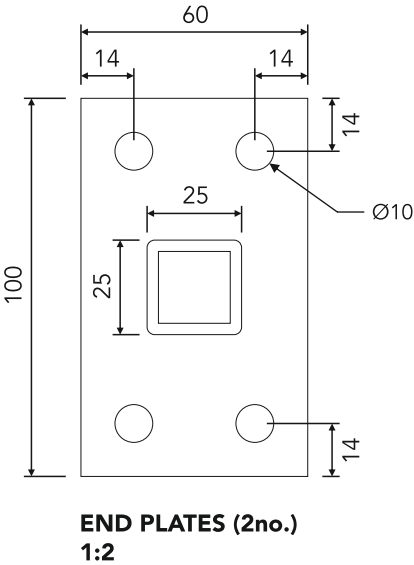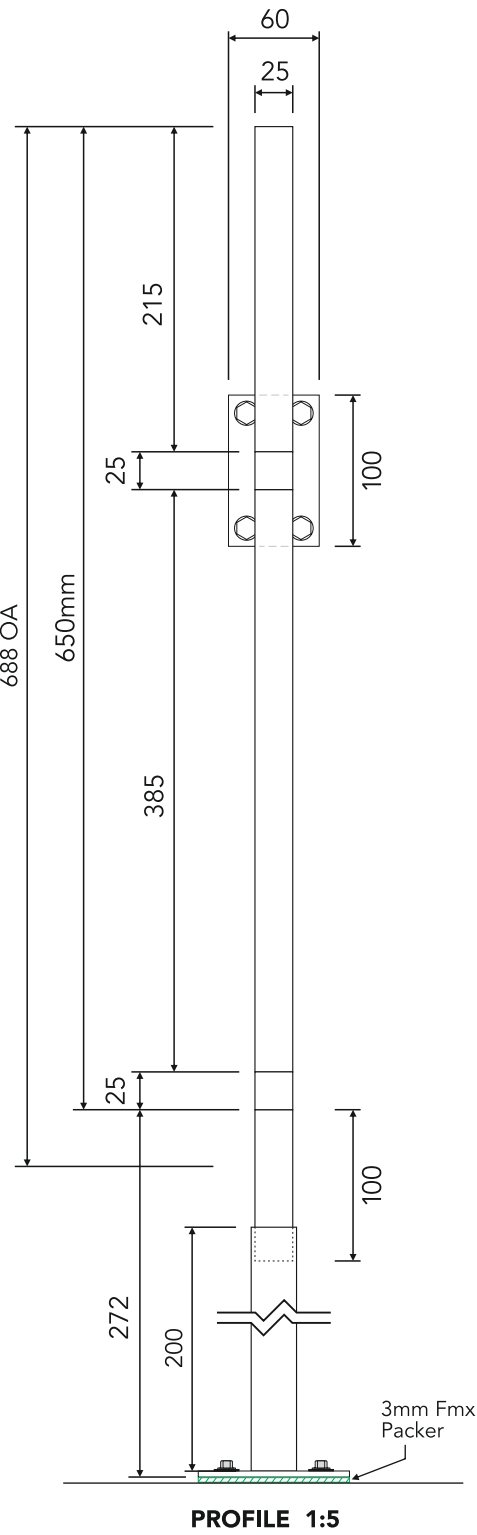

5. FRAME to be fabricated from 25x25x3mm mild steel c/w 2no. 100x60x4mm mild steel fixing plates to sides (1no. each end) c/w 4no. Ø10mm fixing holes for M8 anchor bolts, plus 1no. 100x60x5mm Aluminium foot plate c/w 200mm(h) 30x30x2mm Aluminium (taken from stock) vertical support leg (to cloak over 100mm(h) 25x25x3mm vertical frame section) c/w 4no. Ø8mm fixing holes to take WoodTek screws, all painted Grey Blue, RAL: 5008 satin.

6. FIXING METHOD letters to be fitted to steel frame through the Foamex backs using self drilling c/s screws. Frame to be installed in the space between the bulkhead behind the glazing over the entrance. Frame to be secured using 8no. M8 anchor bolts (4no. per fixing plate) or other suitable fixings for site conditions, plus 4no. self drilling WoodTek screws to secure the foot plate. Also supply 5no. 3mm thk Black Foamex packers (1no. per plate) 60x100mm c/w Ø10 holes. All fixings to be painted RAL: 5008 to match.



© THIS DRAWING / DESIGN IS THE PROPERTY OF PEARCE SIGNS LTD. IT IS TO BE USED BETWEEN THEMSELVES AND THE CLIENT, AND ANY REPRODUCTION WITHOUT WRITTEN PERMISSION IS STRICTLY PROHIBITED.

DWG	REV	DATE	BY
013774	R08	15.01.24	S.R
CLIENT / PROJECT			
Zizzi Restaurants Limited			
SITE INFO			
The Corn Exchange, Exchange Sq, Manchester M4 3TR			

ACTIONS
N/A
NOTES
N/A - Touch-up paint to be supplied.

ALL DIMENSIONS ARE IN MILLIMETRES (mm) AND WITHIN ± 3mm UNLESS OTHERWISE SPECIFIED. ALL WRITTEN SIZES ARE SHOWN AS WIDTH x HEIGHT x DEPTH (WxHxD) AND ARE SCALED @A3. DO NOT SCALE FROM DRAWING.

ALL COLOURS (ON SCREEN OR PRINTED) ARE INDICATIVE AND MAY NOT BE AN EXACT MATCH OF THE FINAL PRODUCT COLOUR.

ALL CONSTRUCTION RELATED PRODUCTS ARE TO QUALITY REQUIREMENT EN 1090 EXC 2 AND ISO 5817 LEVEL C. ALL FILLET WELDS WILL BE A MINIMUM LEG LENGTH OF 5MM UNLESS OTHERWISE SPECIFIED BY A WELDING SYMBOL IN ACCORDANCE WITH EN 22553.