

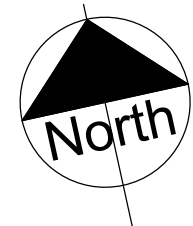


This drawing and the copyrights and patents therein are the property of Surveyors to Education and may not be used or reproduced without consent or attribution.

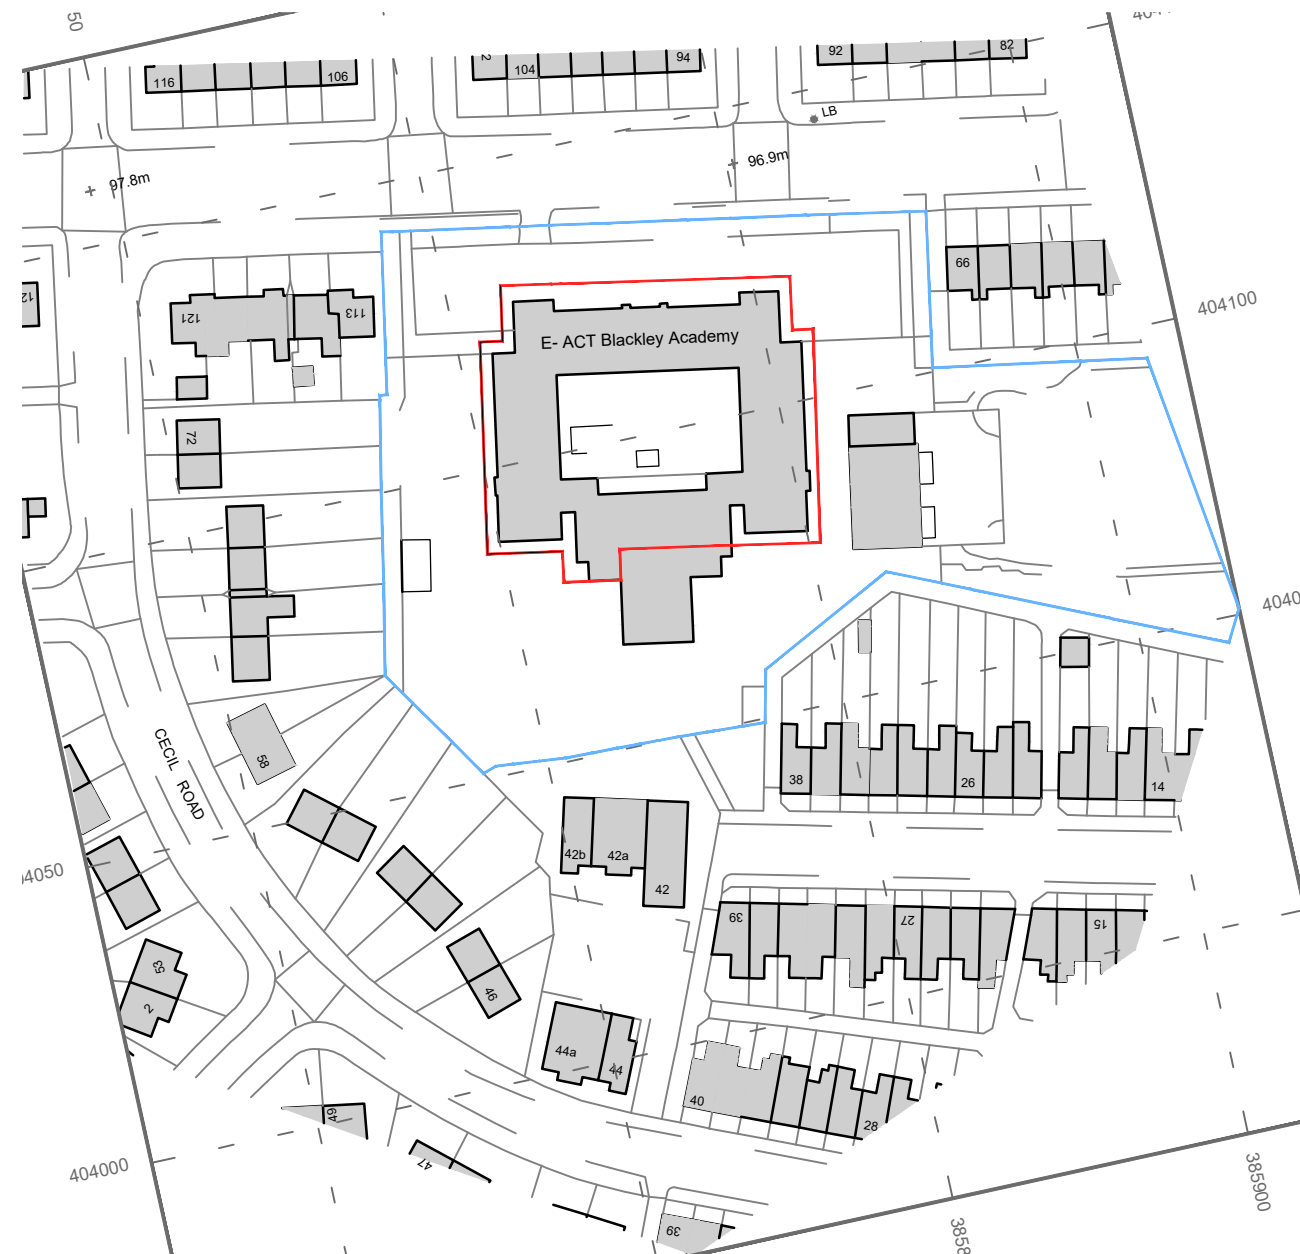

2
01 Site Location Plan
(SCALE 1:1250)

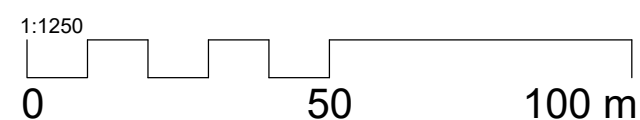

B:	Issued for Planning(Issued as A3).	ME	AK	20/06/24
A:	Issued for Planning.	ME	AK	20/06/24

Rev.	Description	D	C	Date
------	-------------	---	---	------



Surveyors to Education

ACADEMY PREPARES PLANNING & FUNDING CONSULTANTS

CLIENT:
E-ACT

PROJECT ADDRESS:
E-ACT Blackley Academy
Victoria Avenue
Blackley
Manchester, M9 0RD

PROJECT:
Proposed Window replacement Works

TITLE:
Site Location Plan Layout

DRAWN:	CHECKED:	ISSUE:	DATE:
EH	AK	PLANNING	20/06/2024

JOB NO:	DRG NO:	FUN:	DOC:	DISP:	CLASS:	DRG NO:	SCALE @ A3:	REVISION:
24401-01	S2e	00	D	A	01	01	1:1250	B