

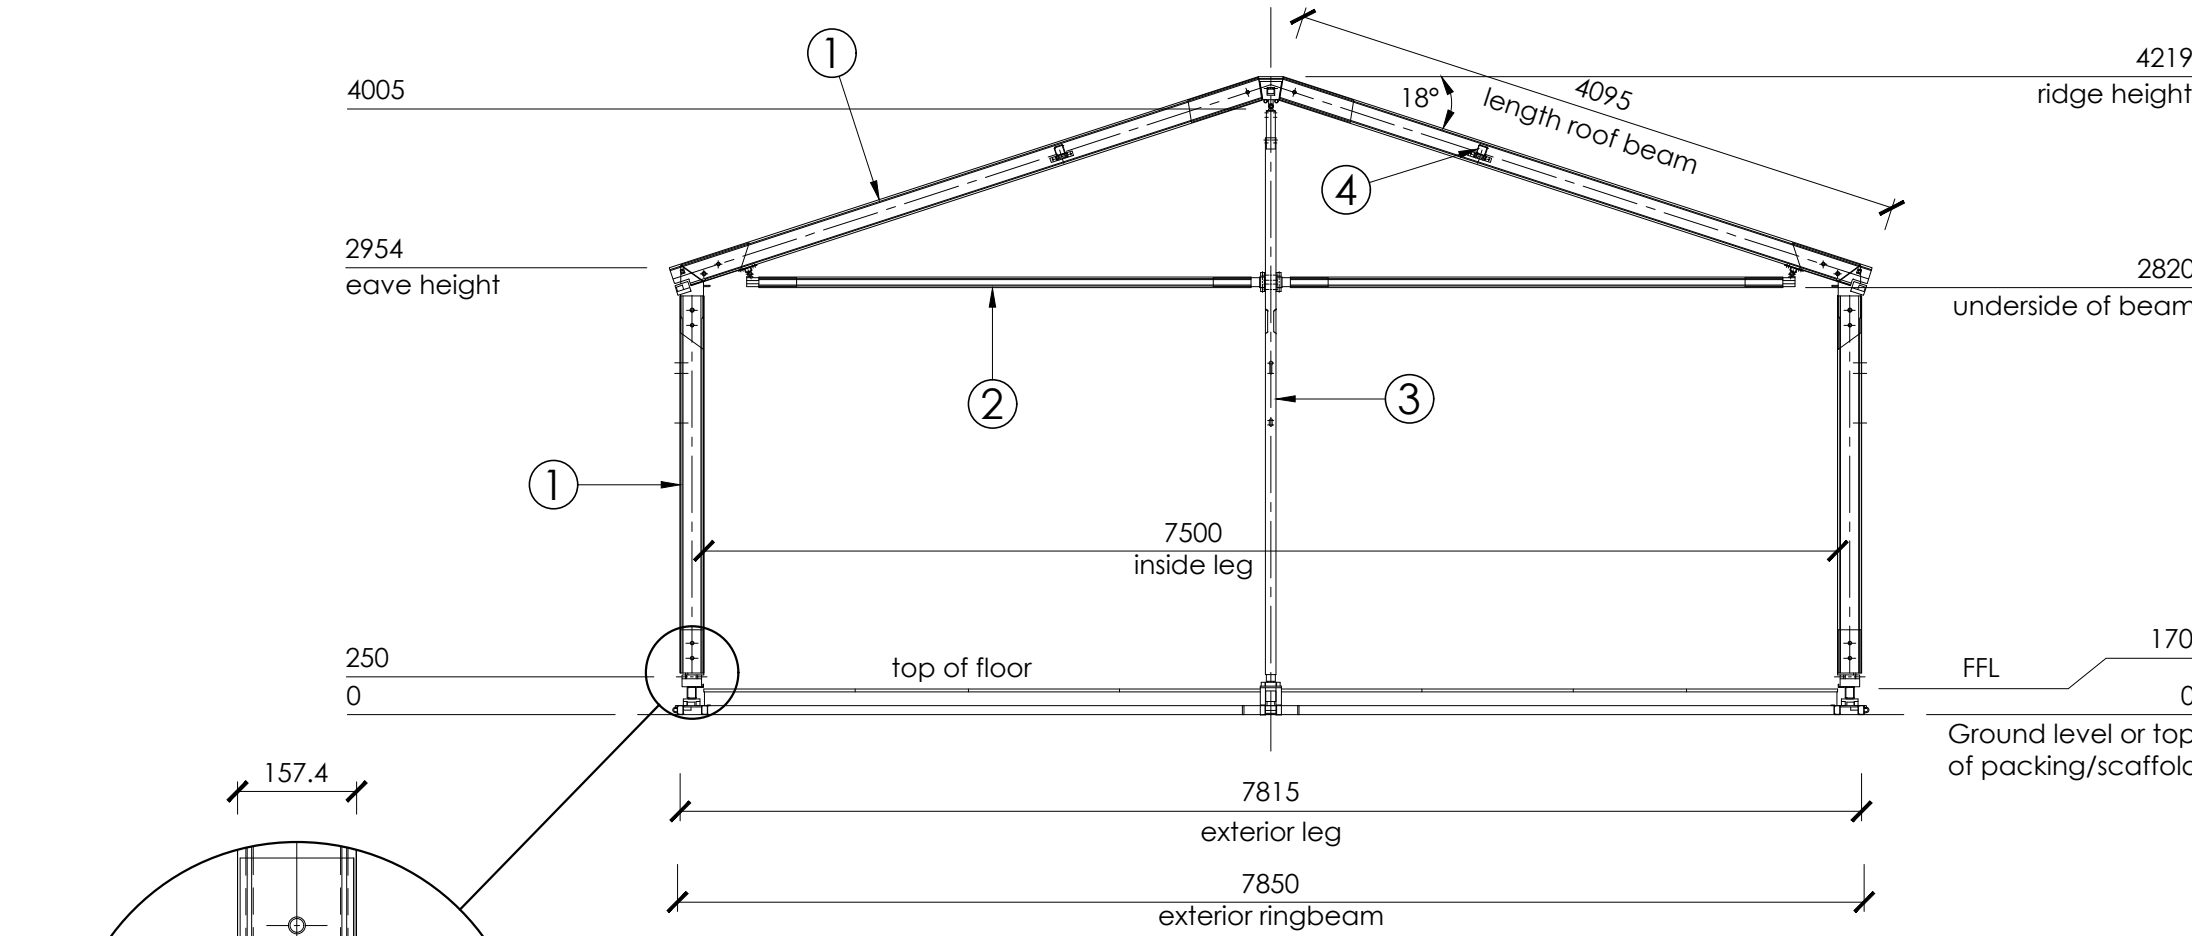



Eave height 2.95m
Ridge height 4.21m
Length roof beam 4.09m
Bay distance 5m

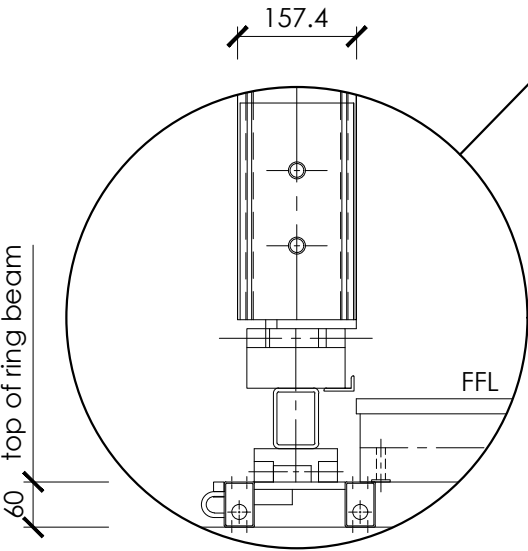


GABLE-END SECTION
Scale: 1:50

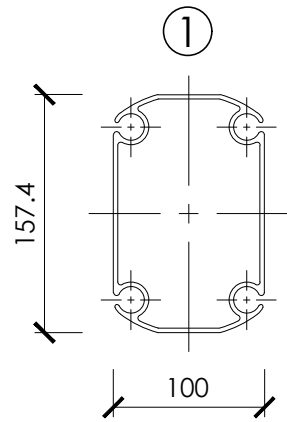



LEG & ROOF TRUSS

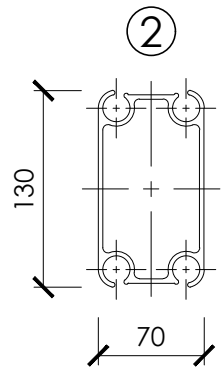

GABLE HORIZONTAL

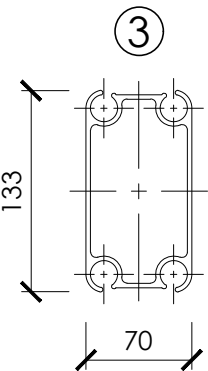

GABLE UPRIGHT
EAVE PURLIN
RIDGE PURLIN

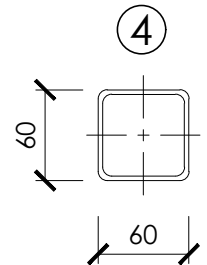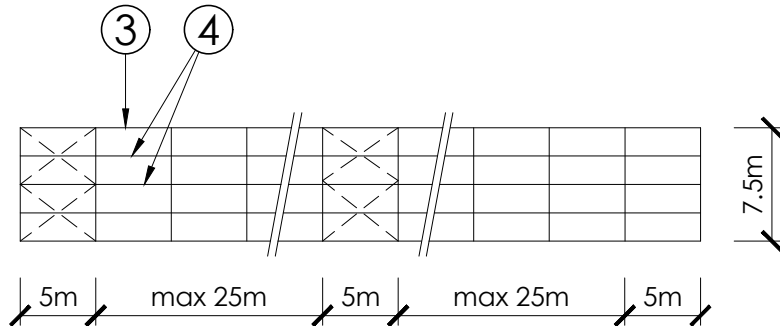

WIND BRACINGS
Scale: 1:500

SUPPORT DETAILS
Scale: 1:5



Drawing Title
7.5M ALU HALL
2.9M EAVE HEIGHT
GABLE SECTION
DETAIL
Customer

REV	DATE	AMENDMENTS

Needingworth Road
St. Ives
Cambridgeshire PE27 3ND
Tel : 01480 468888
Fax : 01480 462888

Drawn Julie S
Scale 1:50@A3

Date
Checked

Drawing Number
pro719

Rev