
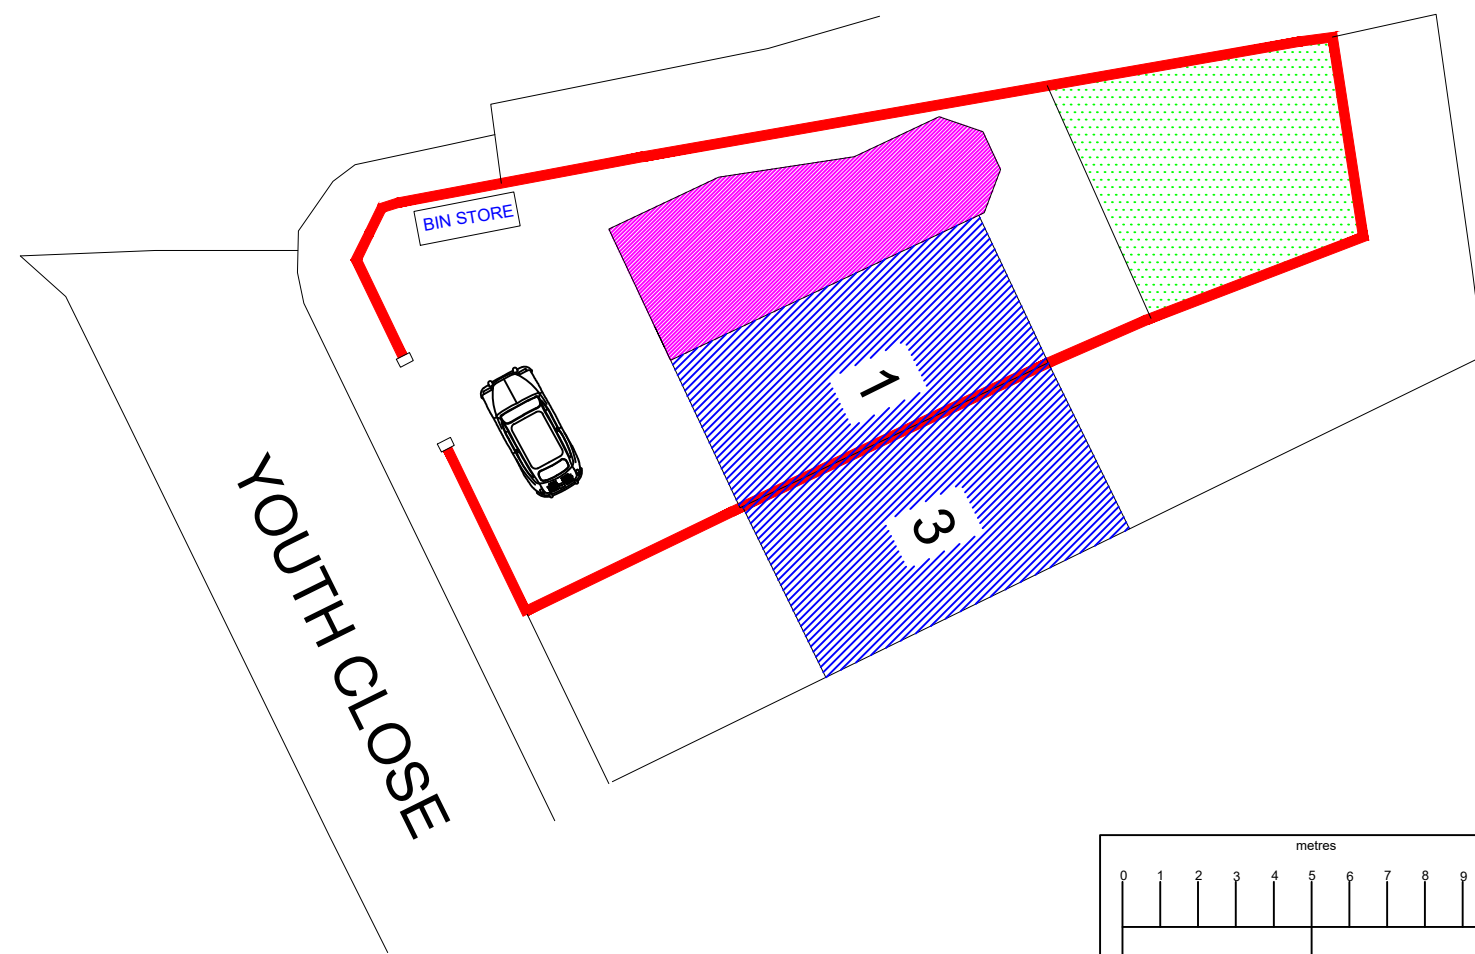


ALL DRAINAGE TO BE  
CONNECTED TO EXISTING  
FOUL/STORM SEWER  
RESPECTIVELY

ALL FINISHES ARE TO MATCH  
THAT OF THE EXISTING  
DWELLING

ALL MEASUREMENTS TO BE  
RE CHECKED ON SITE BEFORE  
CONSTRUCTION COMMENCES

|  |          |
|--|----------|
|  | PROPOSED |
|  | EXISTING |
|  | GARDEN   |

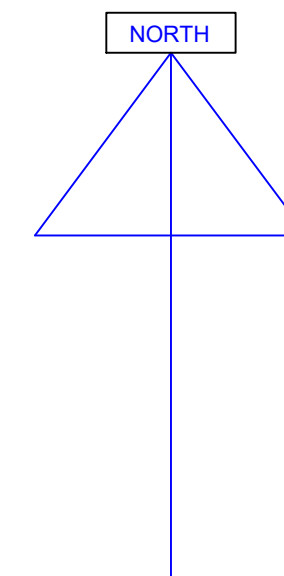

SCALE 1:200

EXTENSION AT  
1 YOUTH CLOSE  
OPENSHAW

BARRY CULLEN  
ARCHITECTURE LTD  
email: [barrycullenarchitecture@gmail.com](mailto:barrycullenarchitecture@gmail.com)  
mob: 07851262695

