

Description:

Furniture Type 18 & FT 19 Growing Beds

Supplier:

- Raaft or equal and approved.

Material:

- Steel

Finish:

- Polyester Powder Coated

Colour:

- Anthracite Grey Ral 7016

Size:

- As Stated

Corner Units

- Mitre Joints not permitted corner units to be utilised.

Description:

Timber Top

Material:

- FSC certified hardwood
- Certification to be provided to the Landscape Architect
- European Oak

Finish:

- Planed and sanded surface with no sharp edges
- Arris 2mm round to all exposed edges

Size:

- Timber Slat : 45 x 75mm x 500mm

Timber Joints:

- Size: 8mm

Fixings / Supports


- Fixings to fabricators detail and specification

Sample:



- Material samples to be submitted to Landscape Architect for approval.

Fabrication Drawings:



- Complete fabrication drawings are to be submitted to the Landscape Architect for approval prior to manufacture.

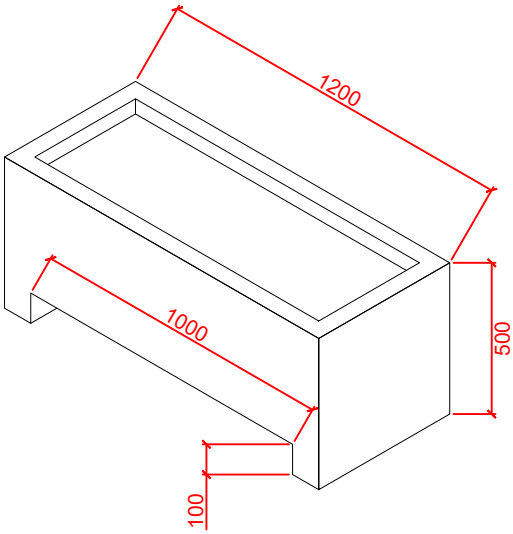


FT18 GROWING BED
TYPICAL DETAIL 001 ISO @ 1:25

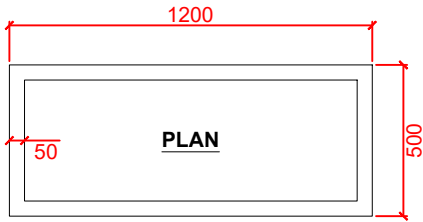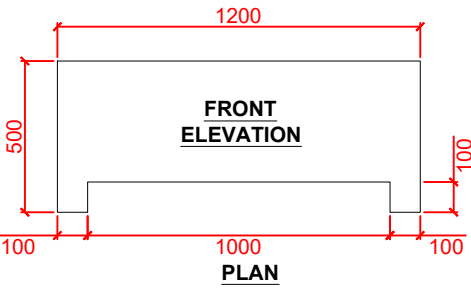


FT18 GROWING BED TYPICAL DETAIL 002
ORTHOGRAPHIC PROJECTION@ 1:25

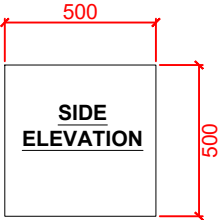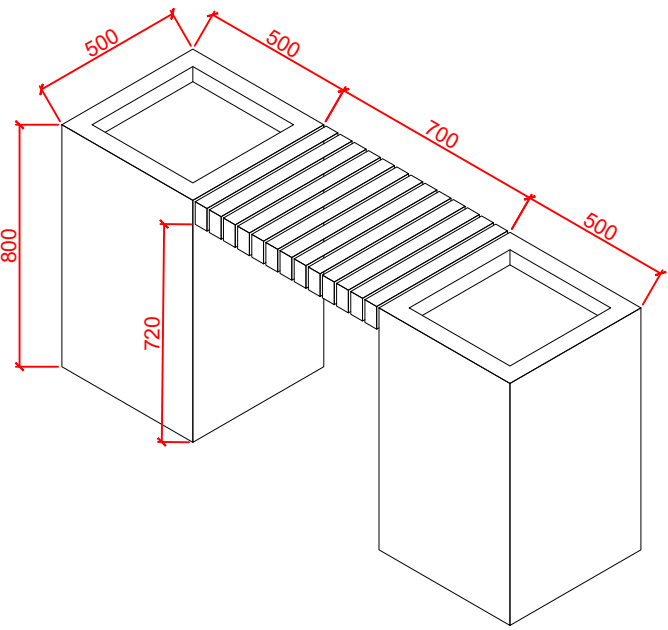

FT19 ELEVATED GROWING BED
TYPICAL DETAIL 003 ISO @ 1:25

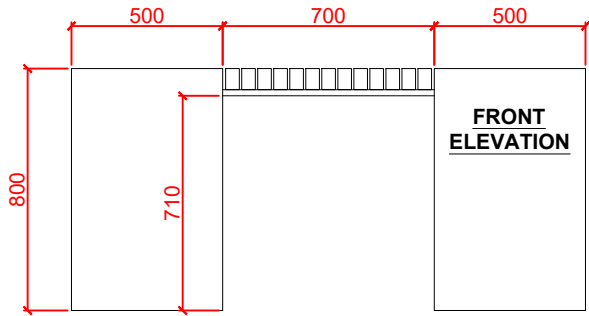

FT19 ELEVATED GROWING BED TYPICAL DETAIL 004
ORTHOGRAPHIC PROJECTION@ 1:25

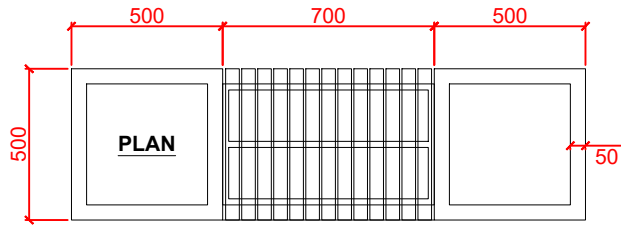

NOTES

1. This drawing is to be read in conjunction with all other drawings and specifications.
2. Do not scale off this drawing. Written dimensions to be taken only.
3. Any discrepancies found between this drawing and other drawings and specifications in the construction documents must be referred to the Landscape Architect prior to work commencing.
4. This drawing must not be copied in whole or in part without prior written consent of Optimised Environments Ltd.

DRAWING INFORMATION BASED UPON

Emapsite: © Crown copyright and database rights 2019 Ordnance Survey 0100031673.
OS OpenData: Contains OS data © Crown copyright and database right (2019).
Google Earth: Please show the attribution statement shown on the Google map or image that you are using.
Topographical Survey: Please reference surveyor's survey.

CDM INFORMATION

1. To be completed

Issue	Revision	Initial	Date
02 01	Stage 4 Update Stage 4 Update	SB CO	03.04.24 15.12.22



optimised environments Ltd
EDINBURGH 2nd Floor | Quartermile Two | 2 Lister Square | Edinburgh | EH3 9GL
t 0131 221 5920 w optimisedenvironments.com
LONDON Unit 6 | 36-42 New Inn Yard | Shoreditch | London | EC2A 3EY
t 0203 984 4022 w optimisedenvironments.com
MANCHESTER 86 Princess Street | Manchester | M1 6NG
t 0161 696 7550 w optimisedenvironments.com
Optimised Environments Ltd. Registered in Scotland SC359690.
Registered address: 2nd Floor | Quartermile Two | 2 Lister Square | Edinburgh | EH3 9GL

Client
Downing Living (Manchester) Limited

Project
PLOT 11 FIRST STREET SOUTH
Manchester

Drawing Title
FT18 & 19: Growing Beds
Typical Detail
Page 1 of 1

Scale Bar	North
0.25m 0.50m 0.75m 1.00m 1.25m	
Scale: 1:25@A3	Date: 23.09.22
By: CO	Status: TENDER
Checked: AW	Approved: AW

Drawing Number M90183_50018	Rev 02
---------------------------------------	------------------