



NOTES

Area of works

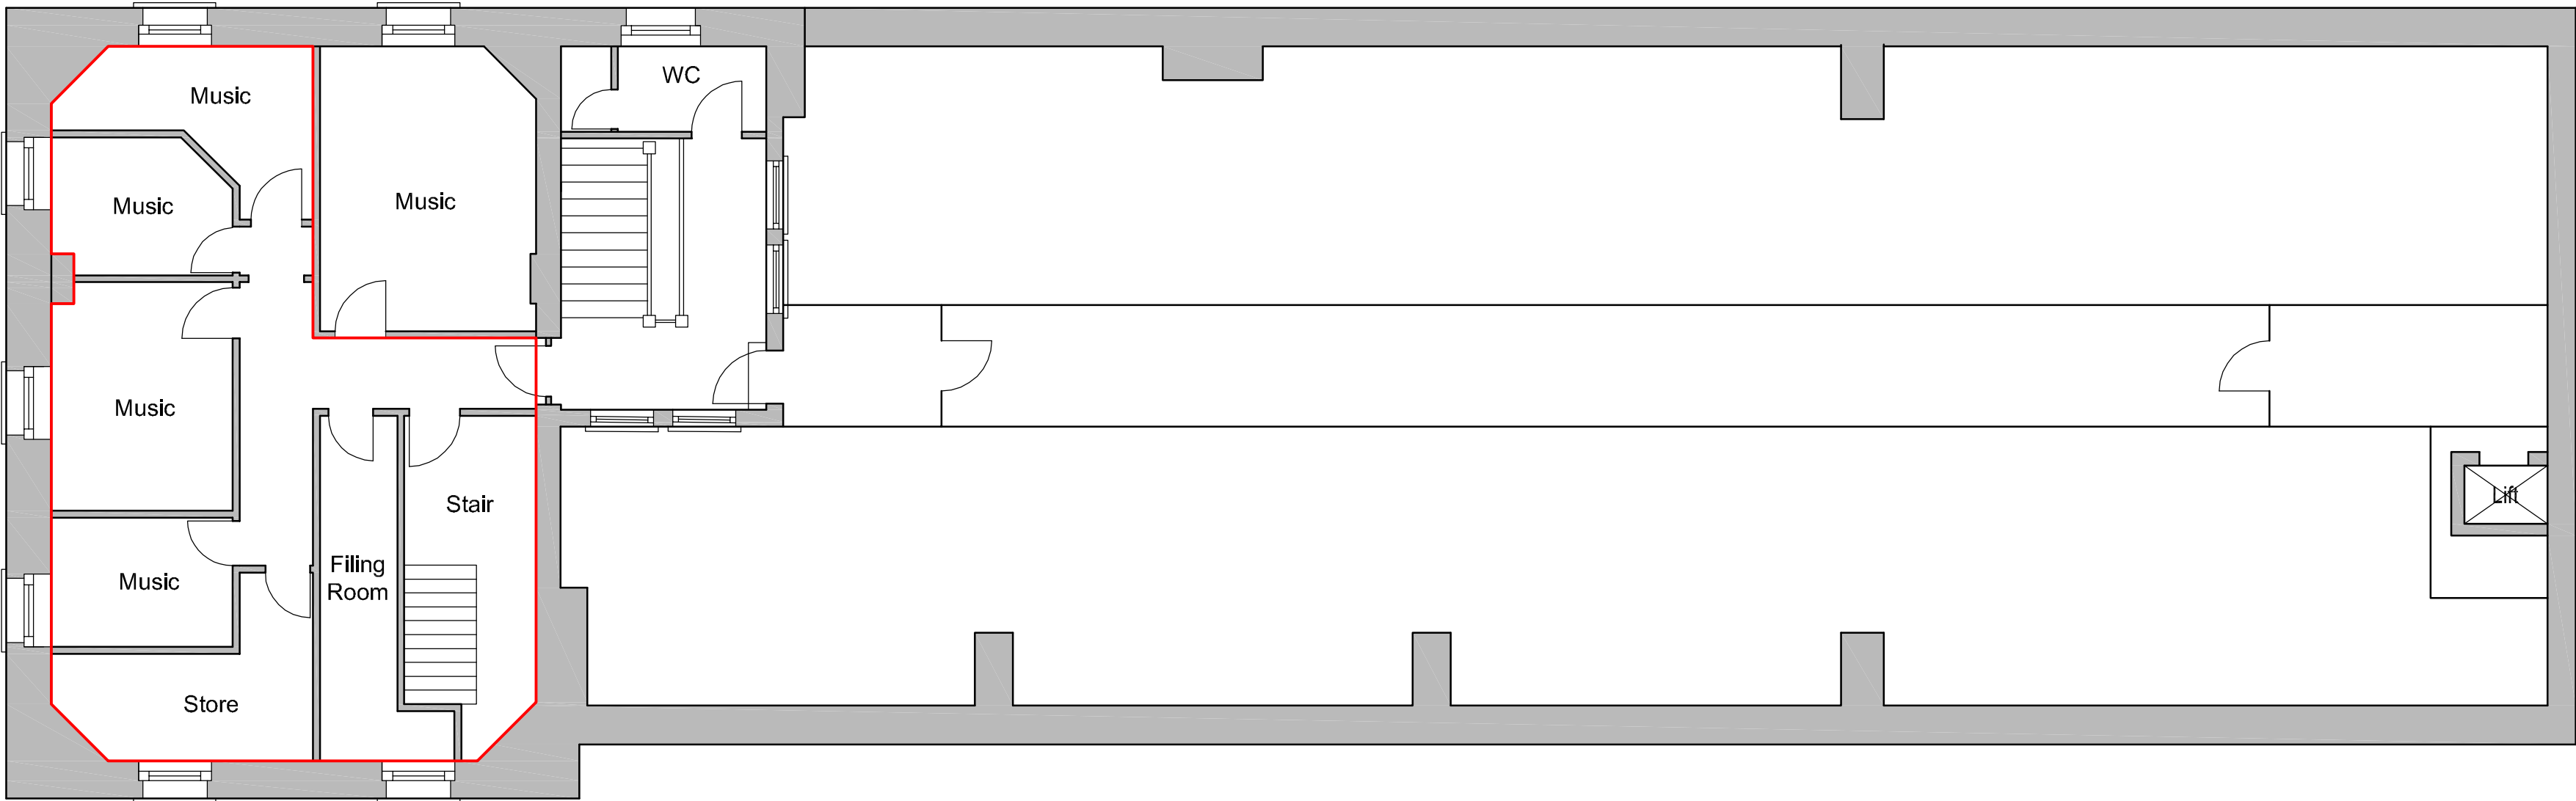

Existing Layout Plan
Vaughan Building
Forth Floor

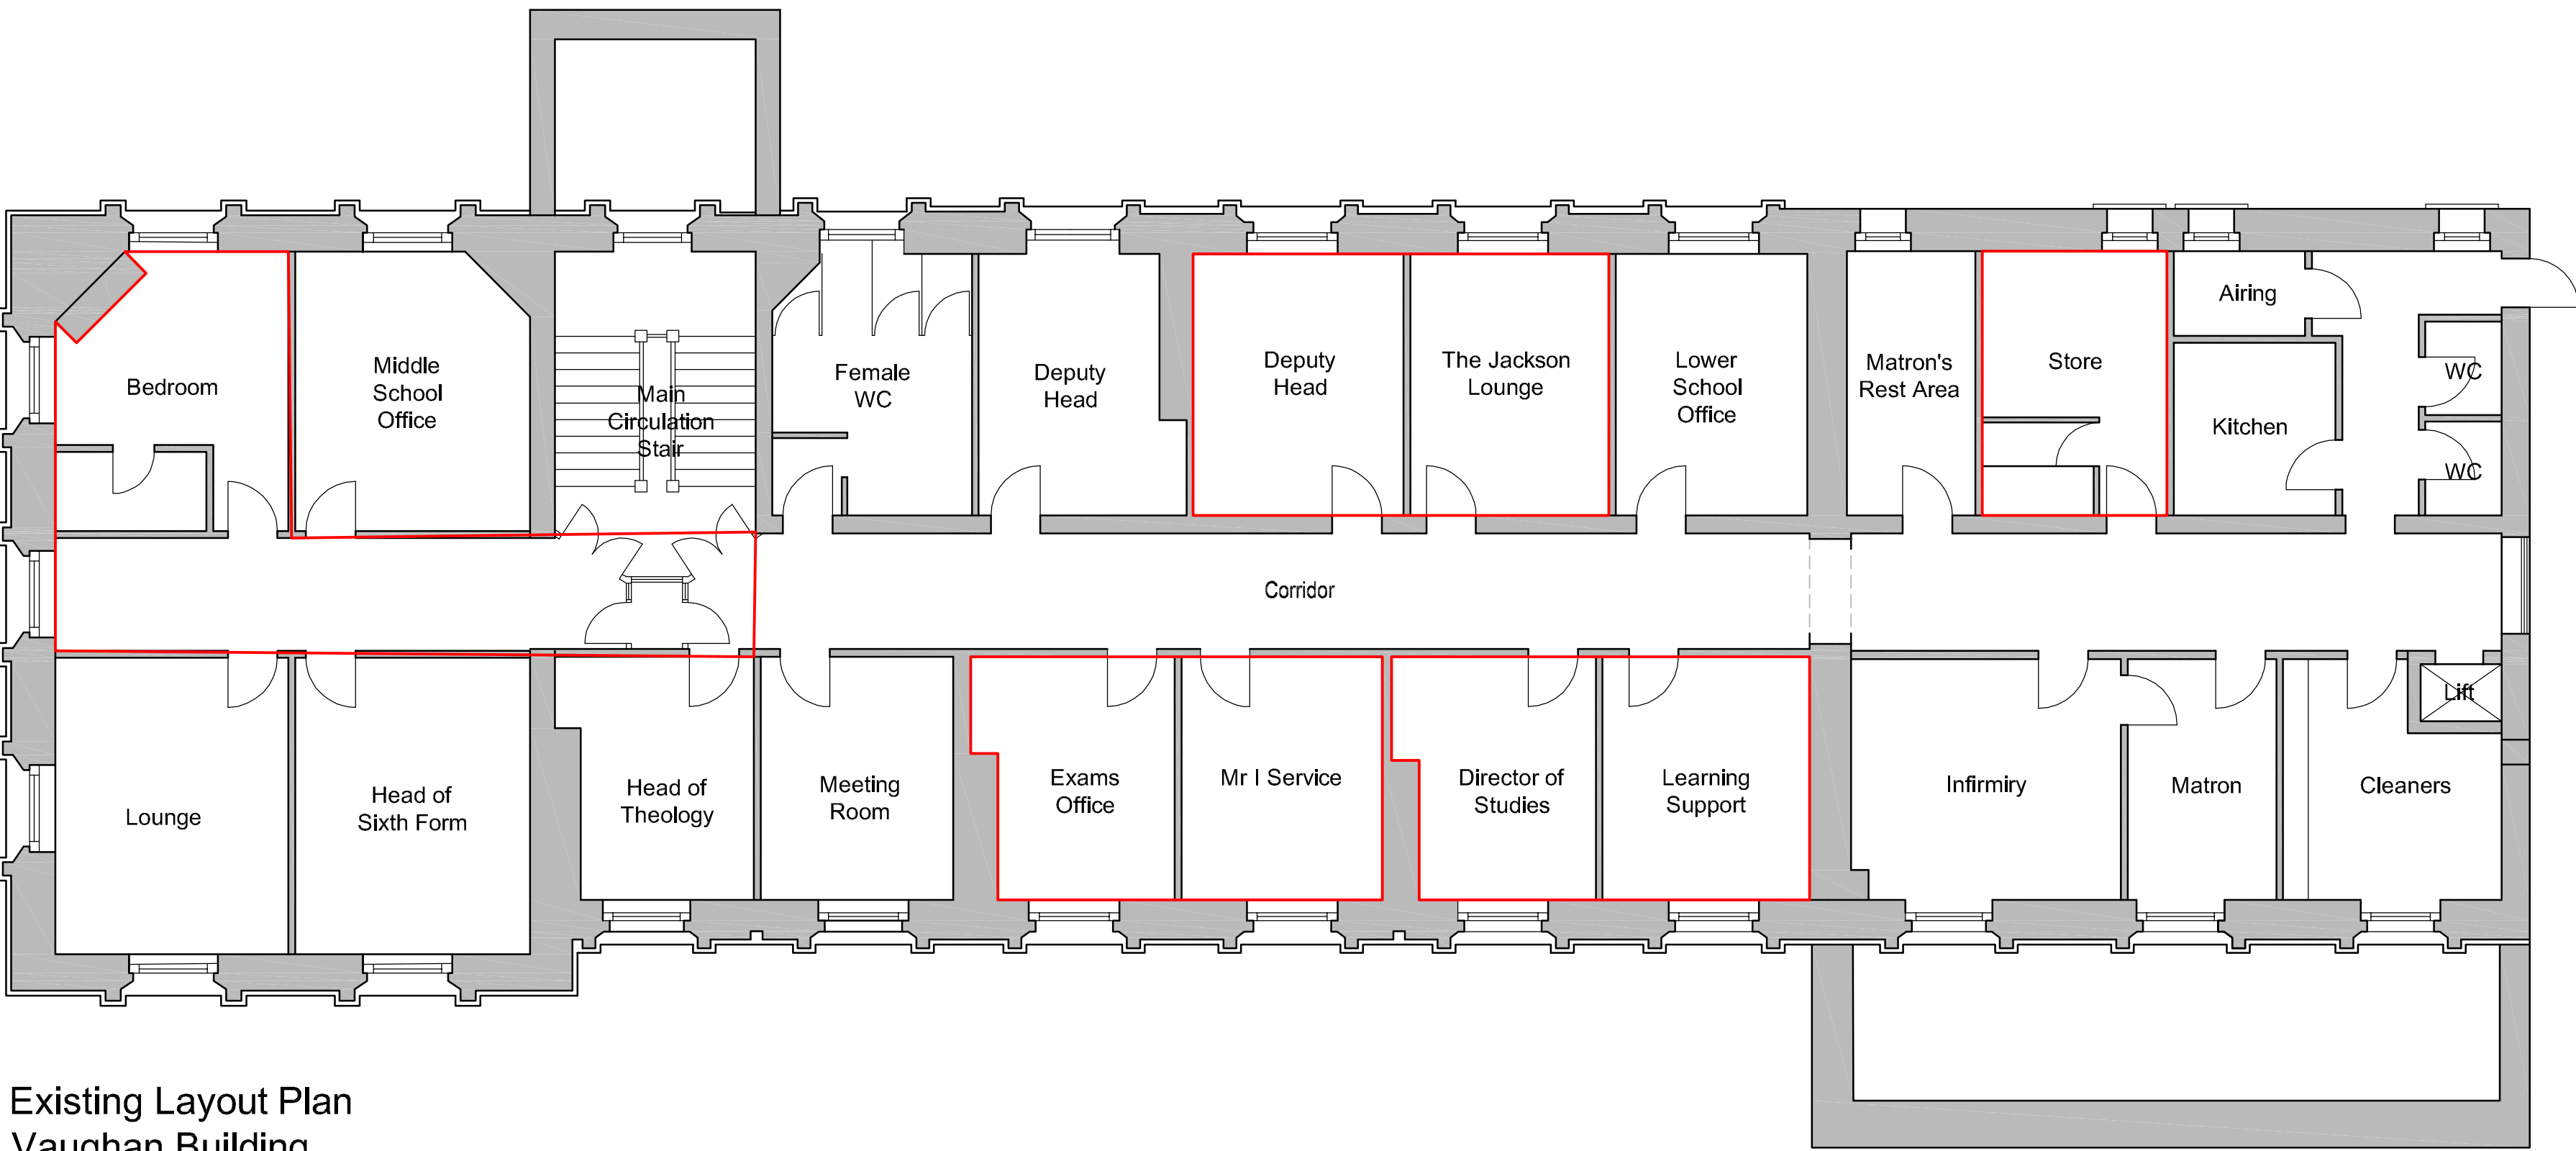

Existing Layout Plan
Vaughan Building
Second Floor

Rev	Date	Comments	By

STATUS
PLANNING

Client
St Bede's College
Alexandra Road South,
Manchester, M16 8HX

Project Title
Internal Alterations
Vaughan Building

Drawing Title
Existing Layout Plans

Scale 1:100	Drawn by JM	Date 18 April 2024
Job no. 2404-09	Drawing no. P01	Revision no.