


THE BUILDER MUST CHECK THE SITE AND THE APPROVED DRAWINGS BEFORE COMMENCING THE WORKS AND MUST TAKE ANY WORKING MEASUREMENTS AS NECESSARY.ANY DISCREPANCY IN THE DRAWING MUST BE REPORTED TO THE CLIENT .

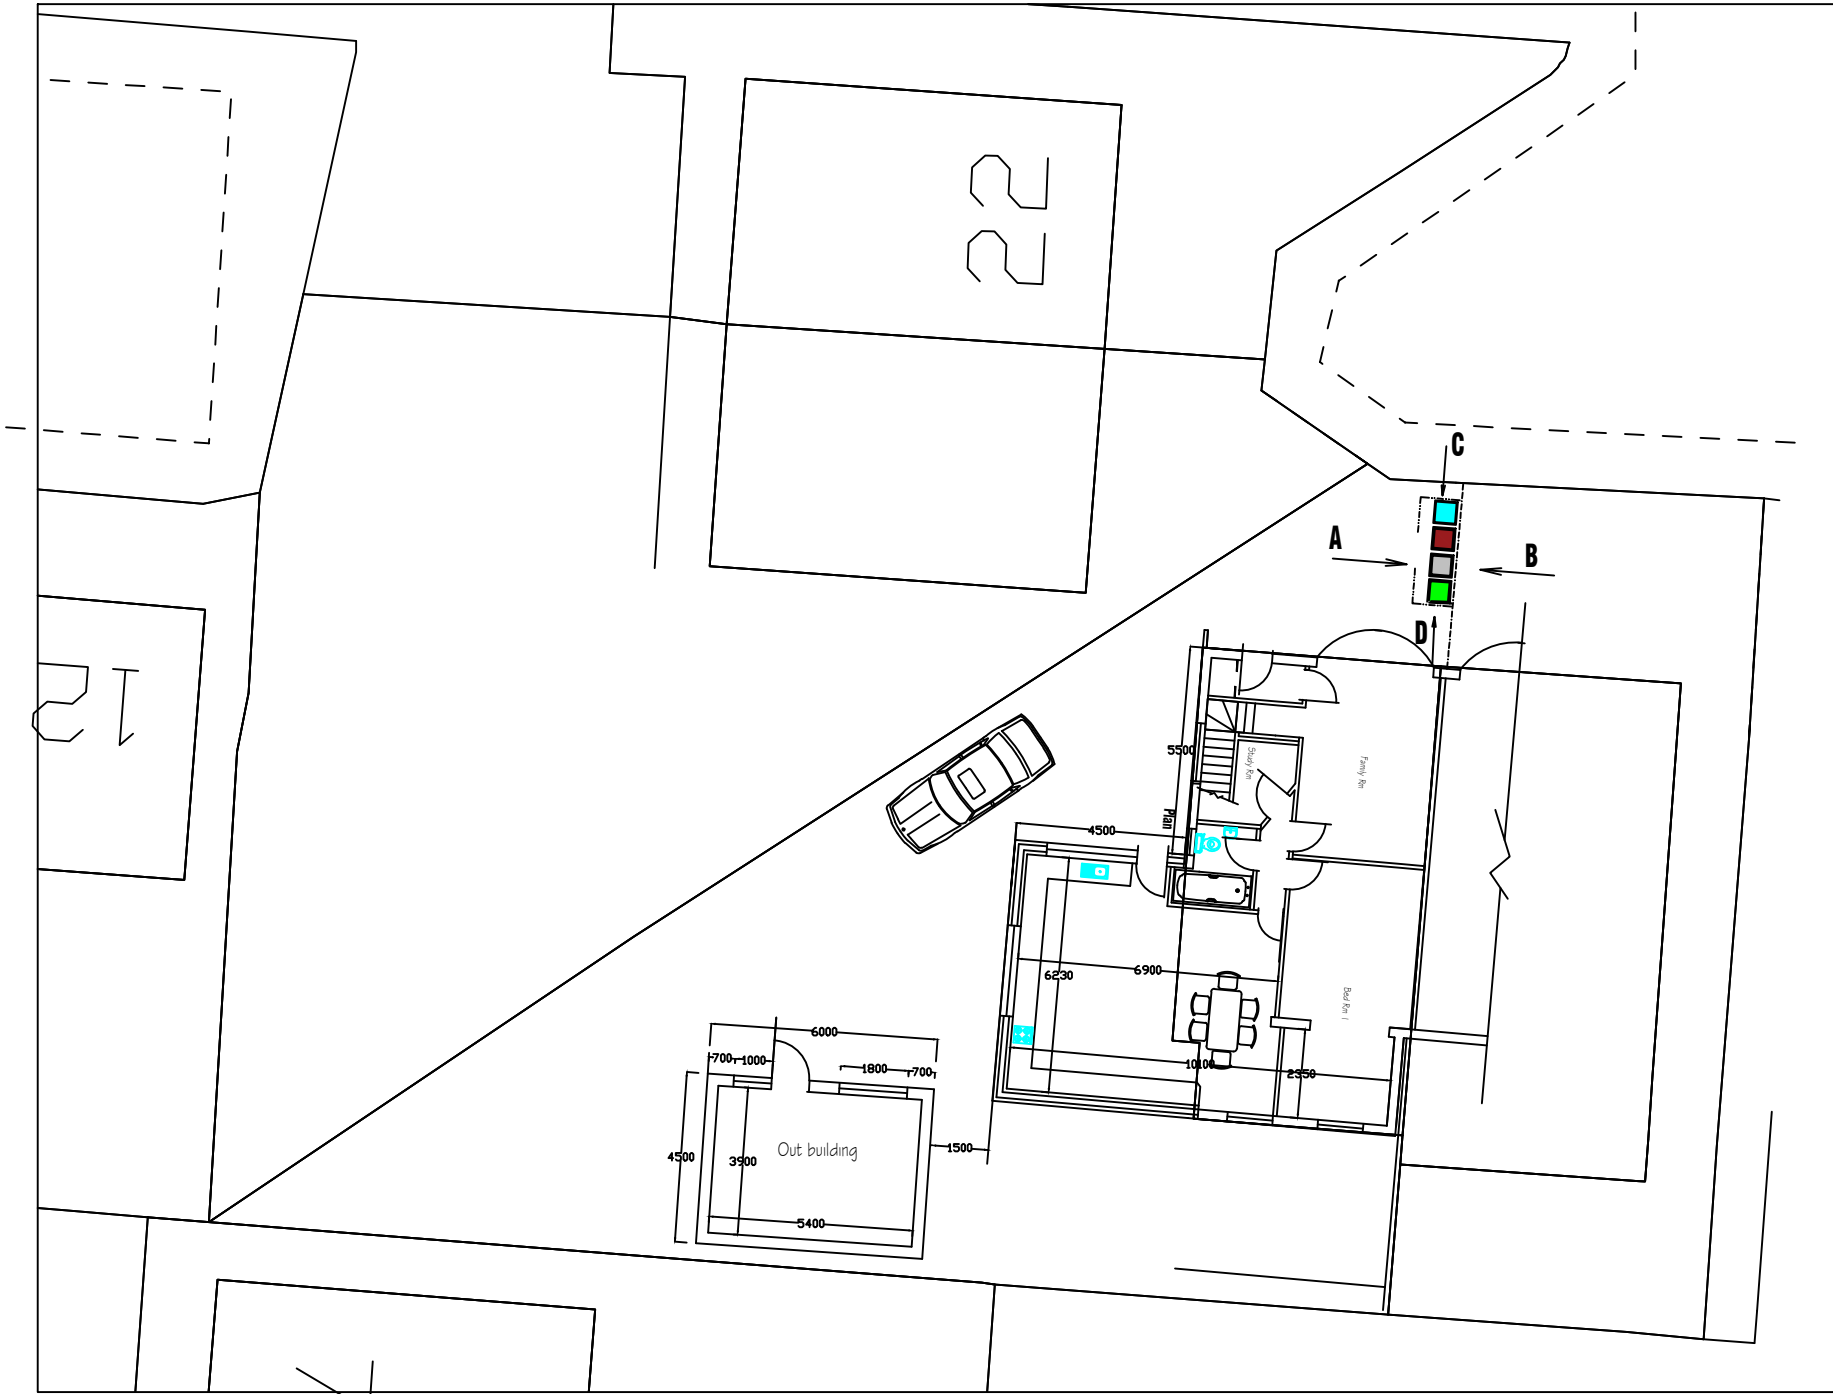

Key

Paper /
Cardboard

Glass / Plastics

General Waste

Food & Garden Waste

Date	Rev	Description

H S H

Engineering Design Services Ltd
428 Cheetham Hill Road Cheetham Manchester
M8 9LE. UK 01617956385,07940197 333

project title
Proposed construction of a single storey side & rear extension including a dormer at the front & rear of the building to create habitable rooms an out building , and a front porch.

client	Mr Harish & Mrs Mamta Tiwani		
dwg. title	Proposed Waste Management Plan		
dwg.no.	sheet no.	scale.	job no.
09		1:200 ● A3	
26 Tolworth Drive Drive M/c M8 0WA			
drawn by.	checked by.	approved by.	date
TZ		-	Feb 24

Elevation A

Elevation B

Elevation C

Elevation D