


PROPOSED BIN STORE

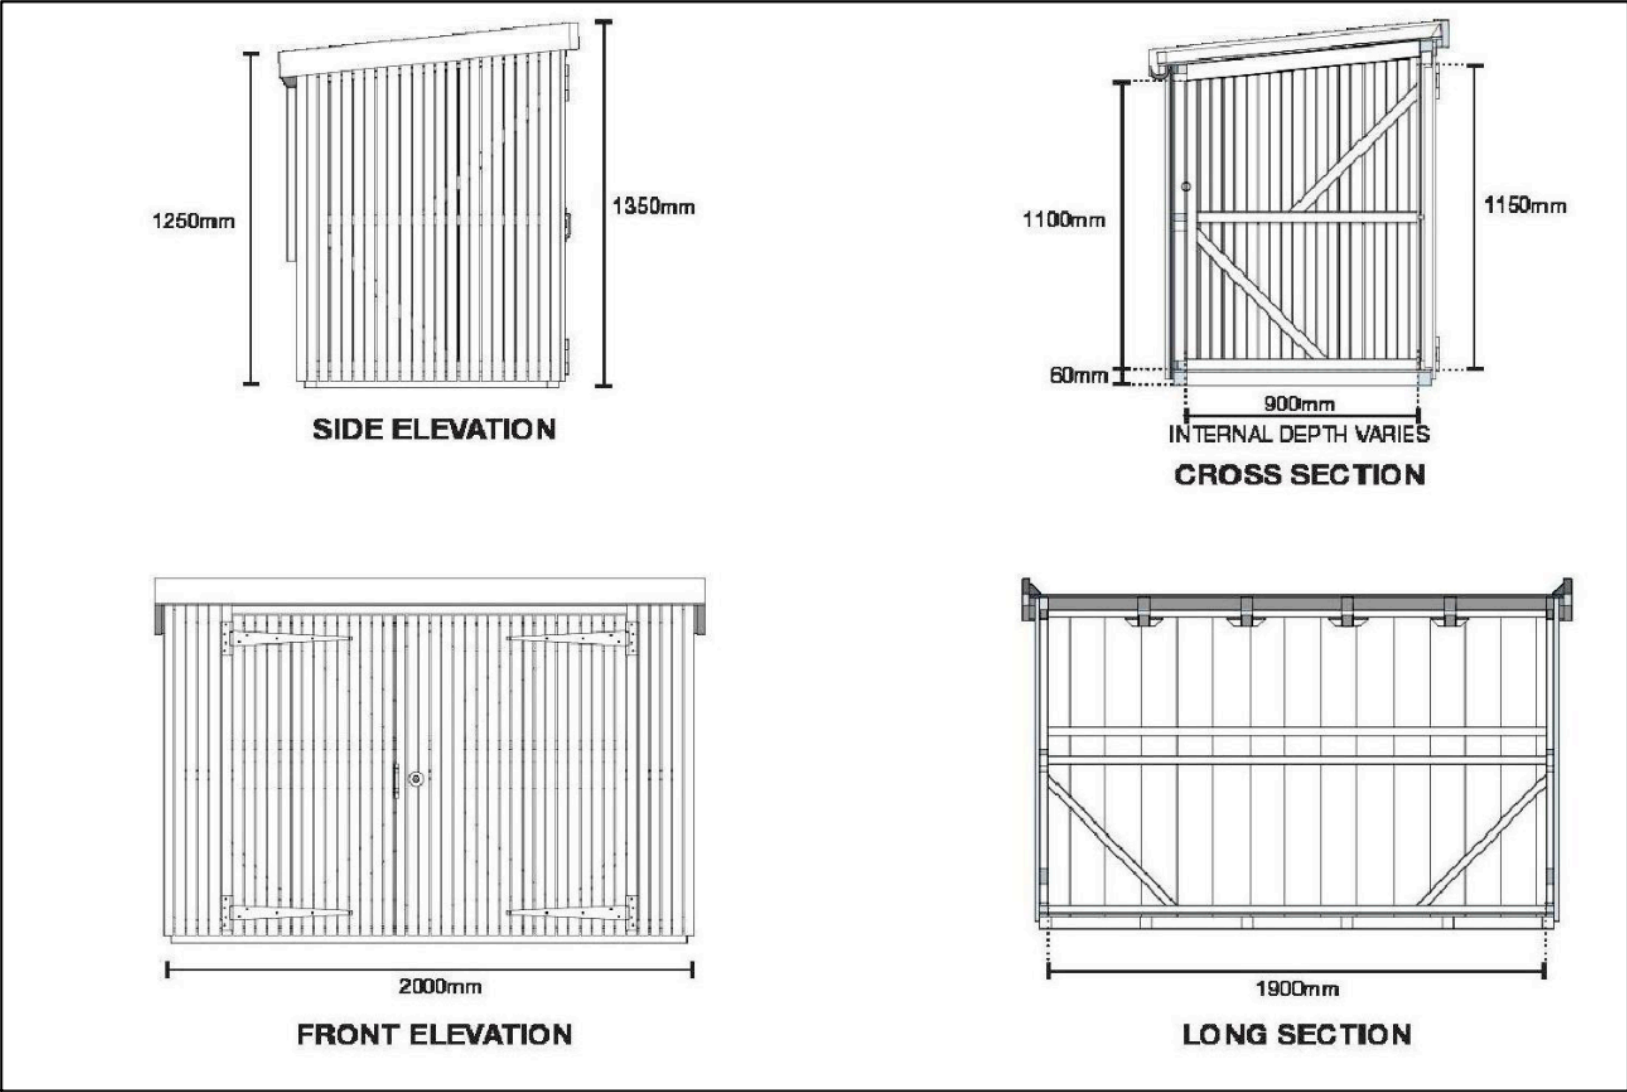

Dimensioning

Figured dimensions only to be taken from these designs and drawings. Work to annotated dimensions only. All dimensions to be checked on site. Architectural designers to be informed immediately of any discrepancies before work proceeds. Drawings are to be read in conjunction with relevant specifications, structural engineers and service engineers' drawings.

Rev	Description	Date
-----	-------------	------

PLANNING



Client

Mr Singh

Project

28 Belhaven Road,
Manchester,
M8 4NR

Title

Bin Store

Scale

NTS

Drawing No. :

10

Date

May 2022