

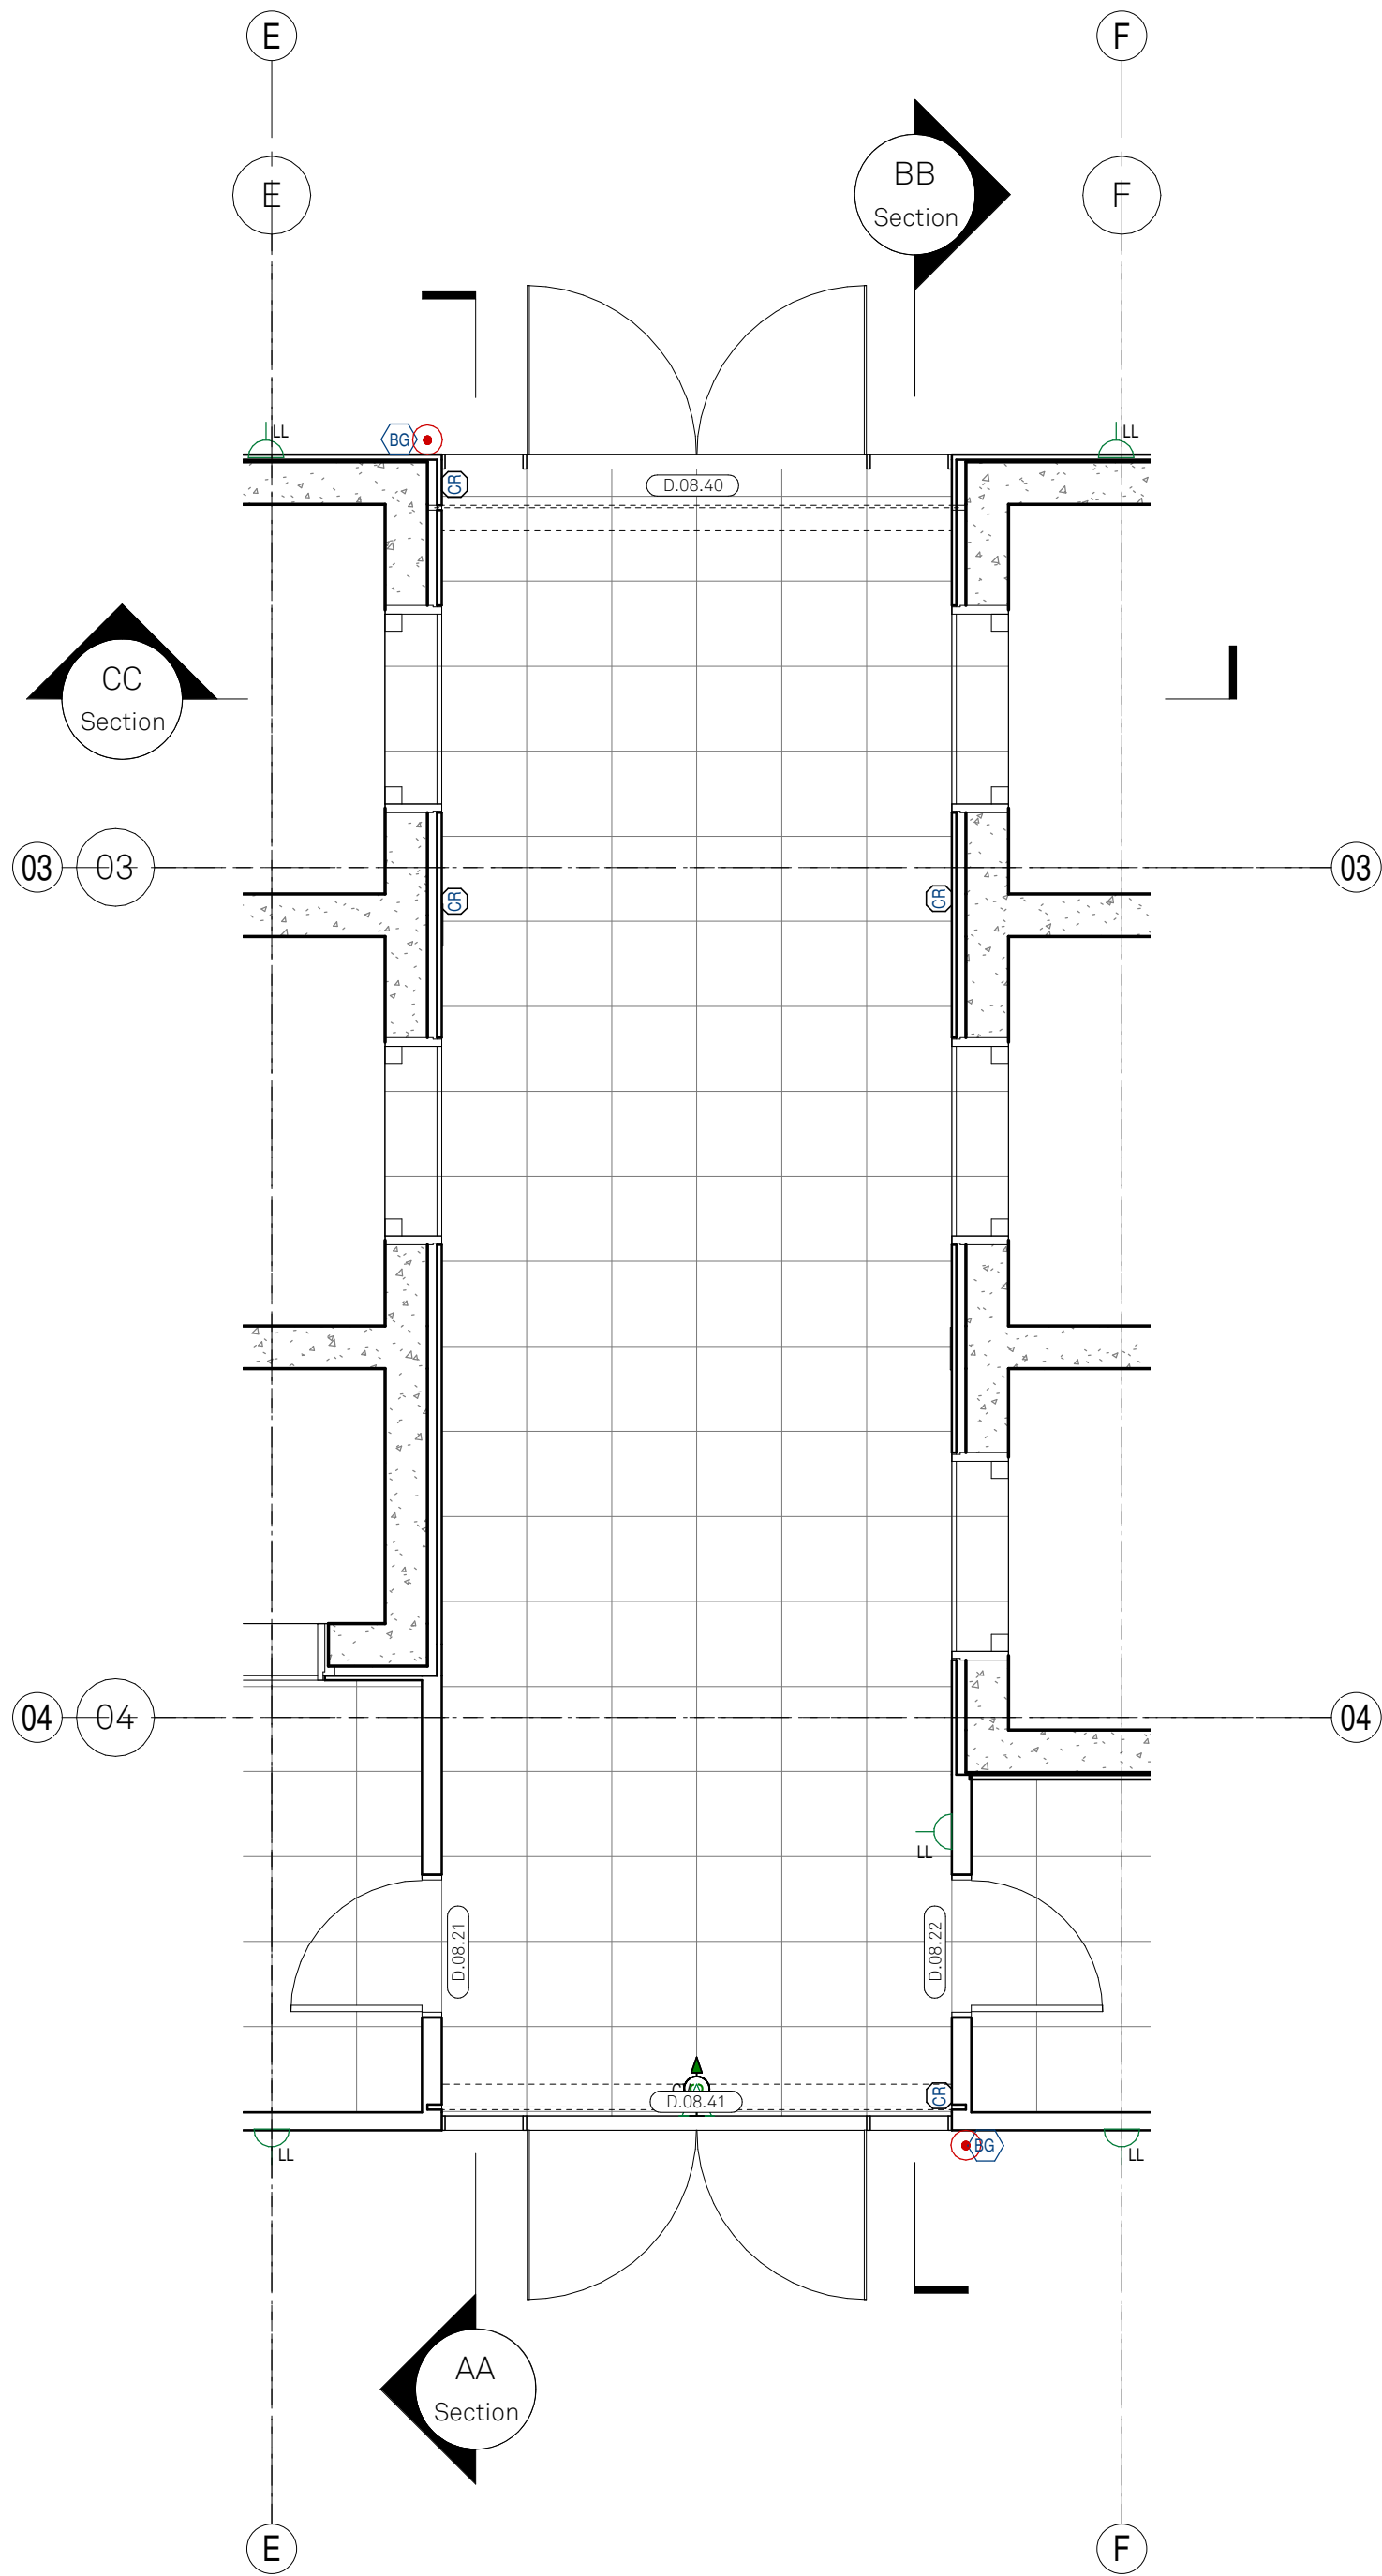
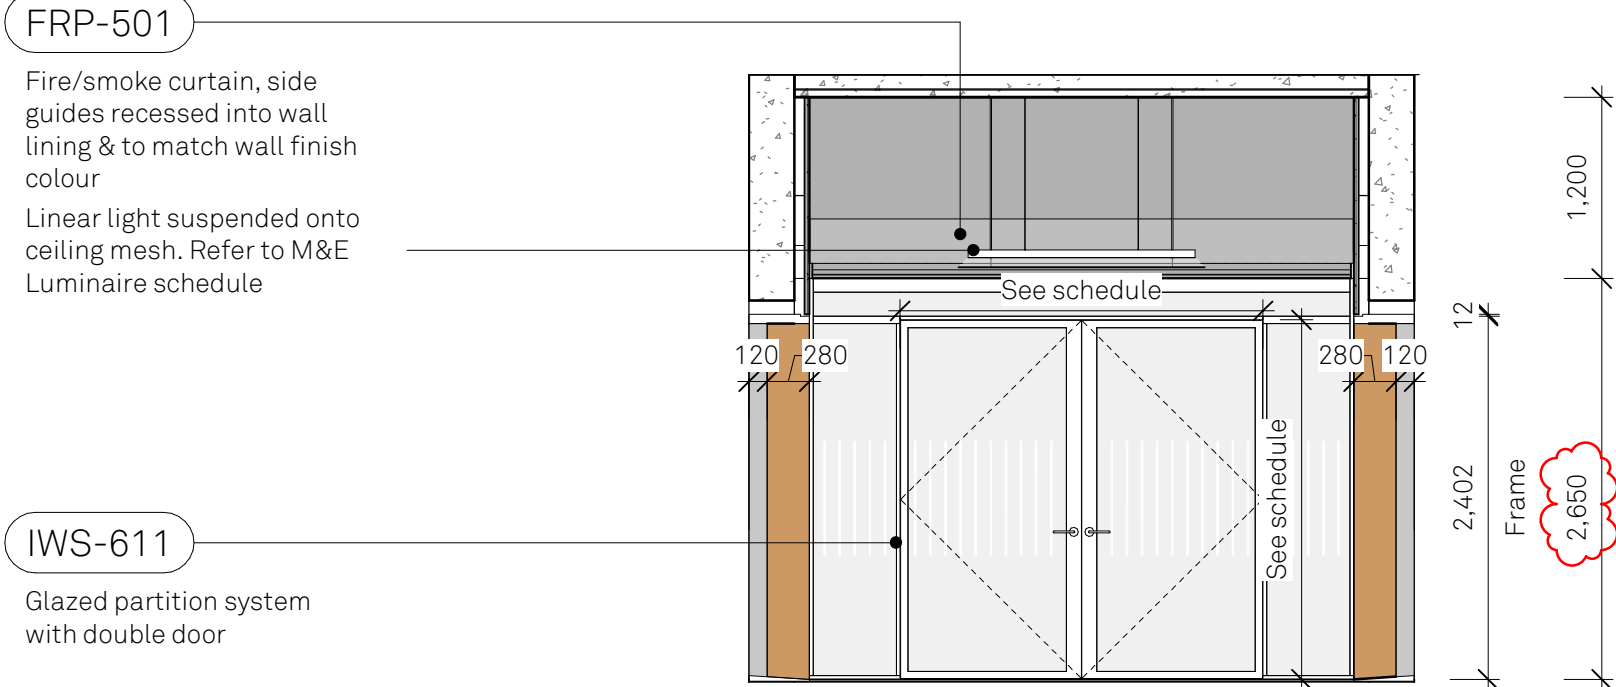


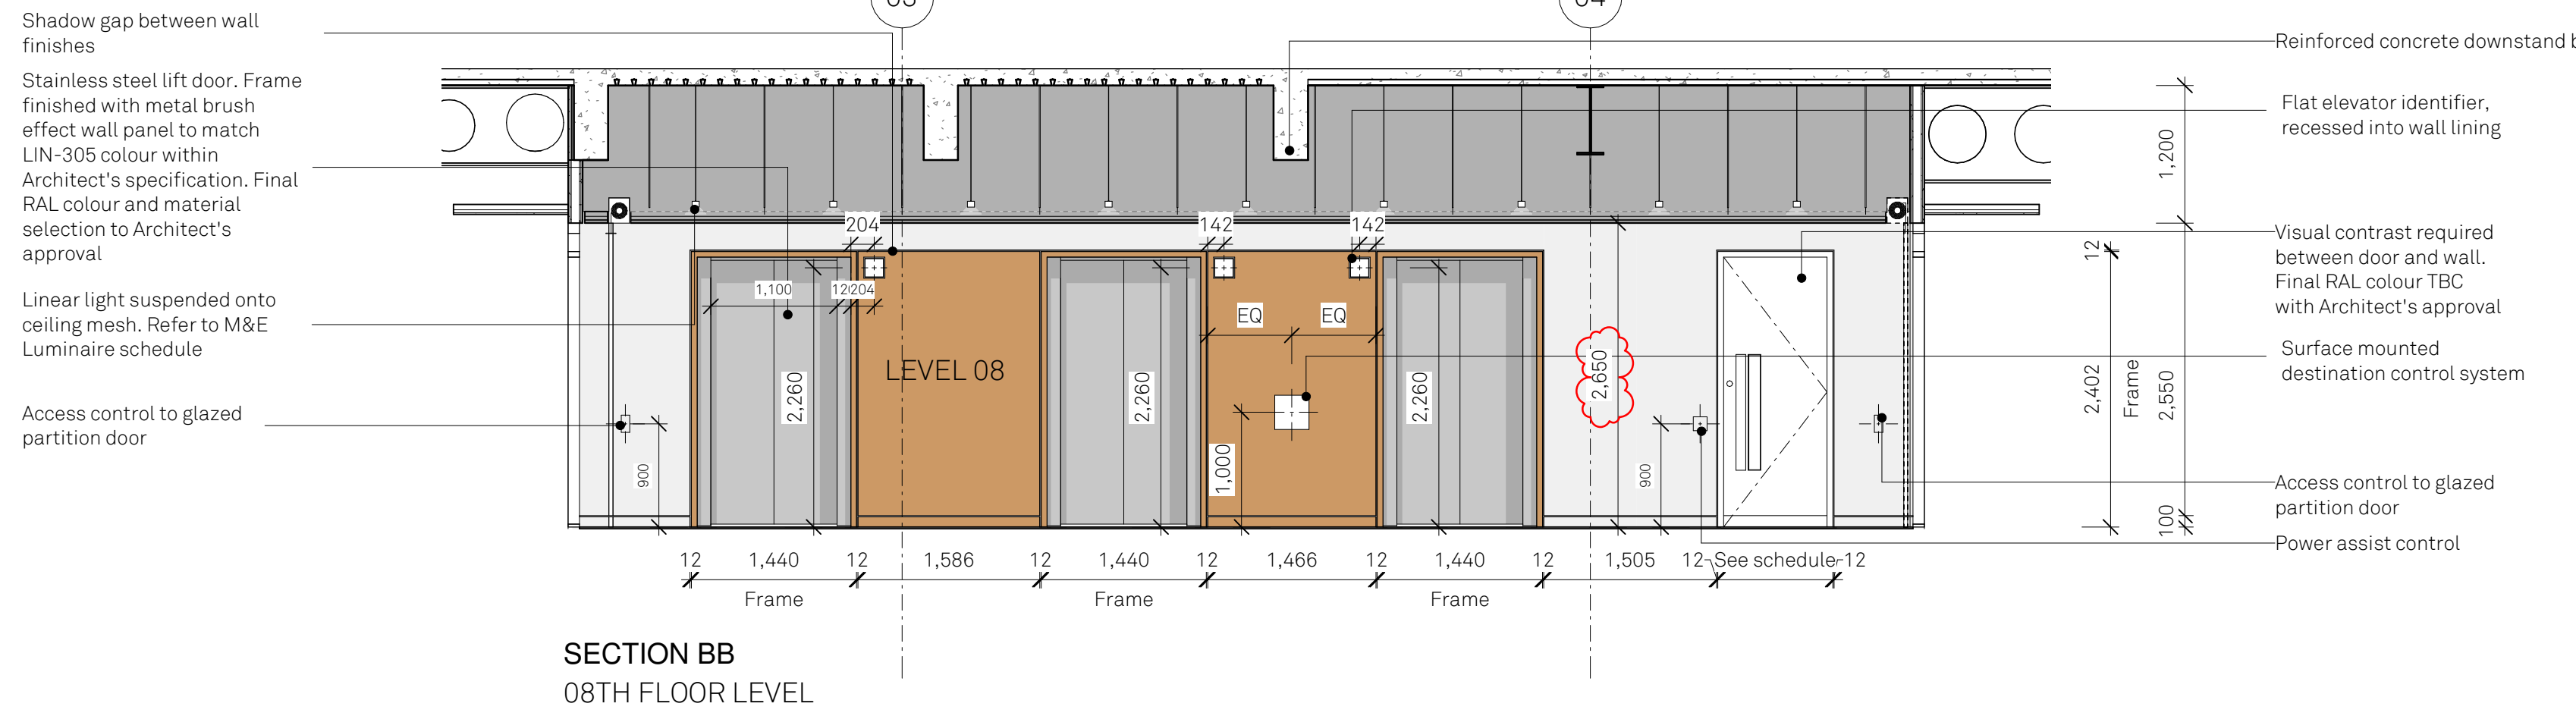

GENERAL ARRANGEMENT PLAN
08TH FLOOR LEVEL

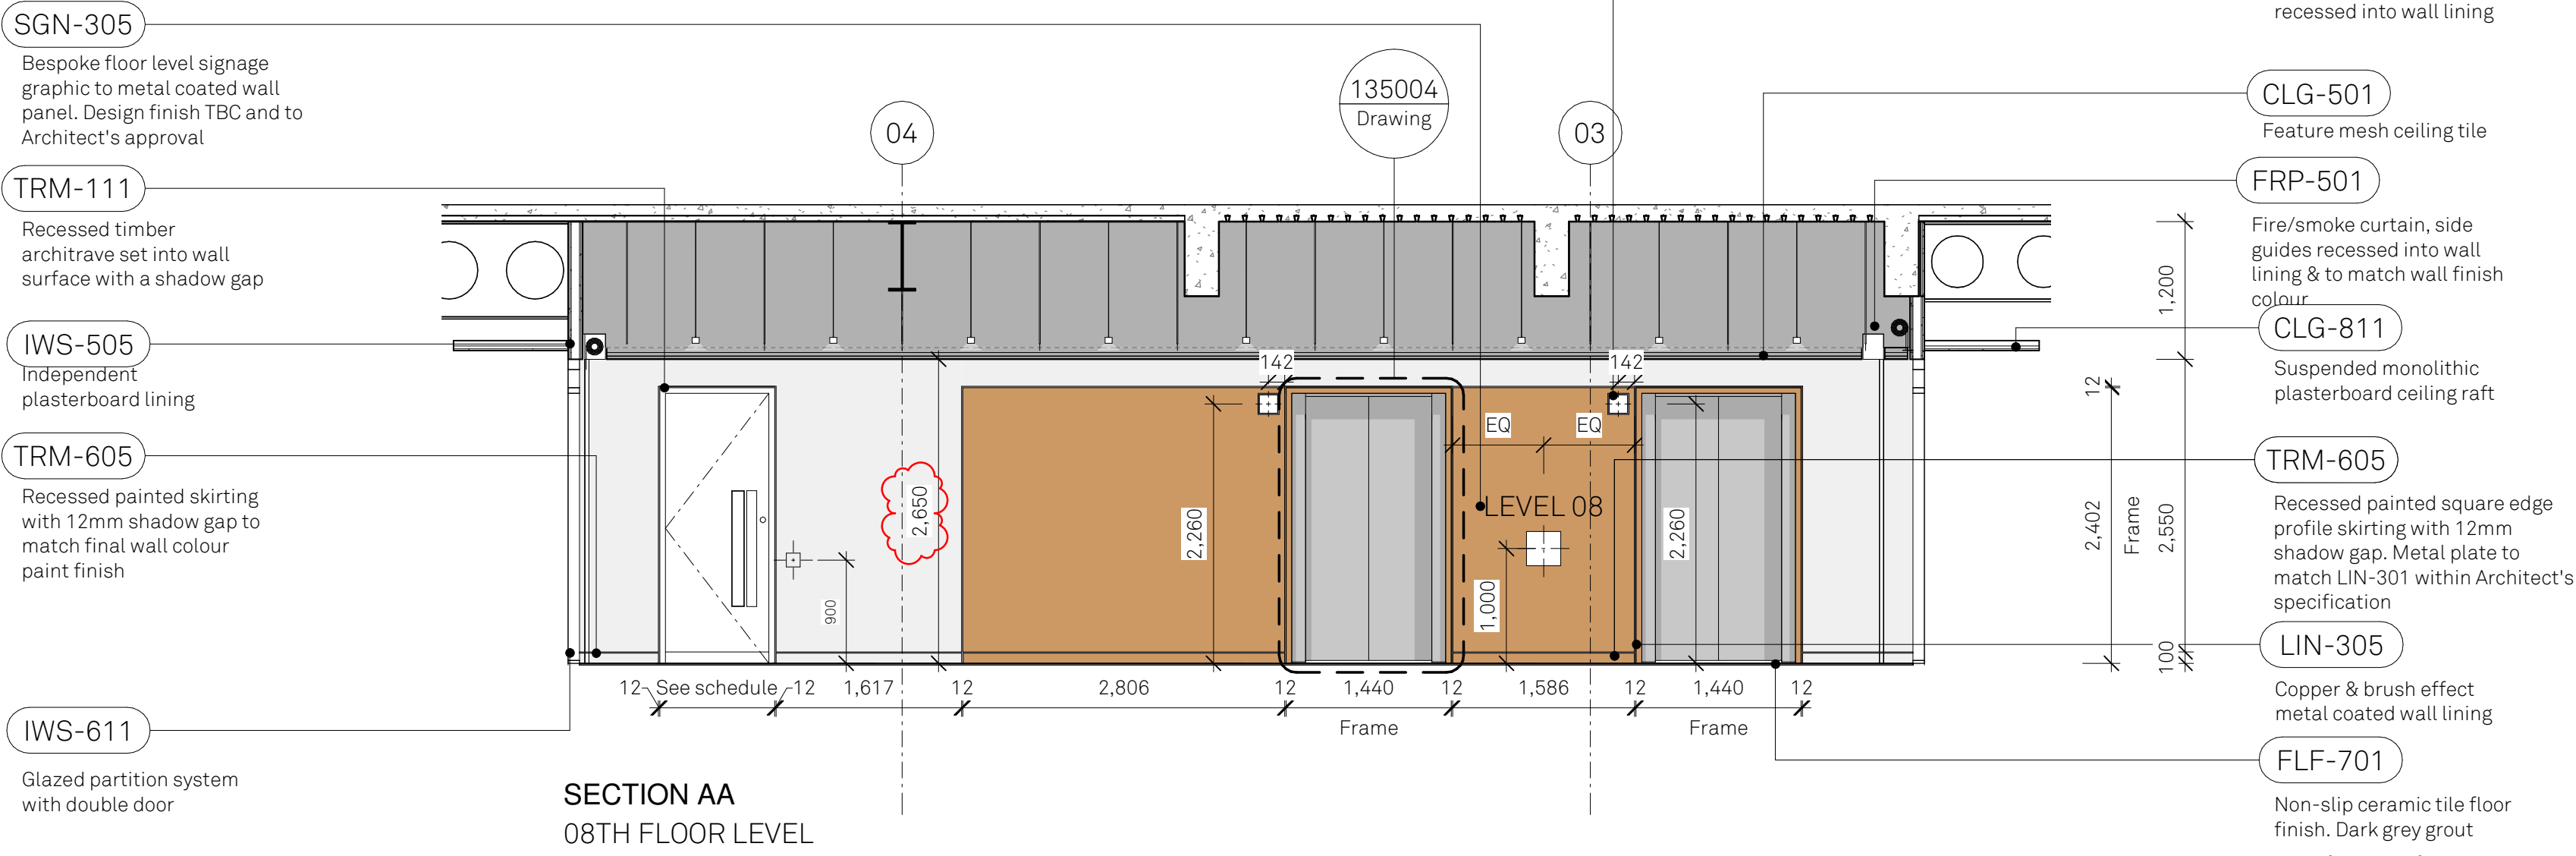

Copyright of this drawing is vested in Jon Matthews Architects and it must not be copied or reproduced without written consent. If printed dimensions vary from those shown on the drawing, the latter shall prevail. All Contractors must visit the site and are responsible for taking and checking all dimensions relative to their work. Jon Matthews Architects are to be advised of any variation between drawings and site conditions. Dimensions shall be measured from the finished floor and must not be interpreted for measurement. All dimensions and levels should be read only from those values stated in text, on the drawings.

CONSTRUCTION: It is considered that the proposed works are within the scope of a competent Contractor and as such no further supervision is required. The Contractor shall be responsible for ensuring that the works are completed in accordance with the specifications and standards set out in the drawings.

NOTES:
This drawing is to be read in conjunction with the following drawing series:

Reflected ceiling core plan drawings
MN2A-JMA-MB-XX-DR-A-033299
-033309

Skirting scoping out drawings
MN2A-JMA-MB-XX-DR-A-142199
-142259

Typical skirting details and internal door jamb details
MN2A-JMA-MB-XX-DR-A-144200

along with the Architect's finishes schedule

Fire curtain specification to be confirmed

C03	08/06/24	Ceiling height & Fire Curtain detail updated. Issued for Construction.
C02	08/03/23	Issued for Construction. Setting out of lift controls updated following Kone comments.
C01	23/02/23	Issued for Construction. Setting out of panelling, lift doors & architrave updated. Lift controls and signage added following information from Kone.
Rev.	Date:	Details: