



General Notes
The Architect shall have no responsibility for any use made of this document other than for that which it was prepared and issued.
All dimensions should be checked on site. Do not scale from this drawing. To be read in conjunction with all other Consultant's drawings. The Architect to be immediately notified of any discrepancies.
Copyright on this drawing retained by the Architect.

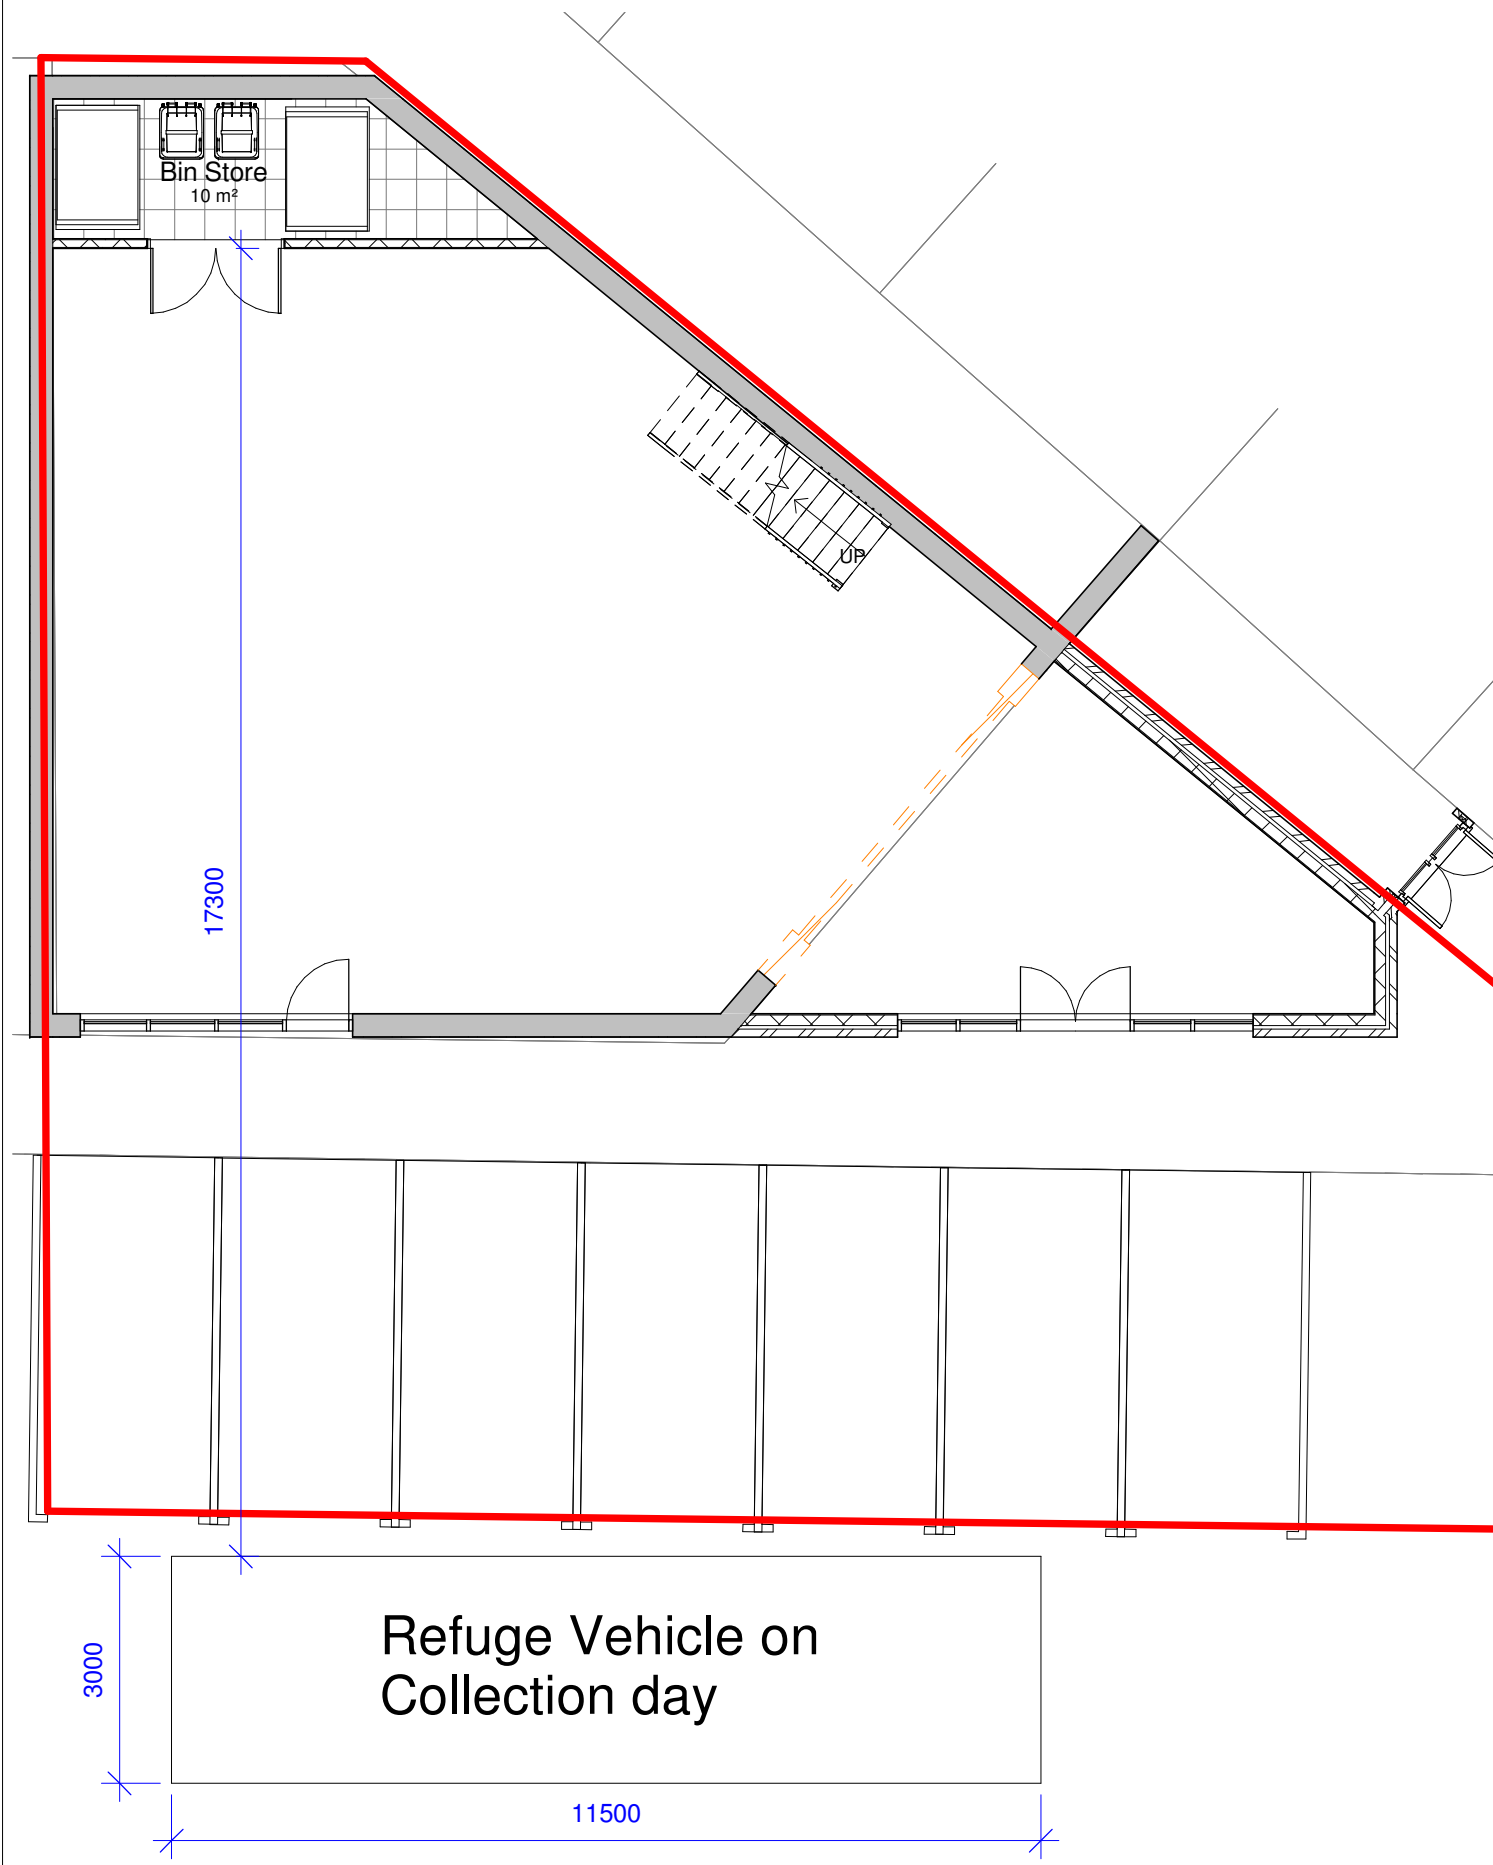

1 Proposed Refuge Vehicle
1 : 100

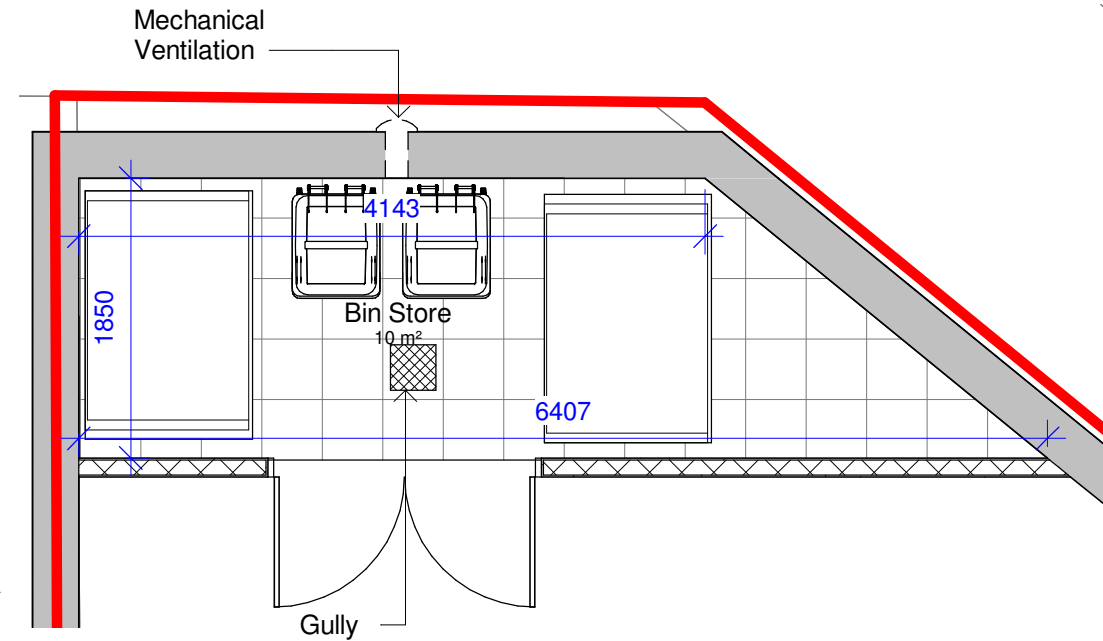

2 Proposed Bin Store
1 : 50

The Bin store should be permanently ventilated at the top and bottom and should have a paved impervious floor.
It should have provision for washing down and draining the floor into a system suitable for receiving a polluted effluent.

P1	03/01/24	AK	SH	Initial Issue
No.	Date	Dwn	Chk	App
Revision or reason for issue				

Client
-

createit studios
Architects & Designers

Create It Studios (NW) Ltd
Universal Square
Devonshire Street North
Manchester M12 6JH
0161 974 6165
www.createitstudios.co.uk
info@createitstudios.co.uk

Project Title
**30A Moulton St, Cheetham Hill,
Manchester M8 8FQ**

Scale / North Point
As indicated

Drawing Title
Proposed Bin Store

Drawing Number	Revision
A1383(02)AP005	P1
Drawing Status	
Preliminary	