




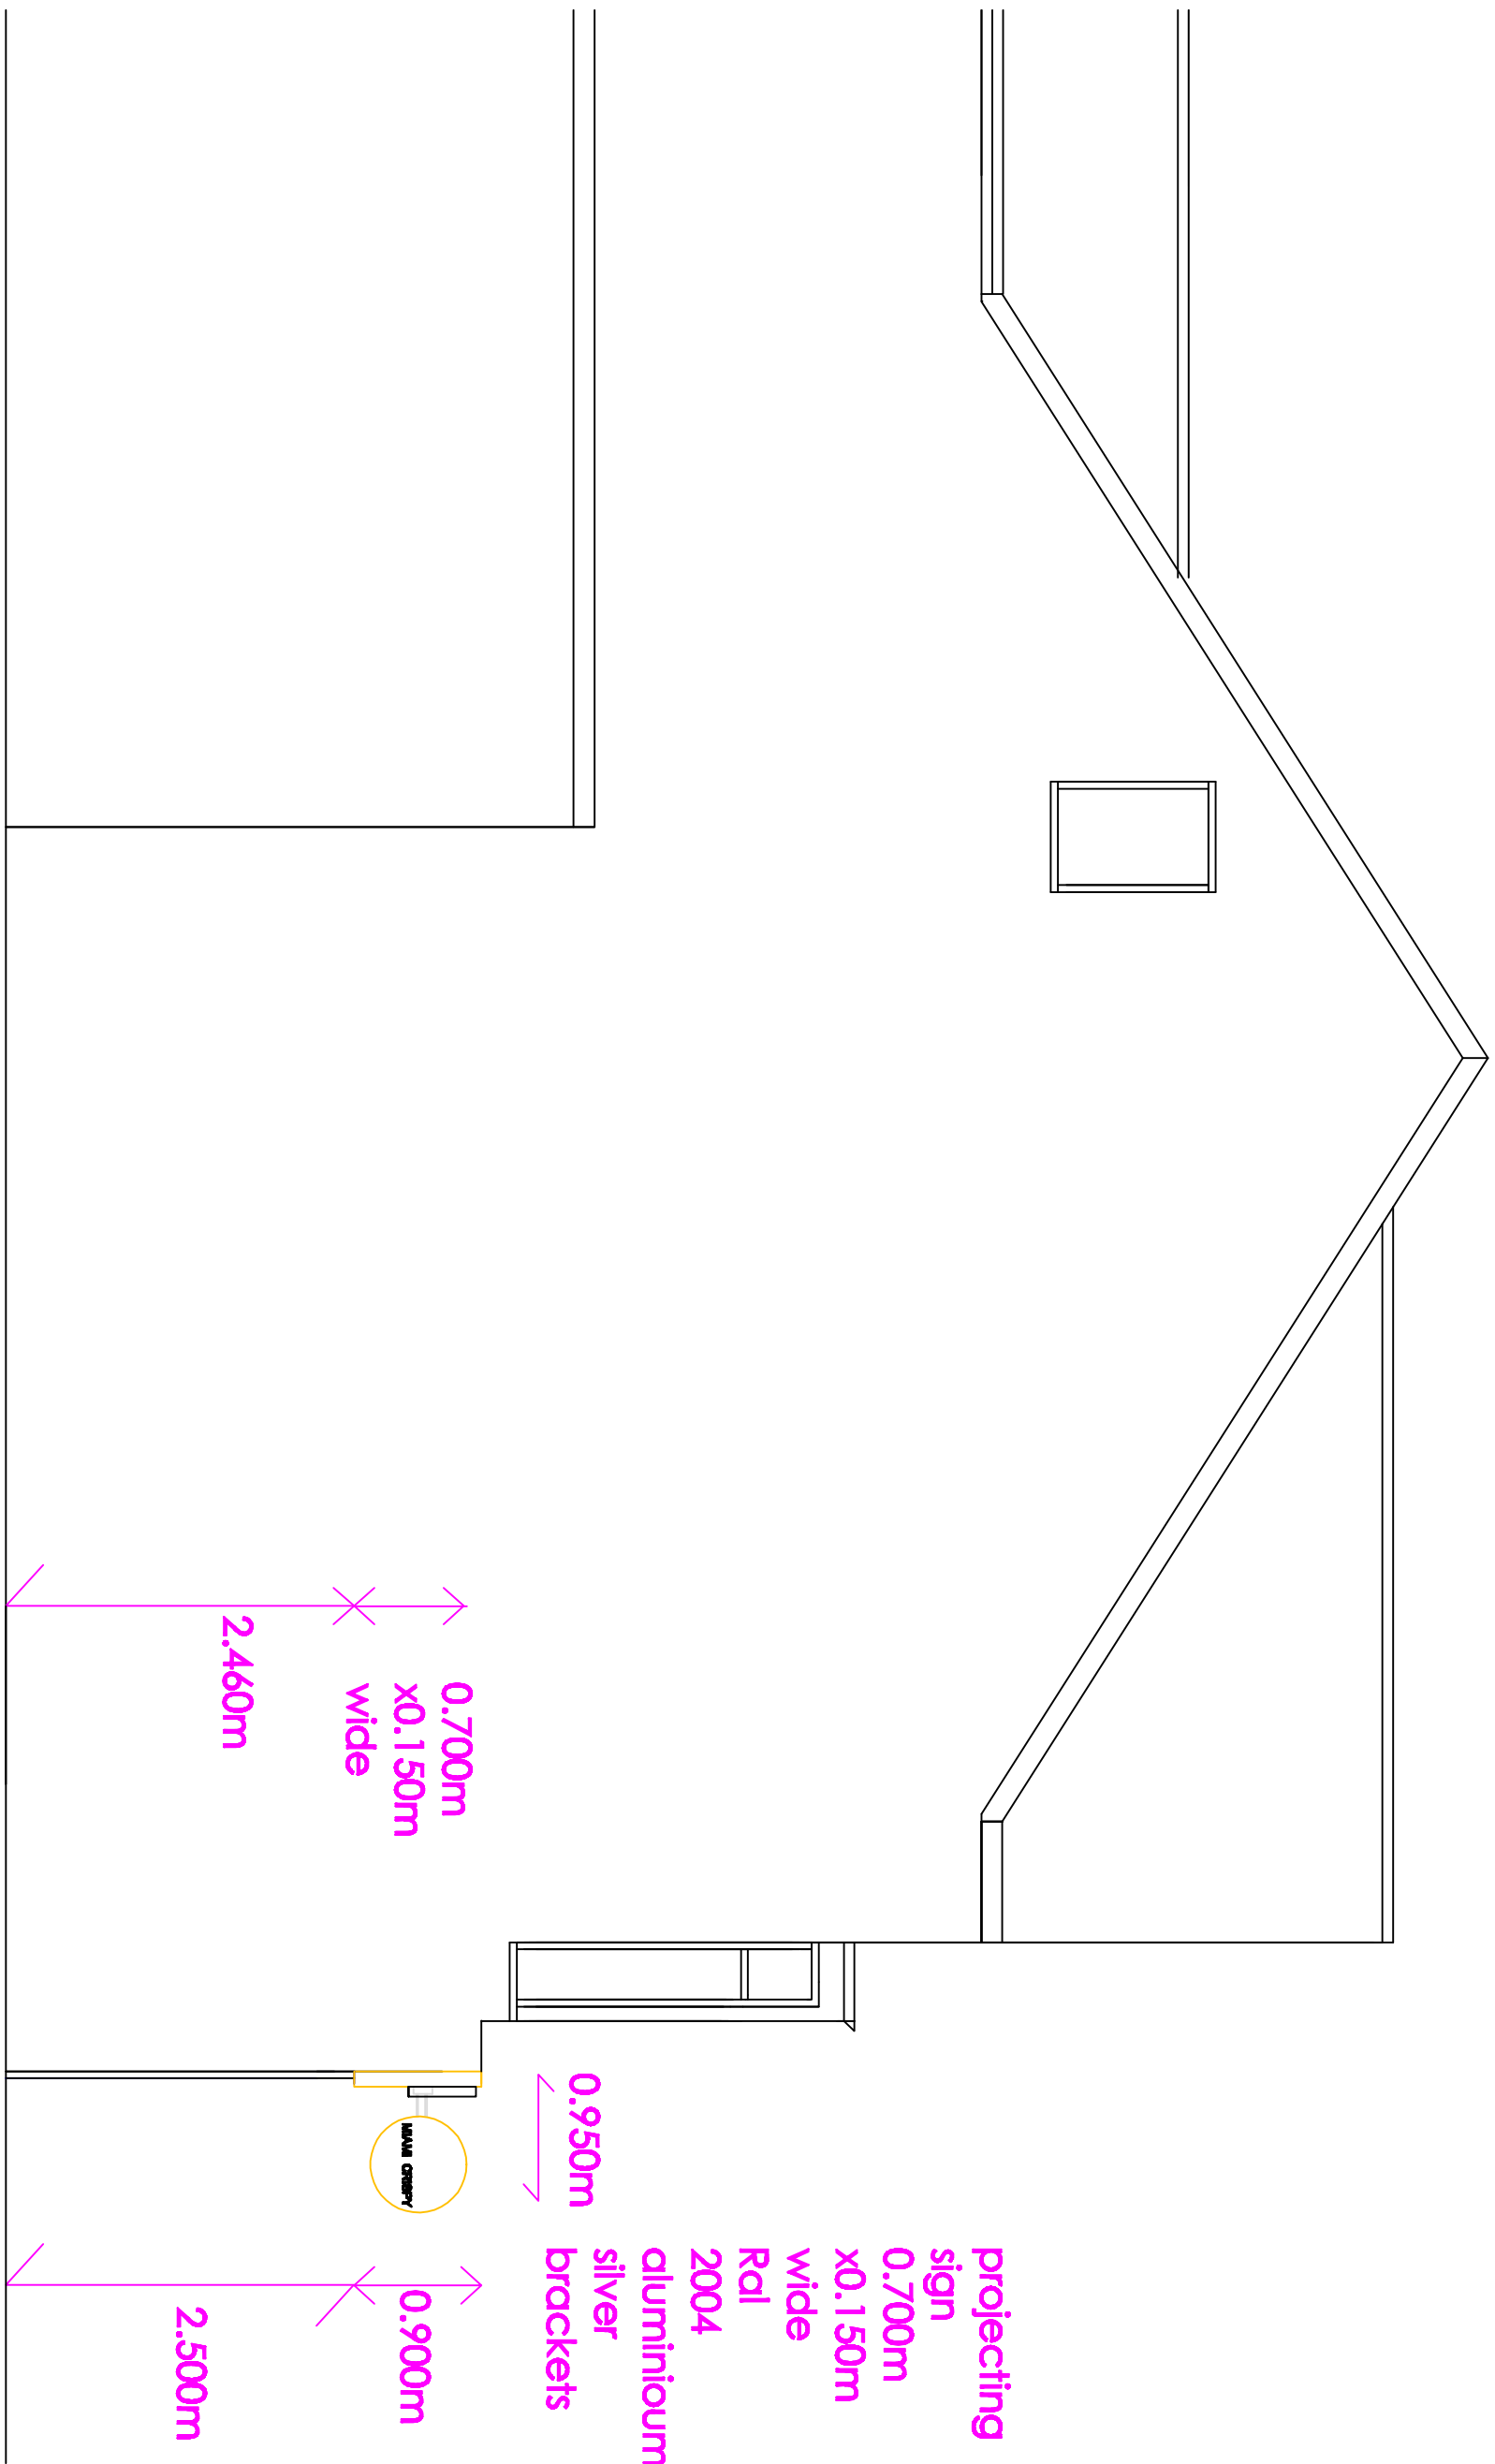

PROPOSED SIDE VIEW B
1:50

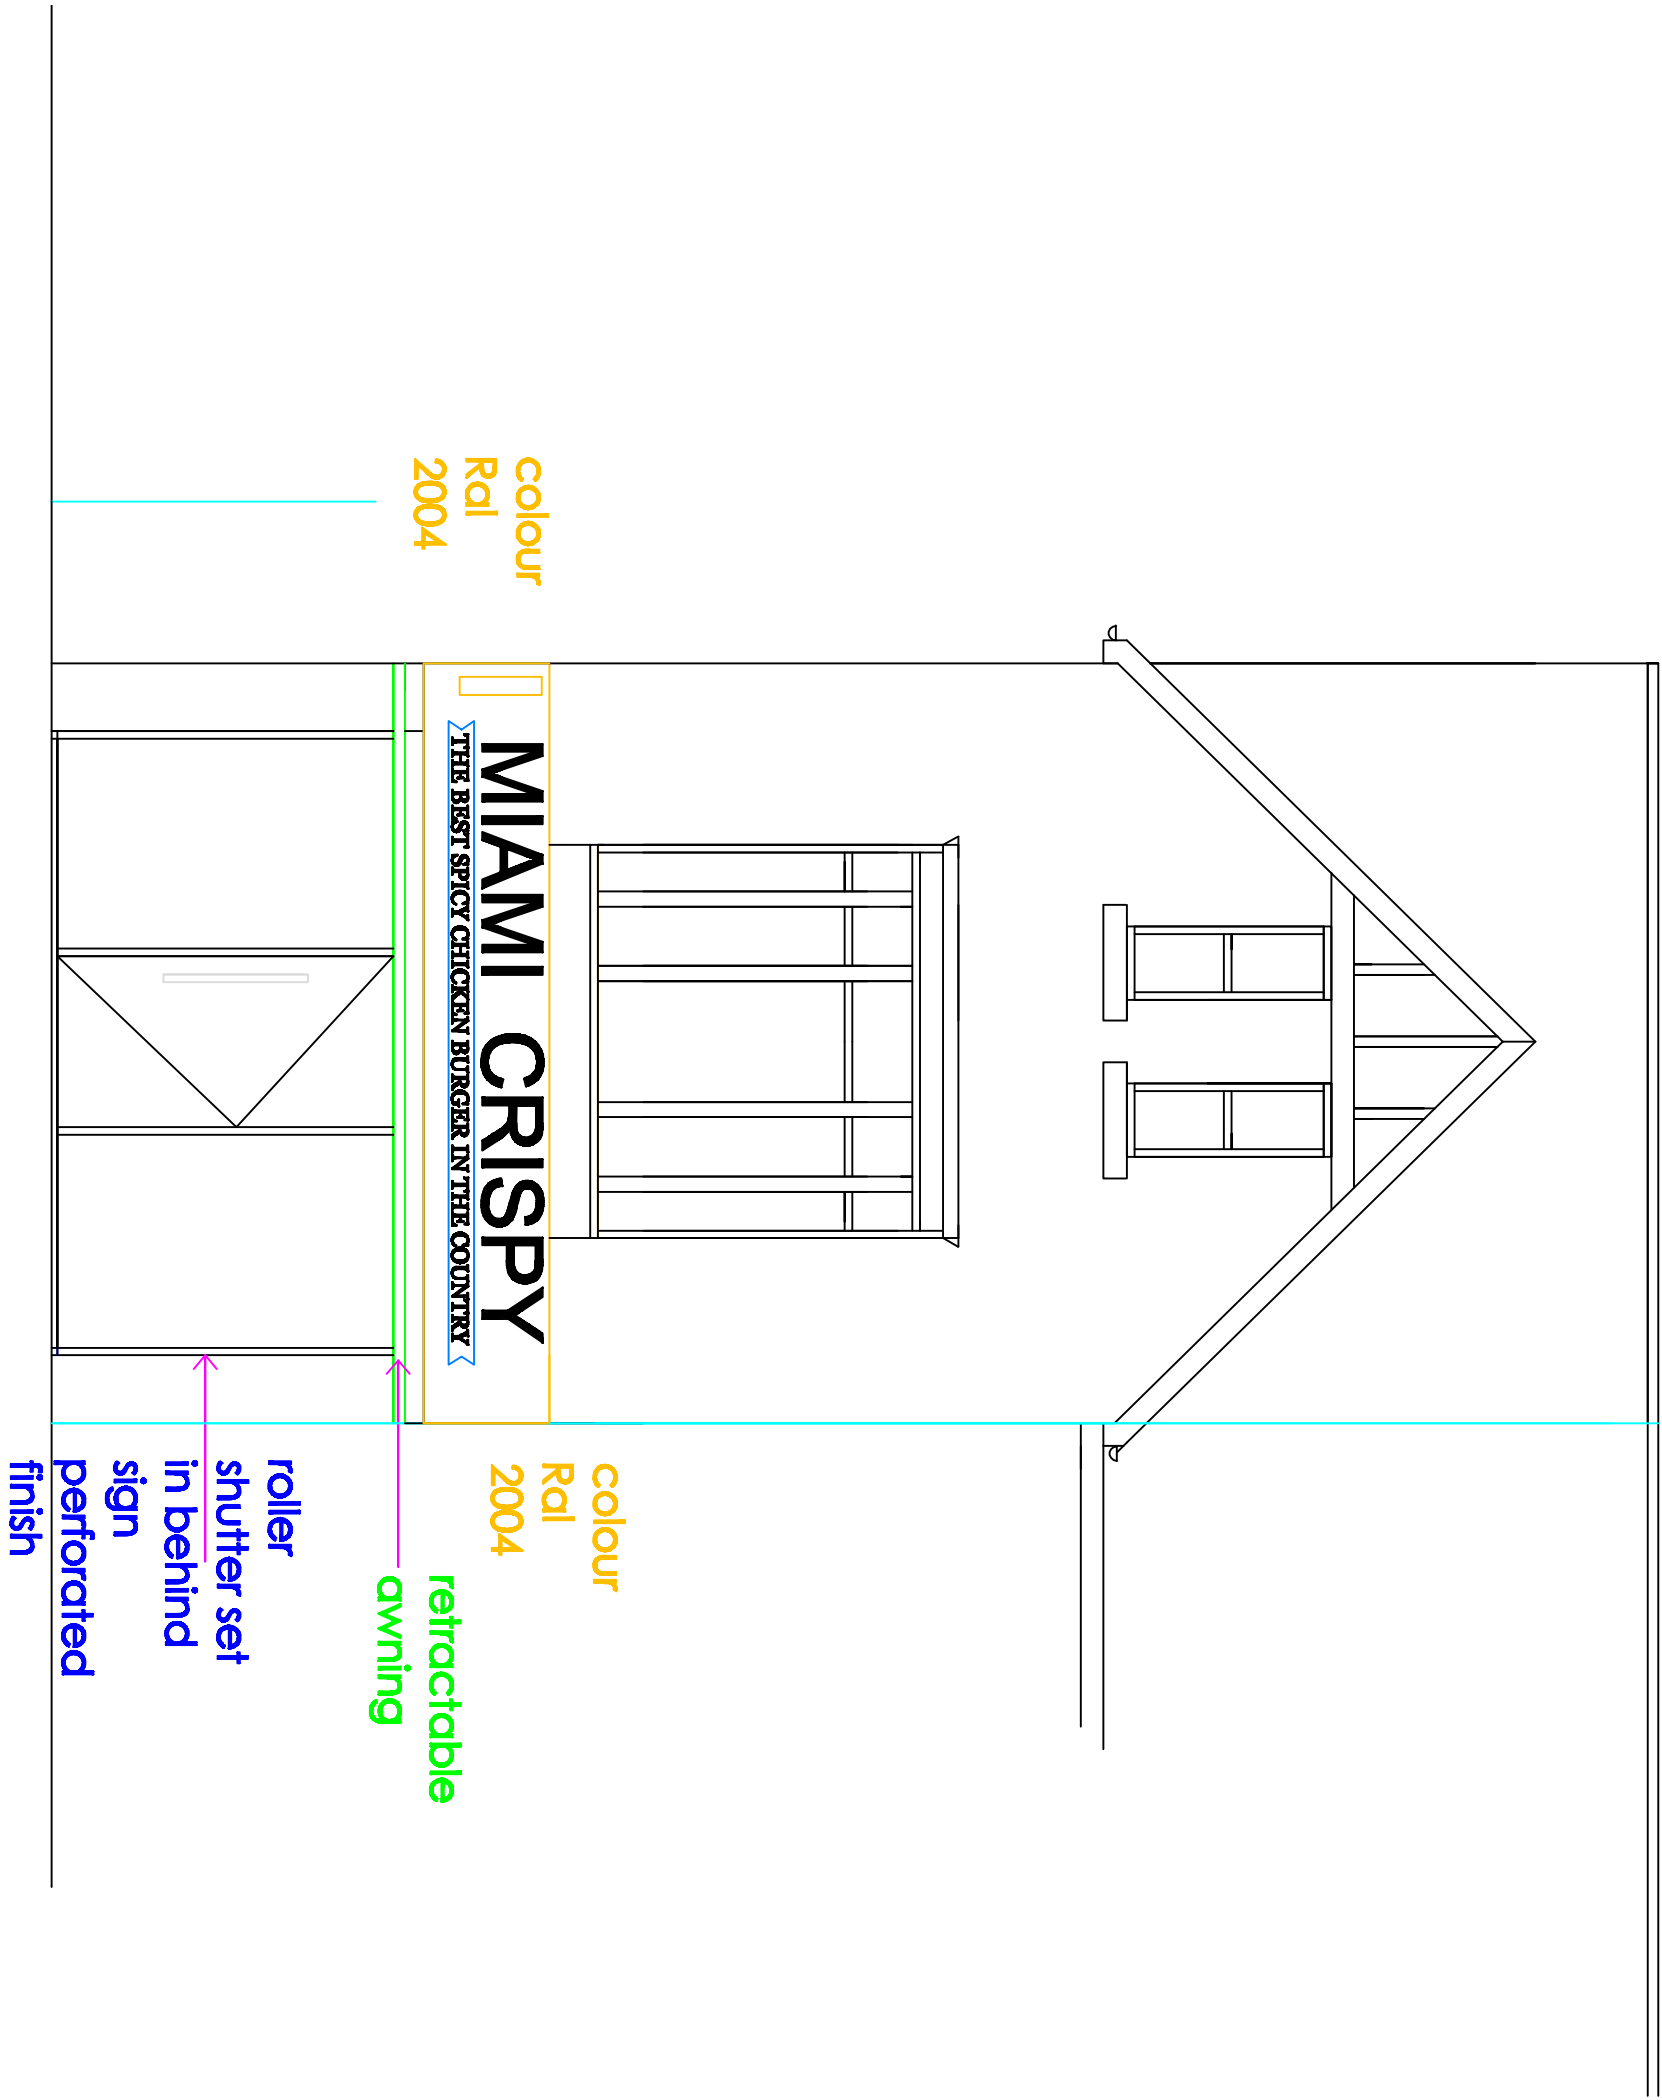

PROPOSED FRONT VIEW
ROLLER SHUTTER
1:50

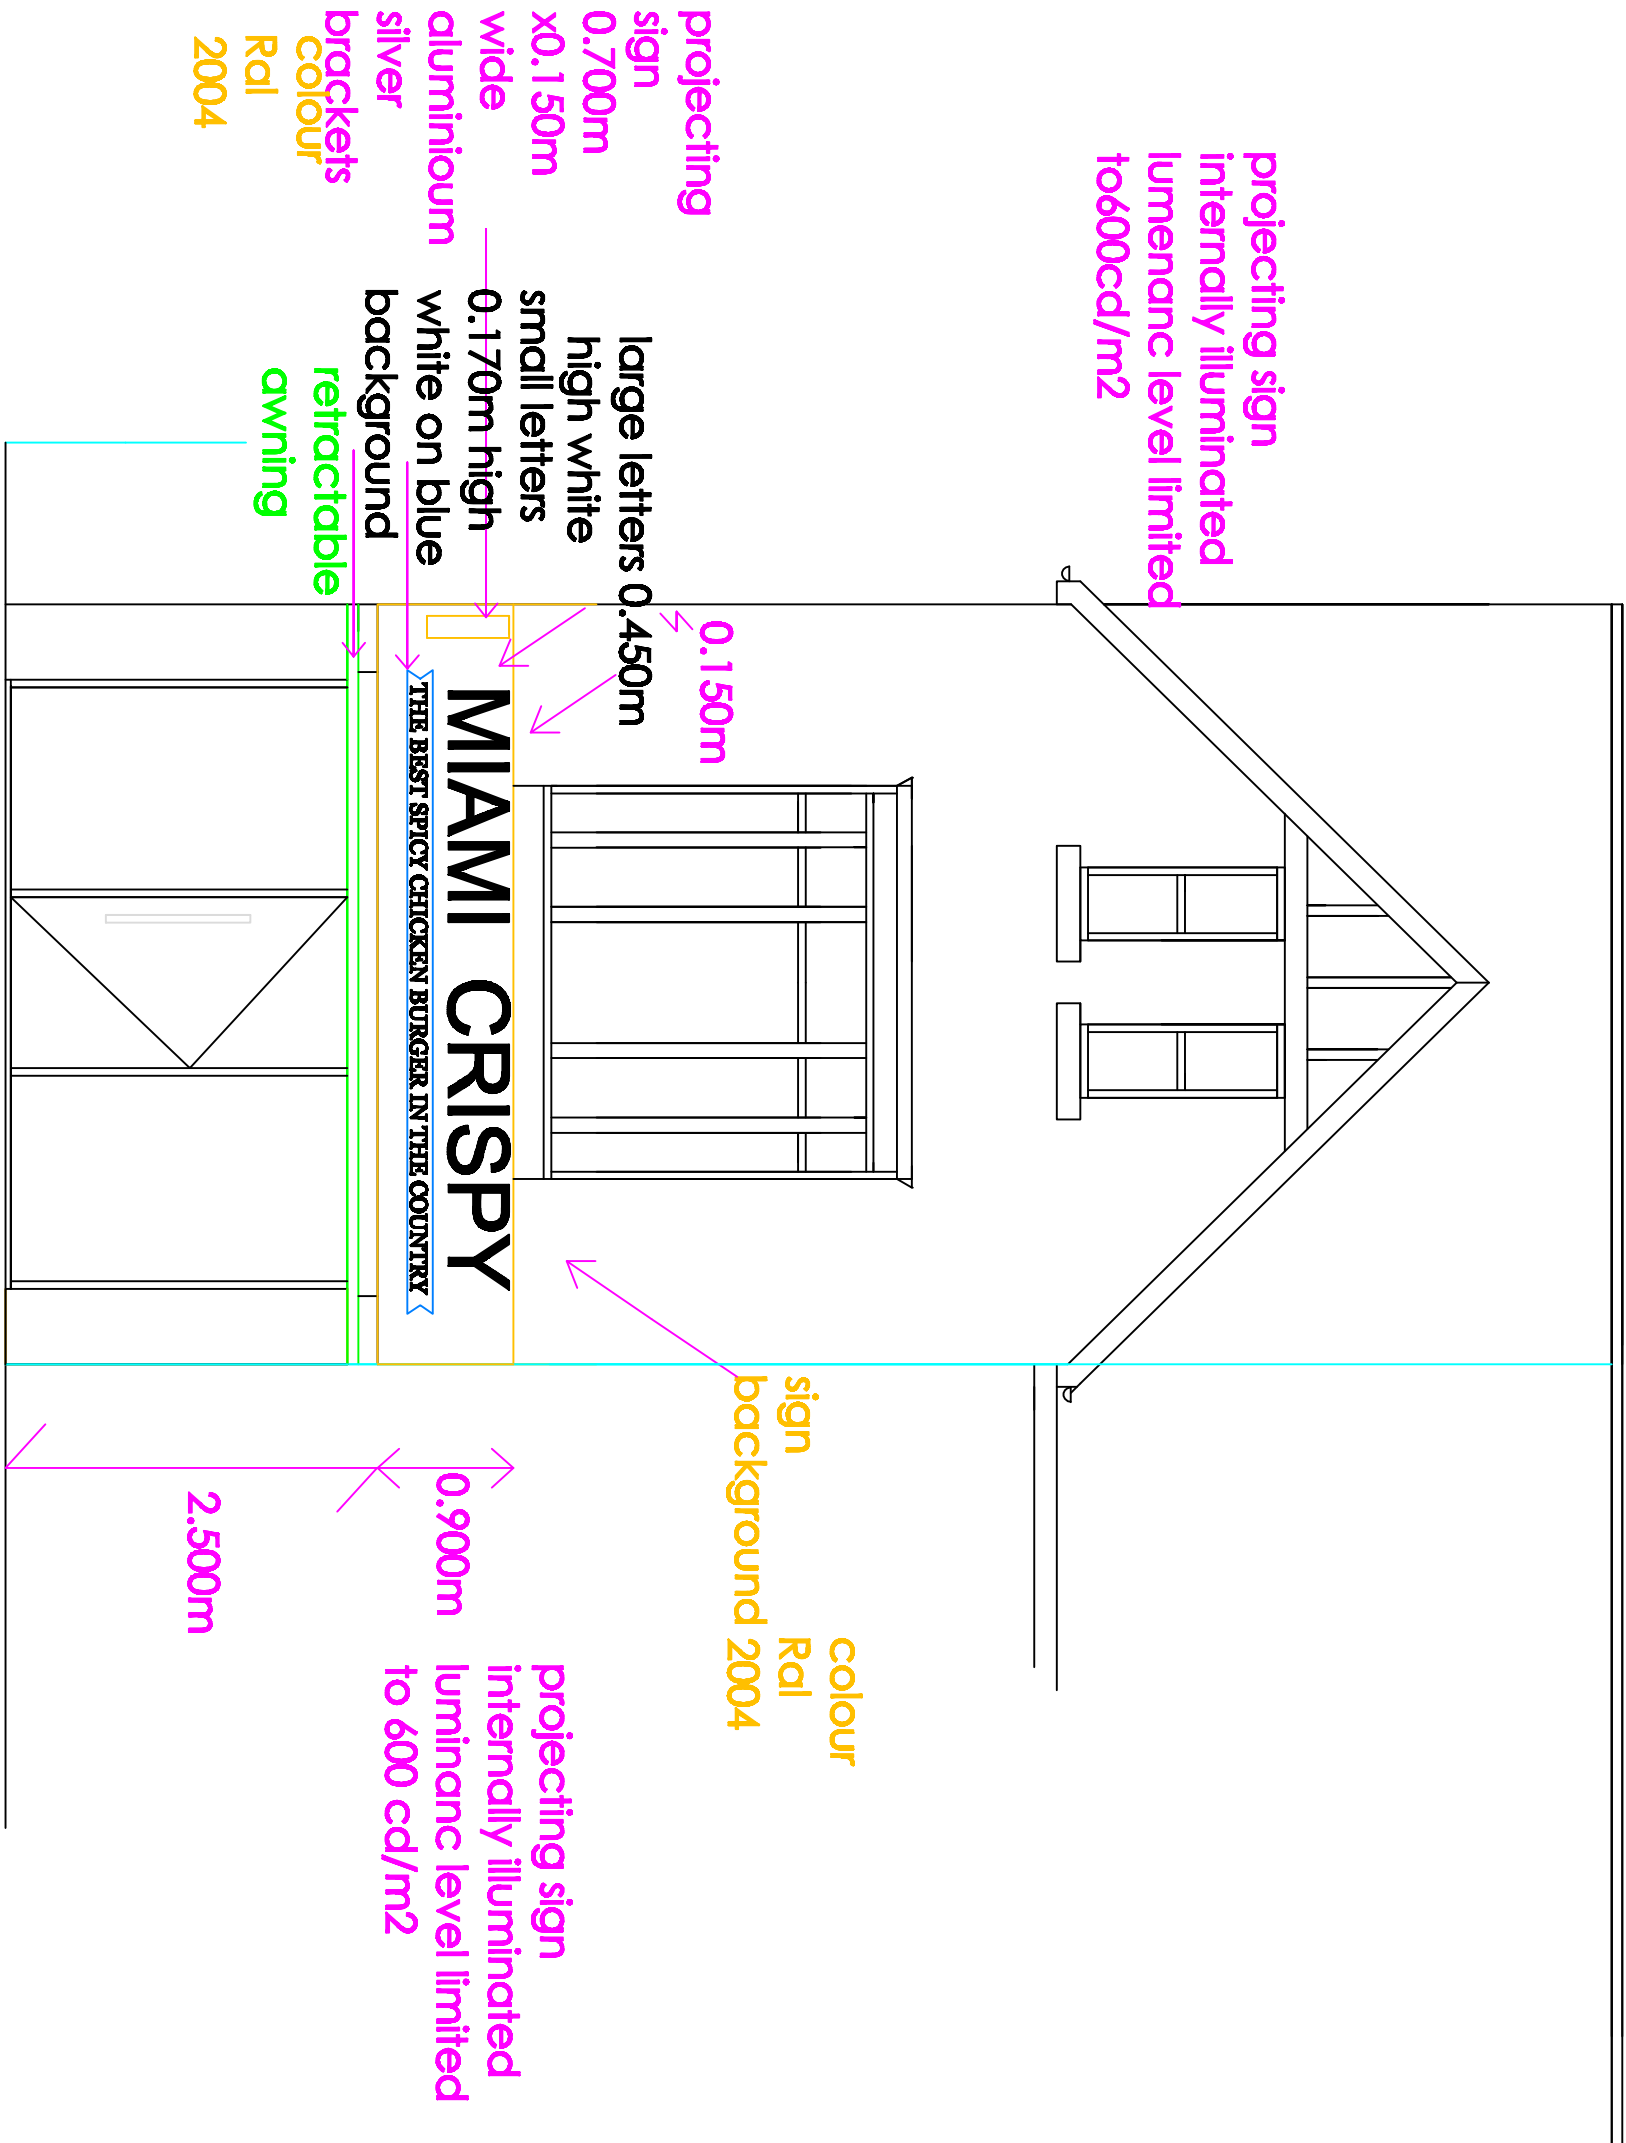

PROPOSED FRONT VIEW
SIGNAGE
1:50

DO NOT SCALE ON THE DRAWING TAKE ALL
DIMENSIONS FROM THE
DIMENSION LINES
Do not start any work until all the
information has been received
Any discrepancy to the
drawing or details
shown on plans

DATE: 11/01/2024
DRAWN BY: JAYAR ASHRAF
CHECKED BY: JAYAR ASHRAF
APPROVED BY: JAYAR ASHRAF

PROJECT: TAYYAR ASHRAF,
1011, HANSHIRETOWN ROAD,
M31 9BA,
TEL: 07913708737

PLANS DRAWN
tel: 07992934281
email: jayar.ashraf@planning.com
www.planning.com

PROJECT NO: 1011
DATE: 11/01/2024
DRAWN BY: JAYAR ASHRAF