


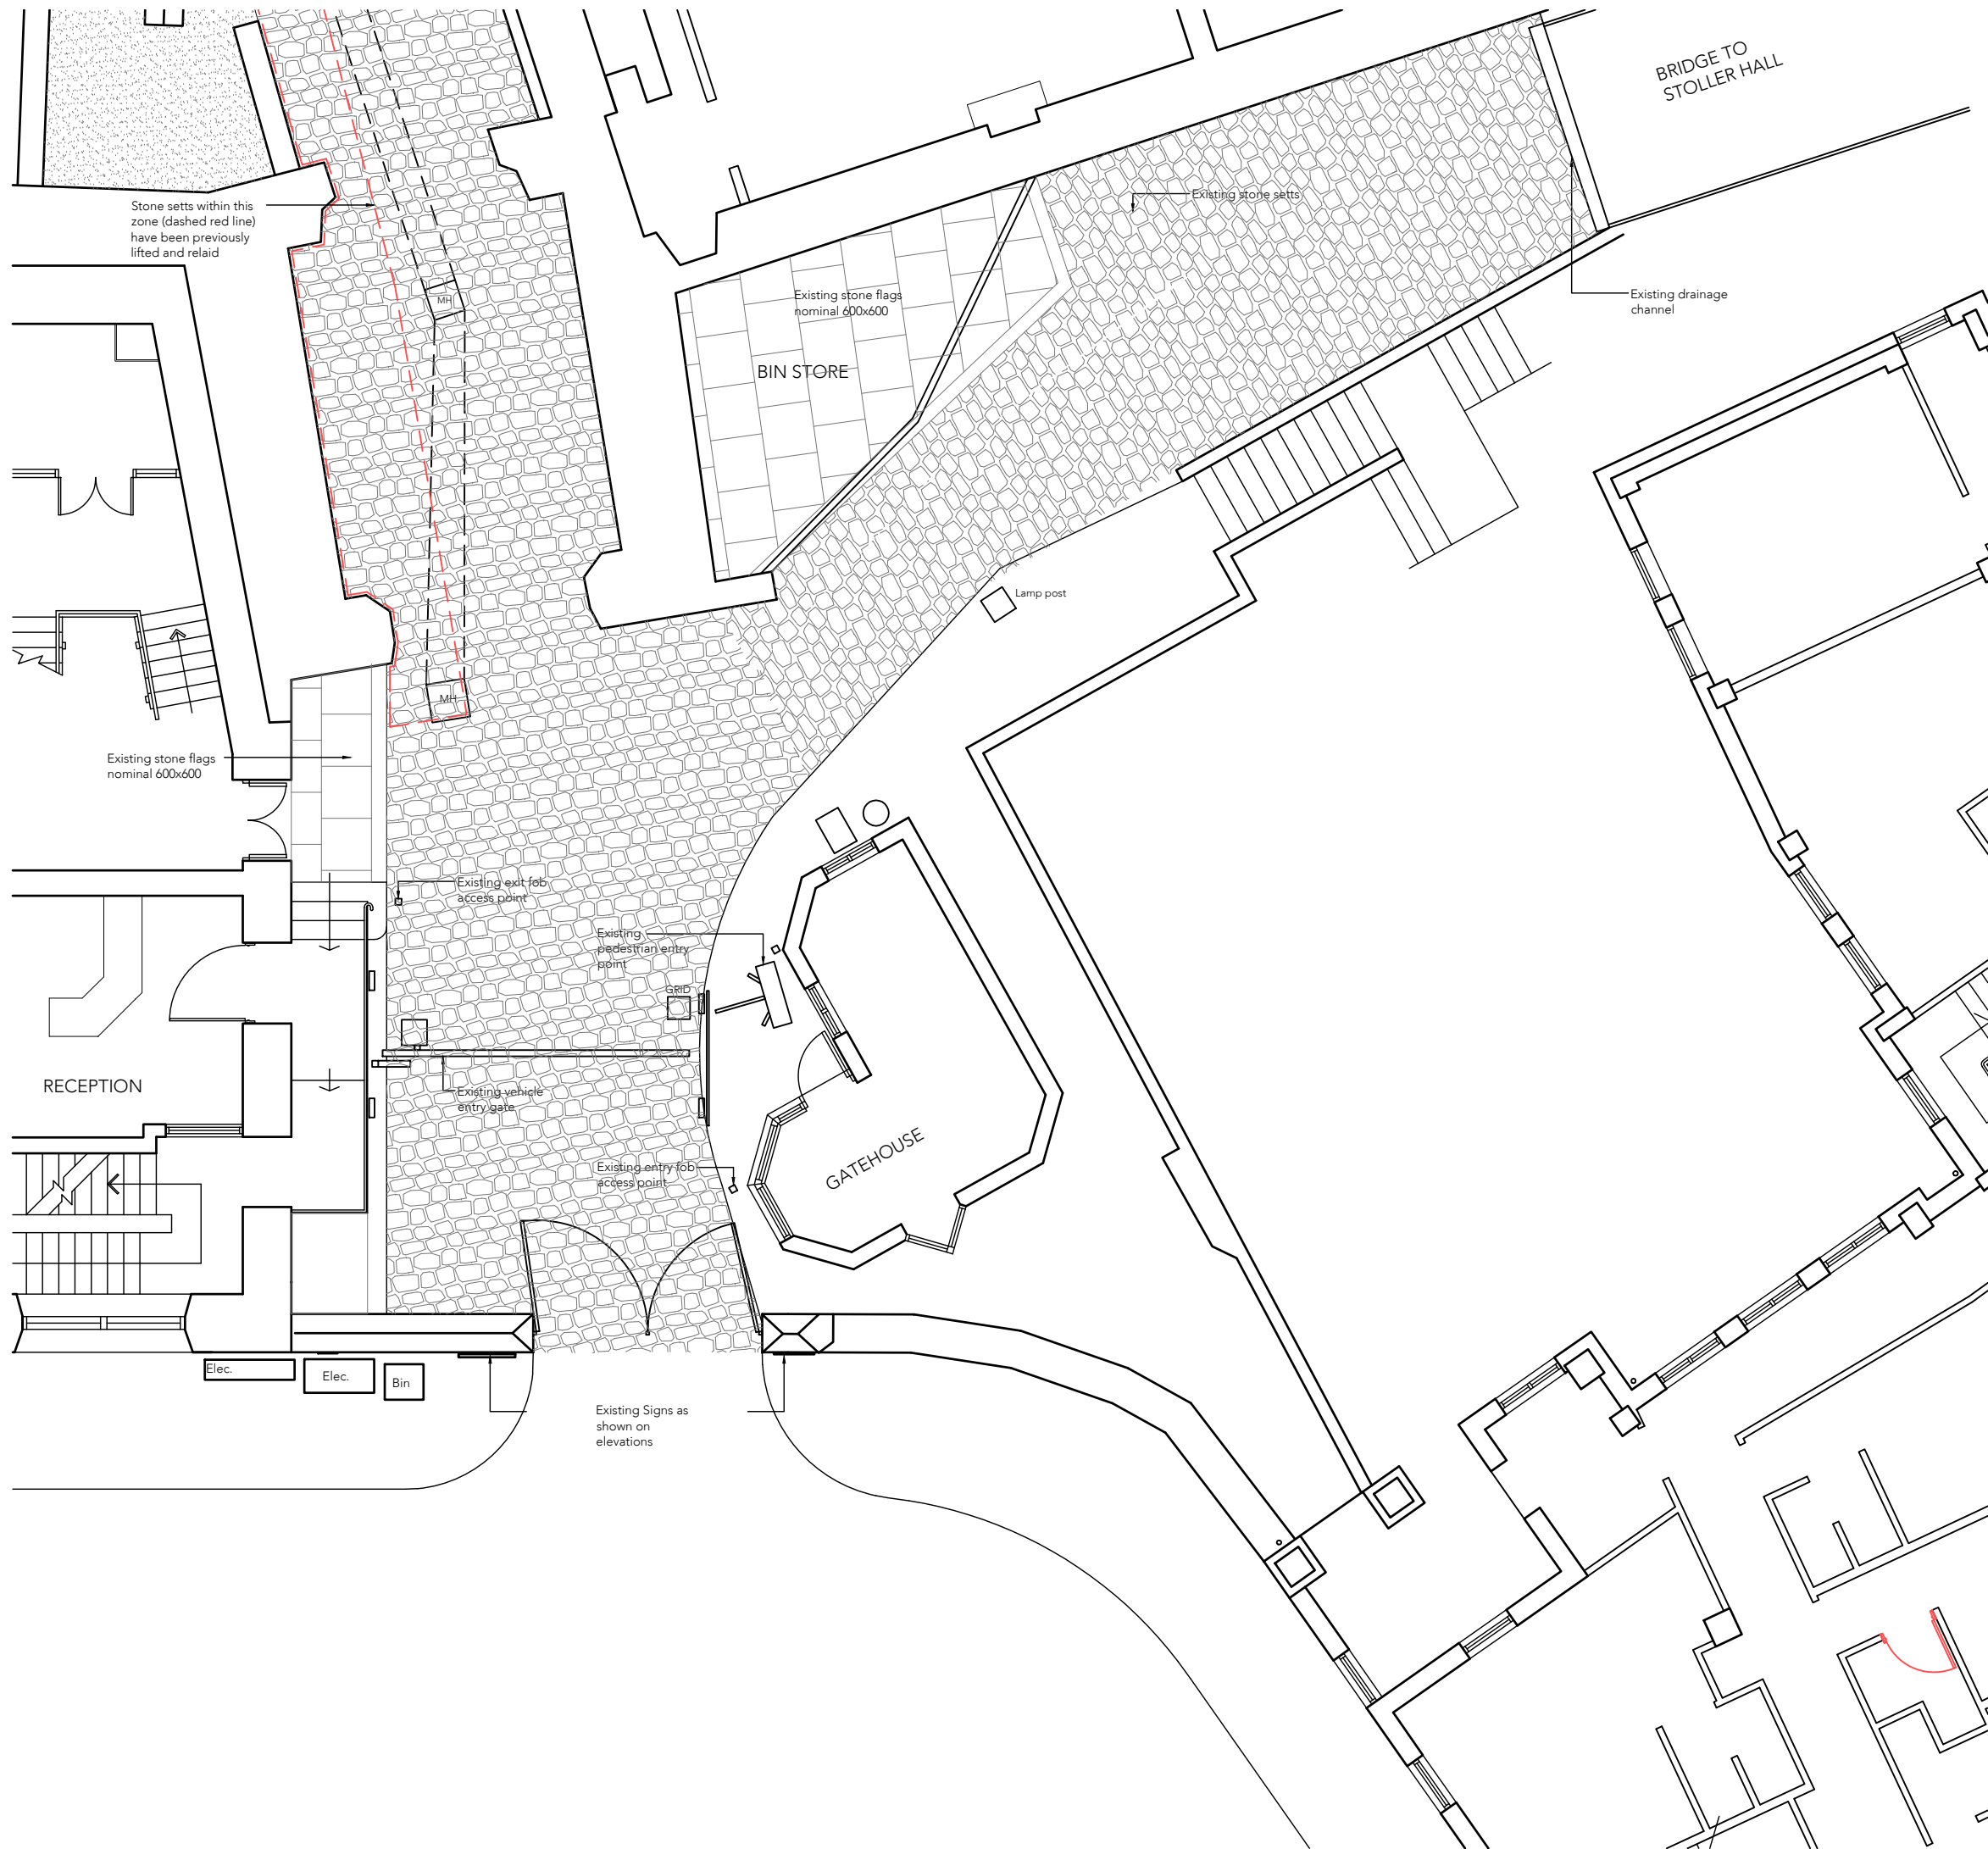

Note:
Do not scale from this drawing.
Dimensions are to be checked on site.
If in doubt please ask.



Buttress

41 Bengal St
Manchester
M4 6AF

Clockwise, Yorkshire House
Greek Street, Leeds
LS1 5SH

T 0161 236 3303
E contact@buttress.net
W www.buttress.net

Project Title	CSM - Entrance Signage
Client	Chetham's School of Music
Location	Manchester

Drawing Title Existing External Plan

Date	12/06/24	Scale	1:100
Checked	EK	Orig Paper Size	A3

Status **PLANNING**

Project: Origin: Zone: Level: Type: Disc: Number: Rev:

9874- BA -XX - XX - DR - A - (01)001.