



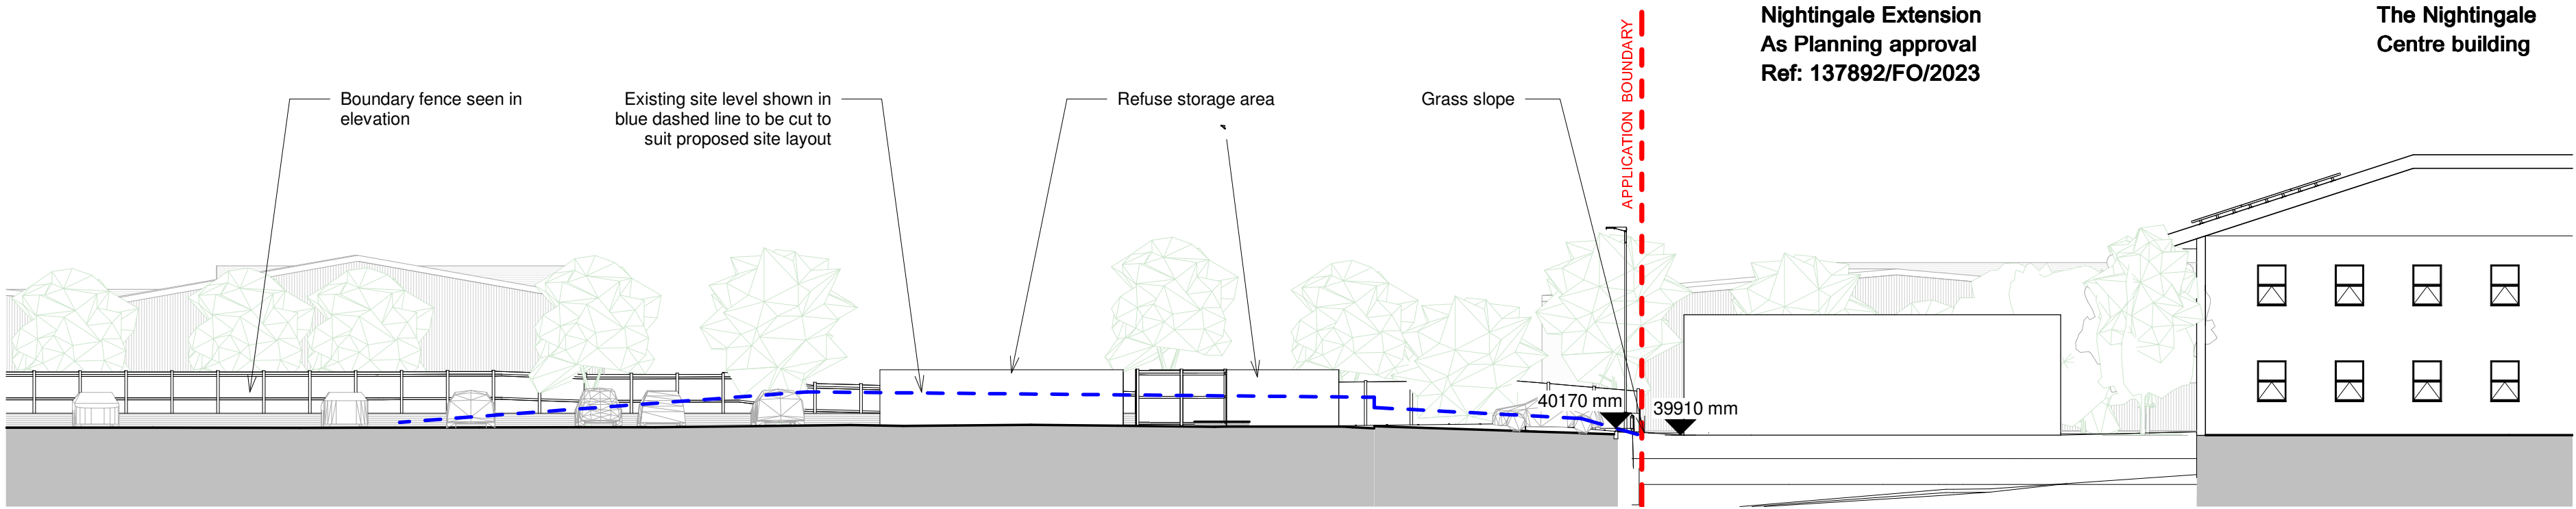


Site Section AA
1 : 200

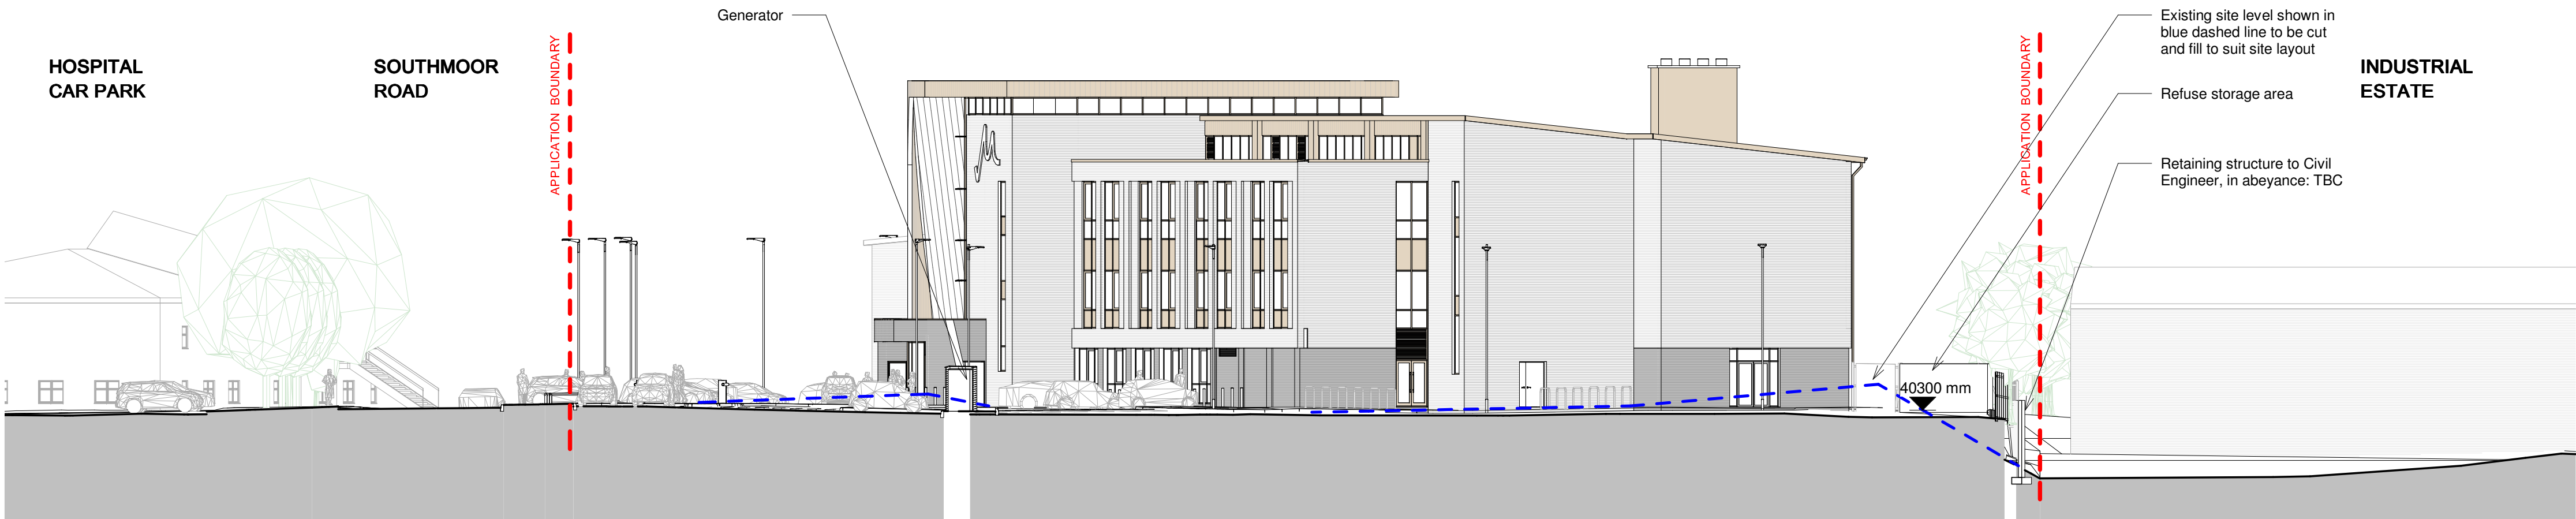

Site Section BB
1 : 200



Site Section CC
1 : 200

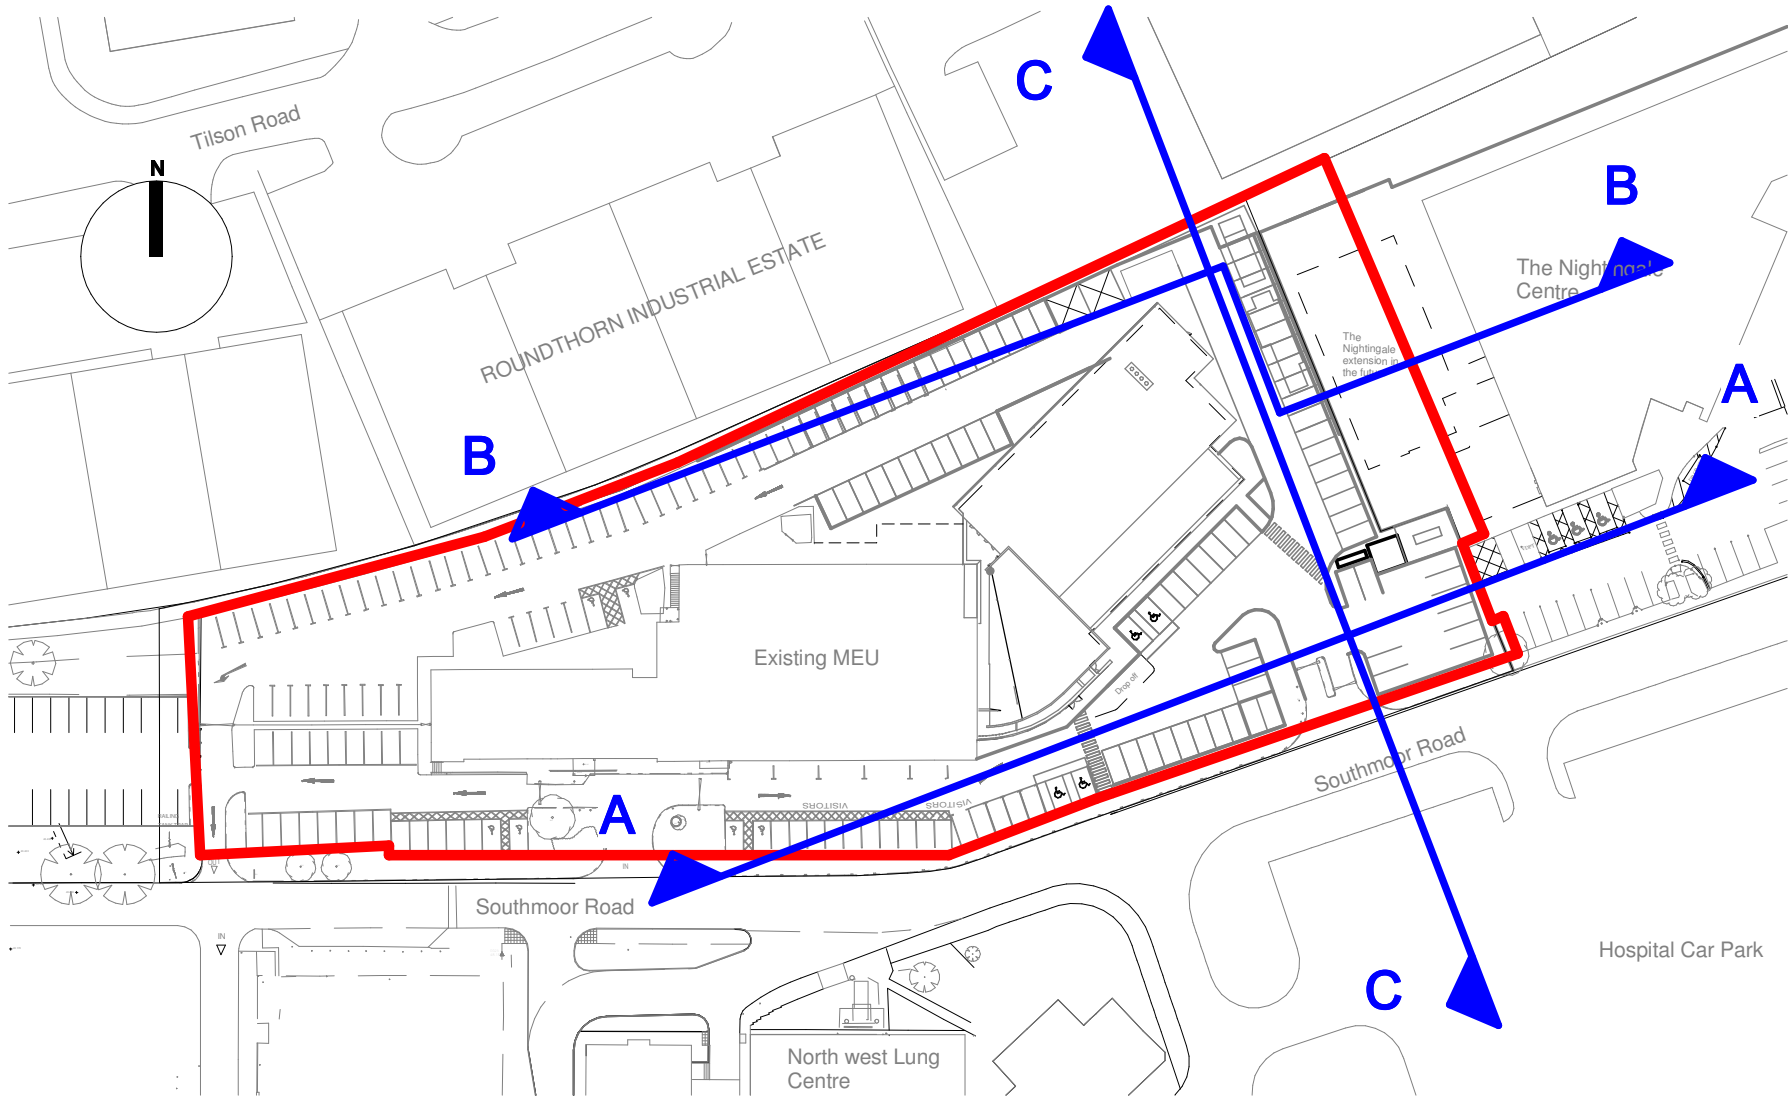

Location Plan
1 : 1000

P2	2023/12/14	General updated and for planning issue	CS	YQ
P1	2023/11/28	Initial issue	CS	JL
REV	DATE	DESCRIPTION	DRN	CHK
CLIENT				

The Medicines Evaluation Unit Ltd

PROJECT TITLE
MEU Extension Phase 3

TITLE
Proposed Site Sections

SUITABILITY
For Planning

DRAWN / CHECKED
CS / JL

INITIAL ISSUE DATE
Sept 2023

SCALE
As indicated @ A1

DRAWING ID
1ME06 - MHA - SA - ZZ - DR - A - 01012 - S0 - P2

Project Originator Volume Level Type Role Number Status Revision
1ME06 - MHA - SA - ZZ - DR - A - 01012 - S0 - P2