DO NOT SCALE

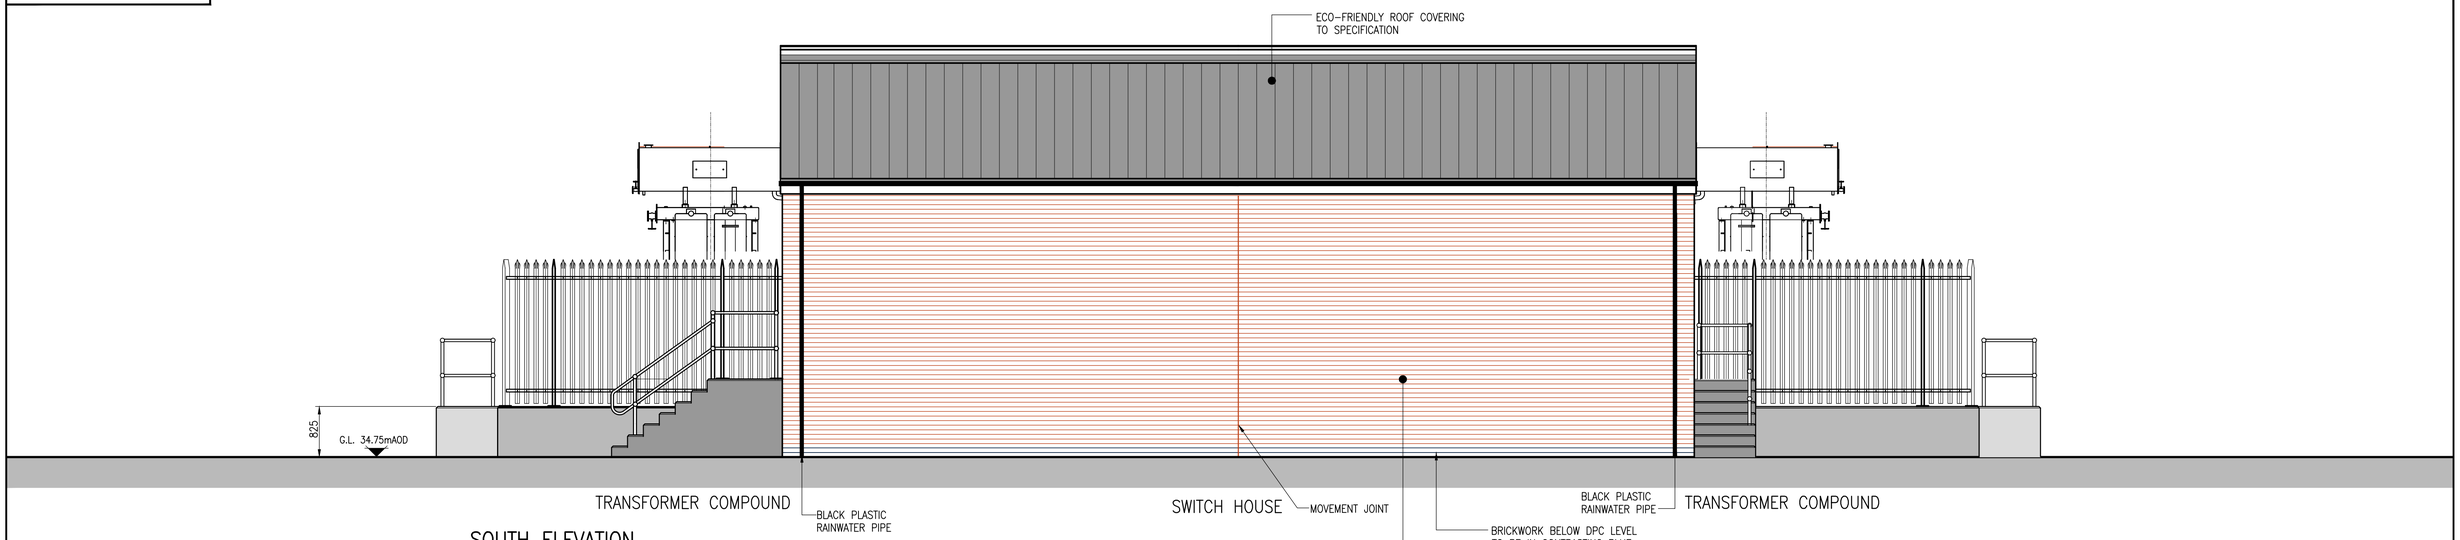

SOUTH ELEVATION

0 1 2 3 4 5 METRES
1:50

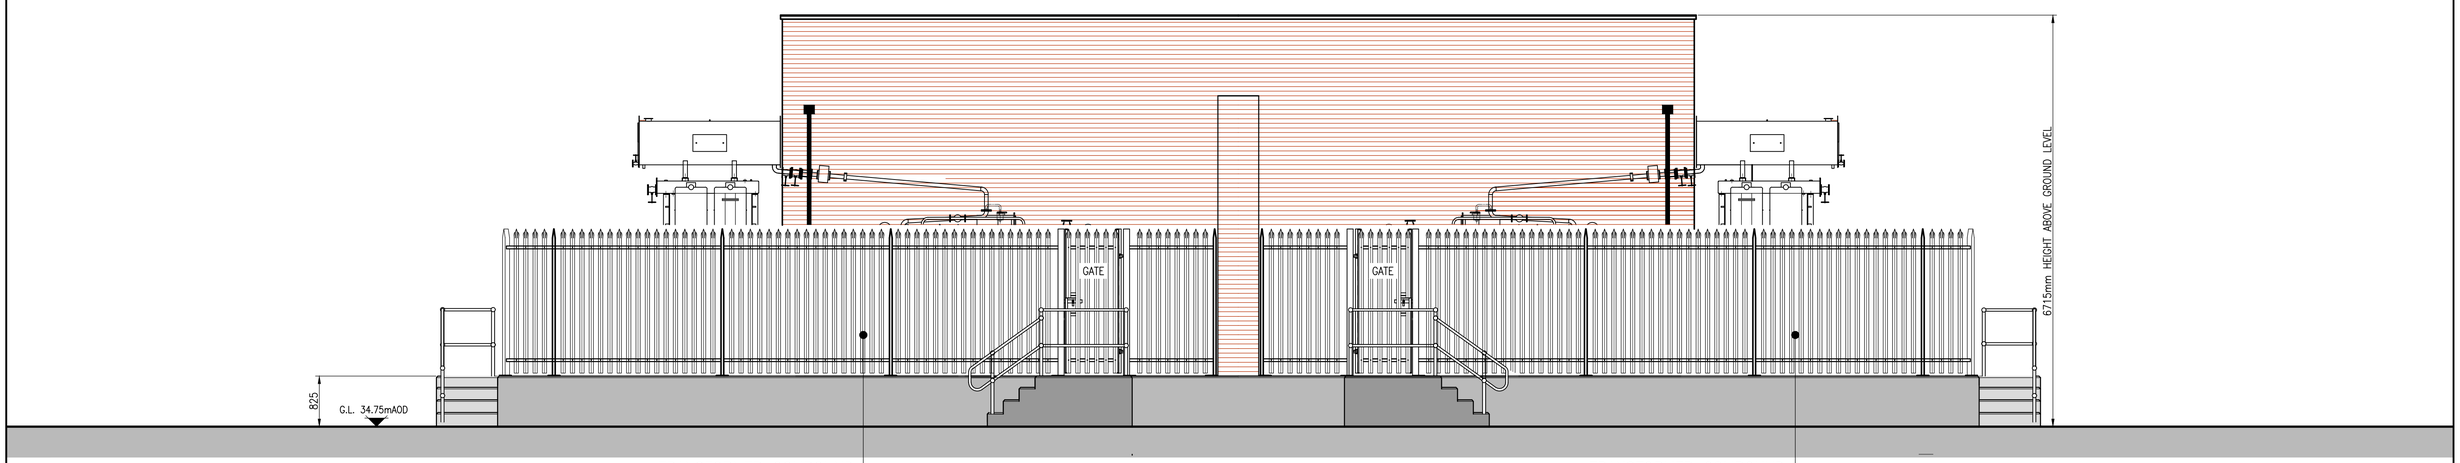

NORTH ELEVATION

0 1 2 3 4 5 METRES
1:50

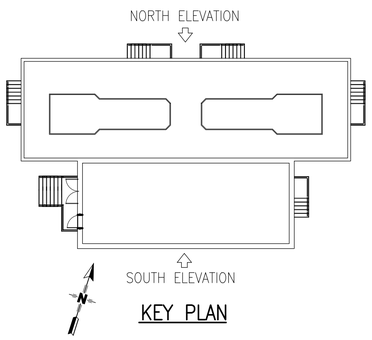

KEY PLAN

MATERIALS:

RAINWATER PIPES
MARLEY OR OTHER EQUAL APPROVED. COLOUR BLACK PVCU.

WALLS
GENERAL FACING BRICKWORK: TO BE CHESHIRE REDS FROM IBSTOCK.

SOLDIER COURSES ABOVE DOORS: STAFFORDSHIRE BLUE ENGINEERING BRICKS

BRICKWORK BELOW DPC LEVEL: STAFFORDSHIRE BLUE ENGINEERING BRICKS

MORTAR TO BE 1:1:6 MIX COLOUR NATURAL WITH BUCKET HANDLE POINTING.

SWITCH HOUSE ROOF
ECO-FRIENDLY ROOF COVERING FROM EUROCELL PLC, REFERENCE: ENVIROTILE STANDARD, IN COLOUR SLATE GREY. WITH WHITE PVCu FASCIAS, SOFFITS, BARGE BOARDS, AND BLACK PVCu GUTTERS

EXTERNAL SECURITY DOORS
DOOR & IRONMONGERY TO ELECTRICITY NORTH WEST STANDARD SPECIFICATION.
COLOUR: EXTERNALLY – BROWN (RAL 8007, BS 06C39)

THIS DRAWING AND ANY INFORMATION OR DESCRIPTIVE MATTER SET OUT HEREON ARE THE CONFIDENTIAL AND COPYRIGHT PROPERTY OF ELECTRICITY NORTH WEST LIMITED AND MUST NOT BE DISCLOSED, LOANED, COPIED OR USED FOR ANY PURPOSE WITHOUT WRITTEN PERMISSION.

NOT TO BE SCALED. UNLESS OTHERWISE STATED DIMENSIONS ARE IN MILLIMETRES.

REV	AMENDMENTS	DRAWN	APP.	DATE
001	ISSUED FOR PLANNING APPROVAL	VB	ASR	07.05.24
002	ISSUED FOR PLANNING APPROVAL	VB	ASR	14.06.24

electricity north west
ELECTRICITY NORTH WEST
TEL 0161 604 1370
FREDERICK ROAD
SALFORD M6 6QH

SOUTHERN GATEWAY
PROPOSED NEW-BUILD SUBSTATION
(1 of 2)
PROPOSED BUILDING ELEVATIONS

SCALE	AS SHOWN @ A1	SITE NAME	HULME PRIMARY SUBSTATION	
DRAWN	VB	PROJECT	SOUTHERN GATEWAY	
APPROVED	TR	P.F.R. NO.	DWG STATUS	PLANNING
DATE	APRIL 24	DRAWING NUMBER		REVISION
SHEET SIZE	A1	101045/00006		002
OLD DWG NO				