


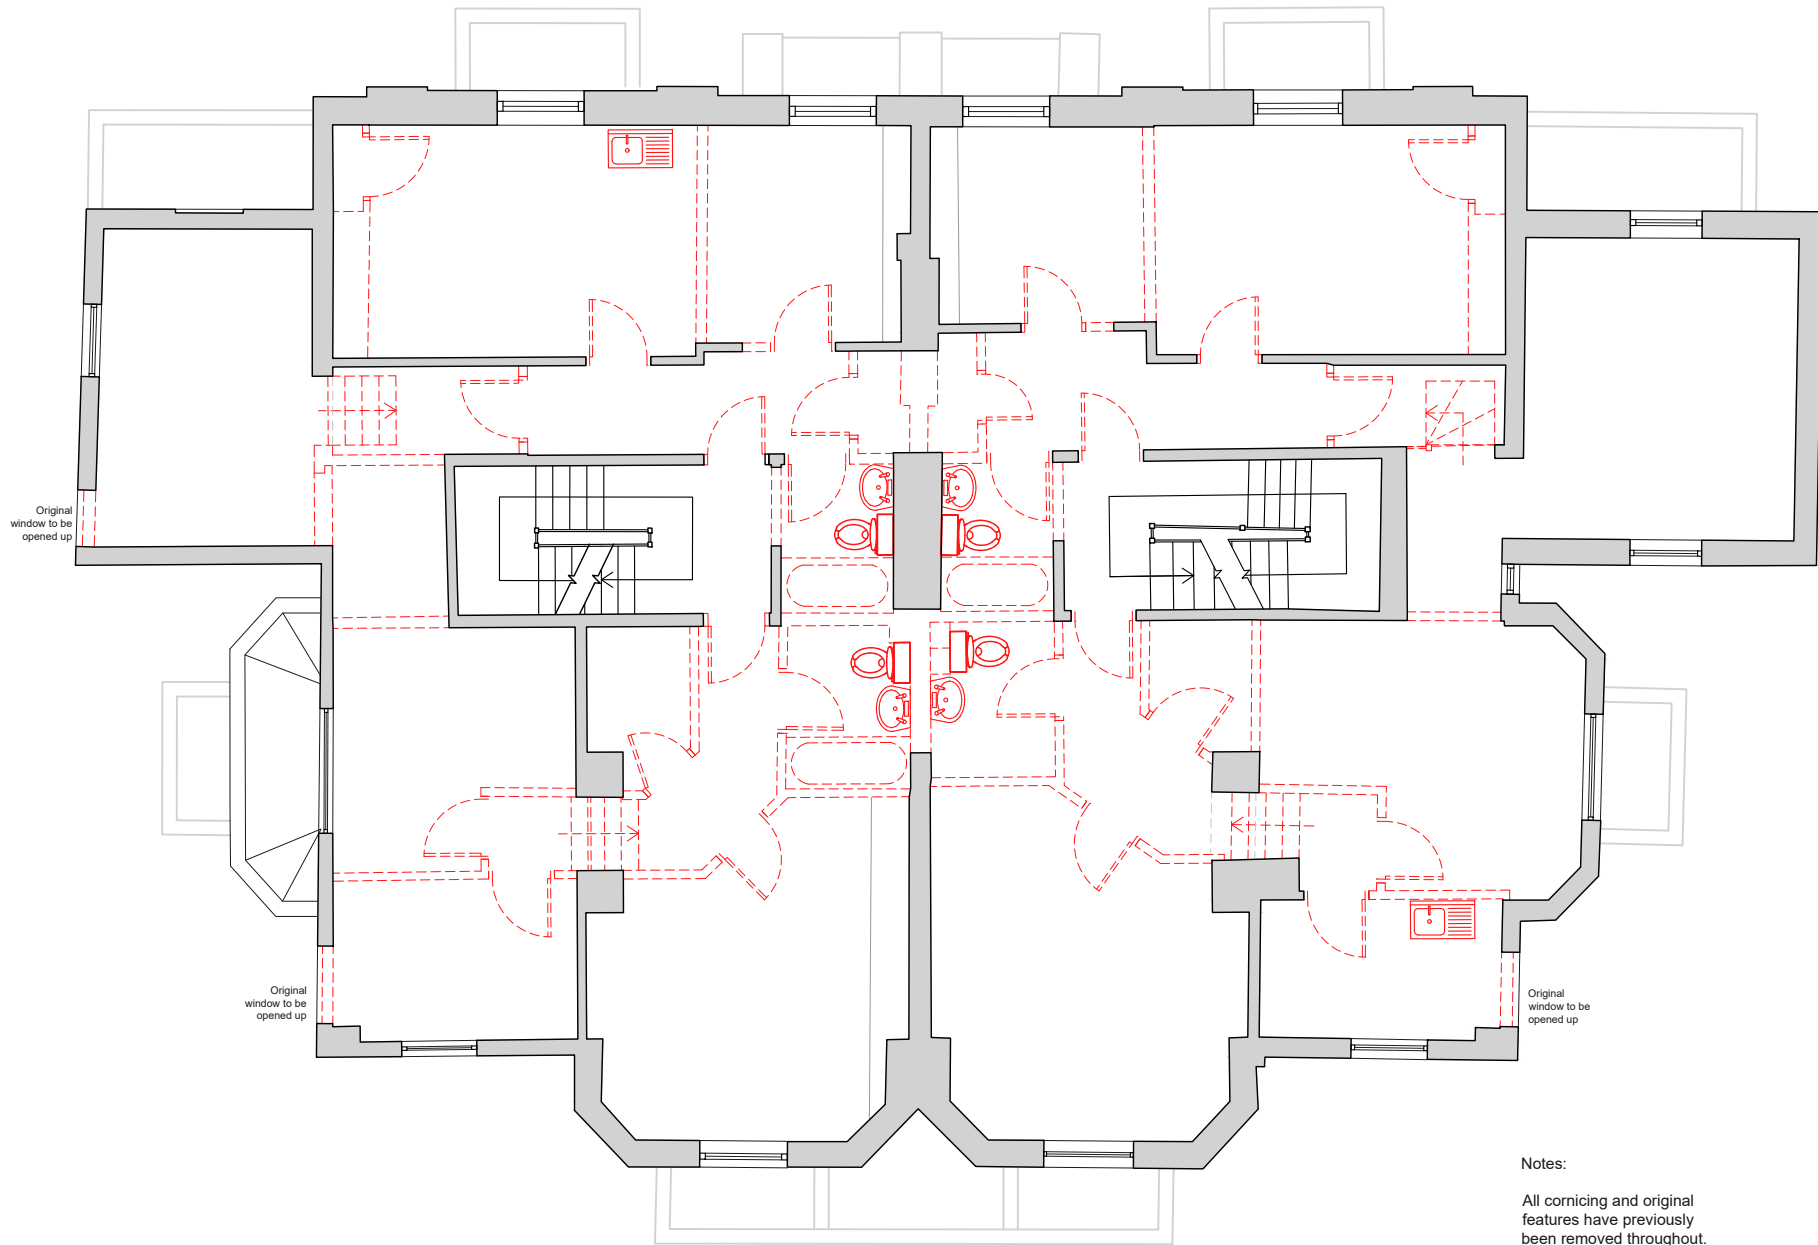

----- All dotted areas
to be removed

Notes:
All corning and original
features have previously
been removed throughout.

DO NOT SCALE FROM THIS DRAWING.
THIS DRAWING IS BASED ON DIMENSIONAL
SURVEY INFORMATION PROVIDED BY OTHERS.
THE ARCHITECT CANNOT ACCEPT
RESPONSIBILITY FOR THE ACCURACY OF THIS
SURVEY INFORMATION.
ALL DIMENSIONS ARE SHOWN IN METRIC.
THIS DRAWING REMAINS THE COPYRIGHT OF
STALLAN-BRAND ARCHITECTURE + DESIGN LTD

CLIENT
ALUMNO GROUP

1:100 @ A3
0m 1 2 3 4

NOTES
THIS DRAWING IS BASED ON PROJECT'S PREVIOUS
ARCHITECT'S INFORMATION, ON PROJECT'S APPROVED
PLANNING DRAWINGS, AND ON THE PREVIOUS MEASURED
BUILDING SURVEY INFORMATION (FOR THE LISTED BUILDING).

P01	#73 PLANNING ISSUE	25.03.24
REV	REASON FOR ISSUE	DATE

Stallan-Brand
80 Nicholson Street
Glasgow
G5 9ER
Phone: 0141 258 5015
Email: info@stallanbrand.com
Website: www.stallanbrand.com

PROJECT
MOSS LANE EAST, MANCHESTER

TITLE
DEMOLITION LEVEL 01 PLAN

DRAWING NUMBER	REVISION
2027-SBA-01-01-D-A-00211	P01

STATUS PLANNING		
DATE 27.02.24	DRAWN BY PM	SCALE @ A3 1:100
	CHECKED BY PM	PROJECT NUMBER 2027.00