
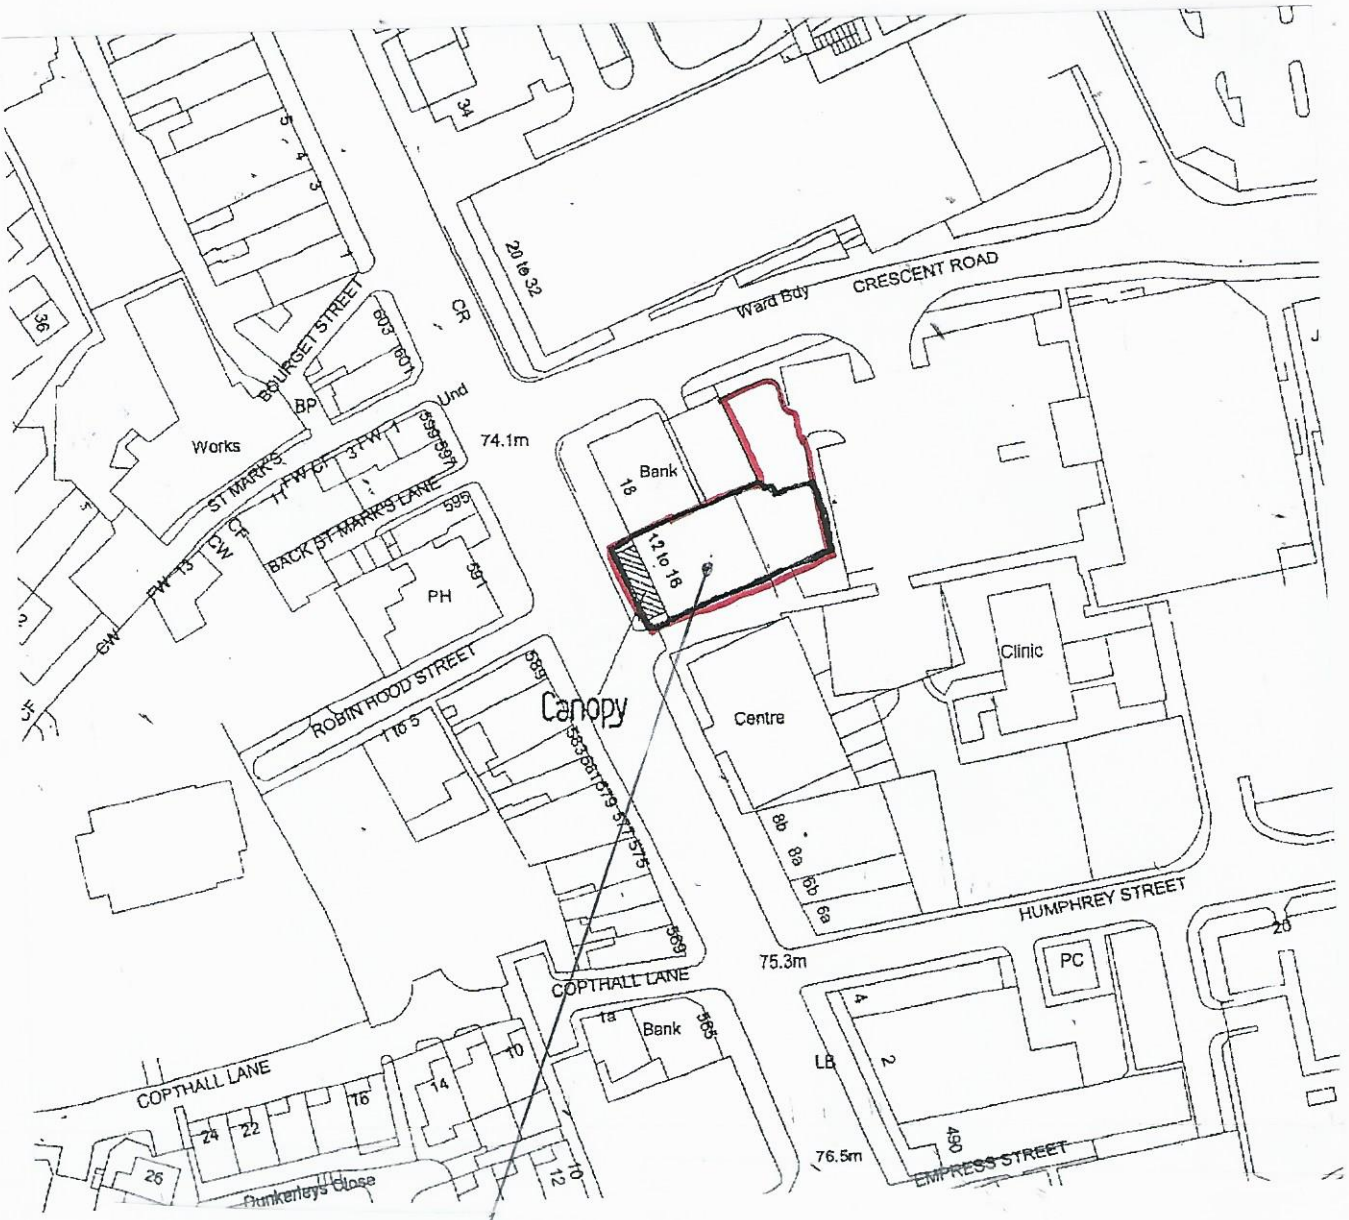


PROPOSED REPLACEMENT SHOP CANOPY INCLUDING SECURITY SHUTTERS.

12-16, BURY OLD ROAD,
CHEETHAM HILL,
MANCHESTER.
M8 9JN.

LOCATION PLAN
SCALE 1:1250

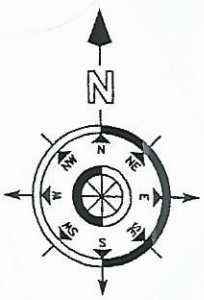

PROJECT

PROPOSED REPLACEMENT SHOP CANOPY INCLUDING SECURITY SHUTTERS.

DRAWING TITLE

LOCATION PLAN.

CLIENT

KASHMIR MART.

ADDRESS

12-16, BURY OLD ROAD,
CHEETHAM HILL,
MANCHESTER,
M8 9JN.

SCALE

SCALE 1:1250@A4

DATE

JUN 2024.

DRAWING No

FO 06245903/4.