




TYPE G1 : PLAN 1:20
Base Plate

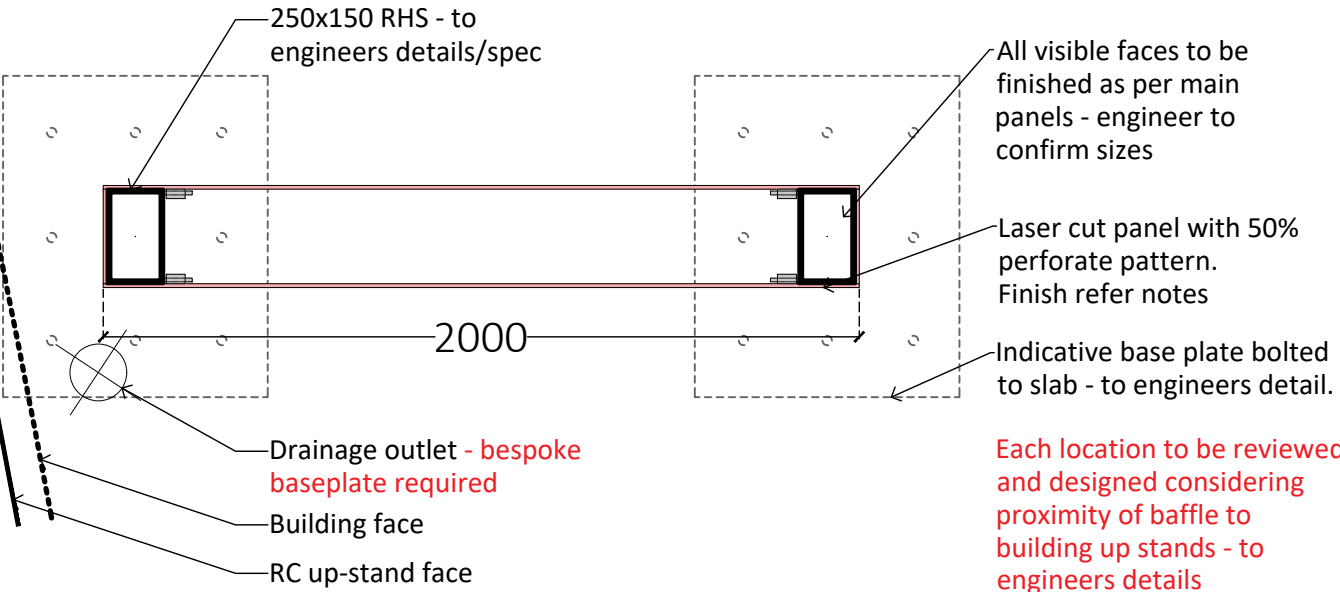


TYPE G1: SECTIONAL ELEVATION - FRONT VIEW 1:20
4.275m baffle

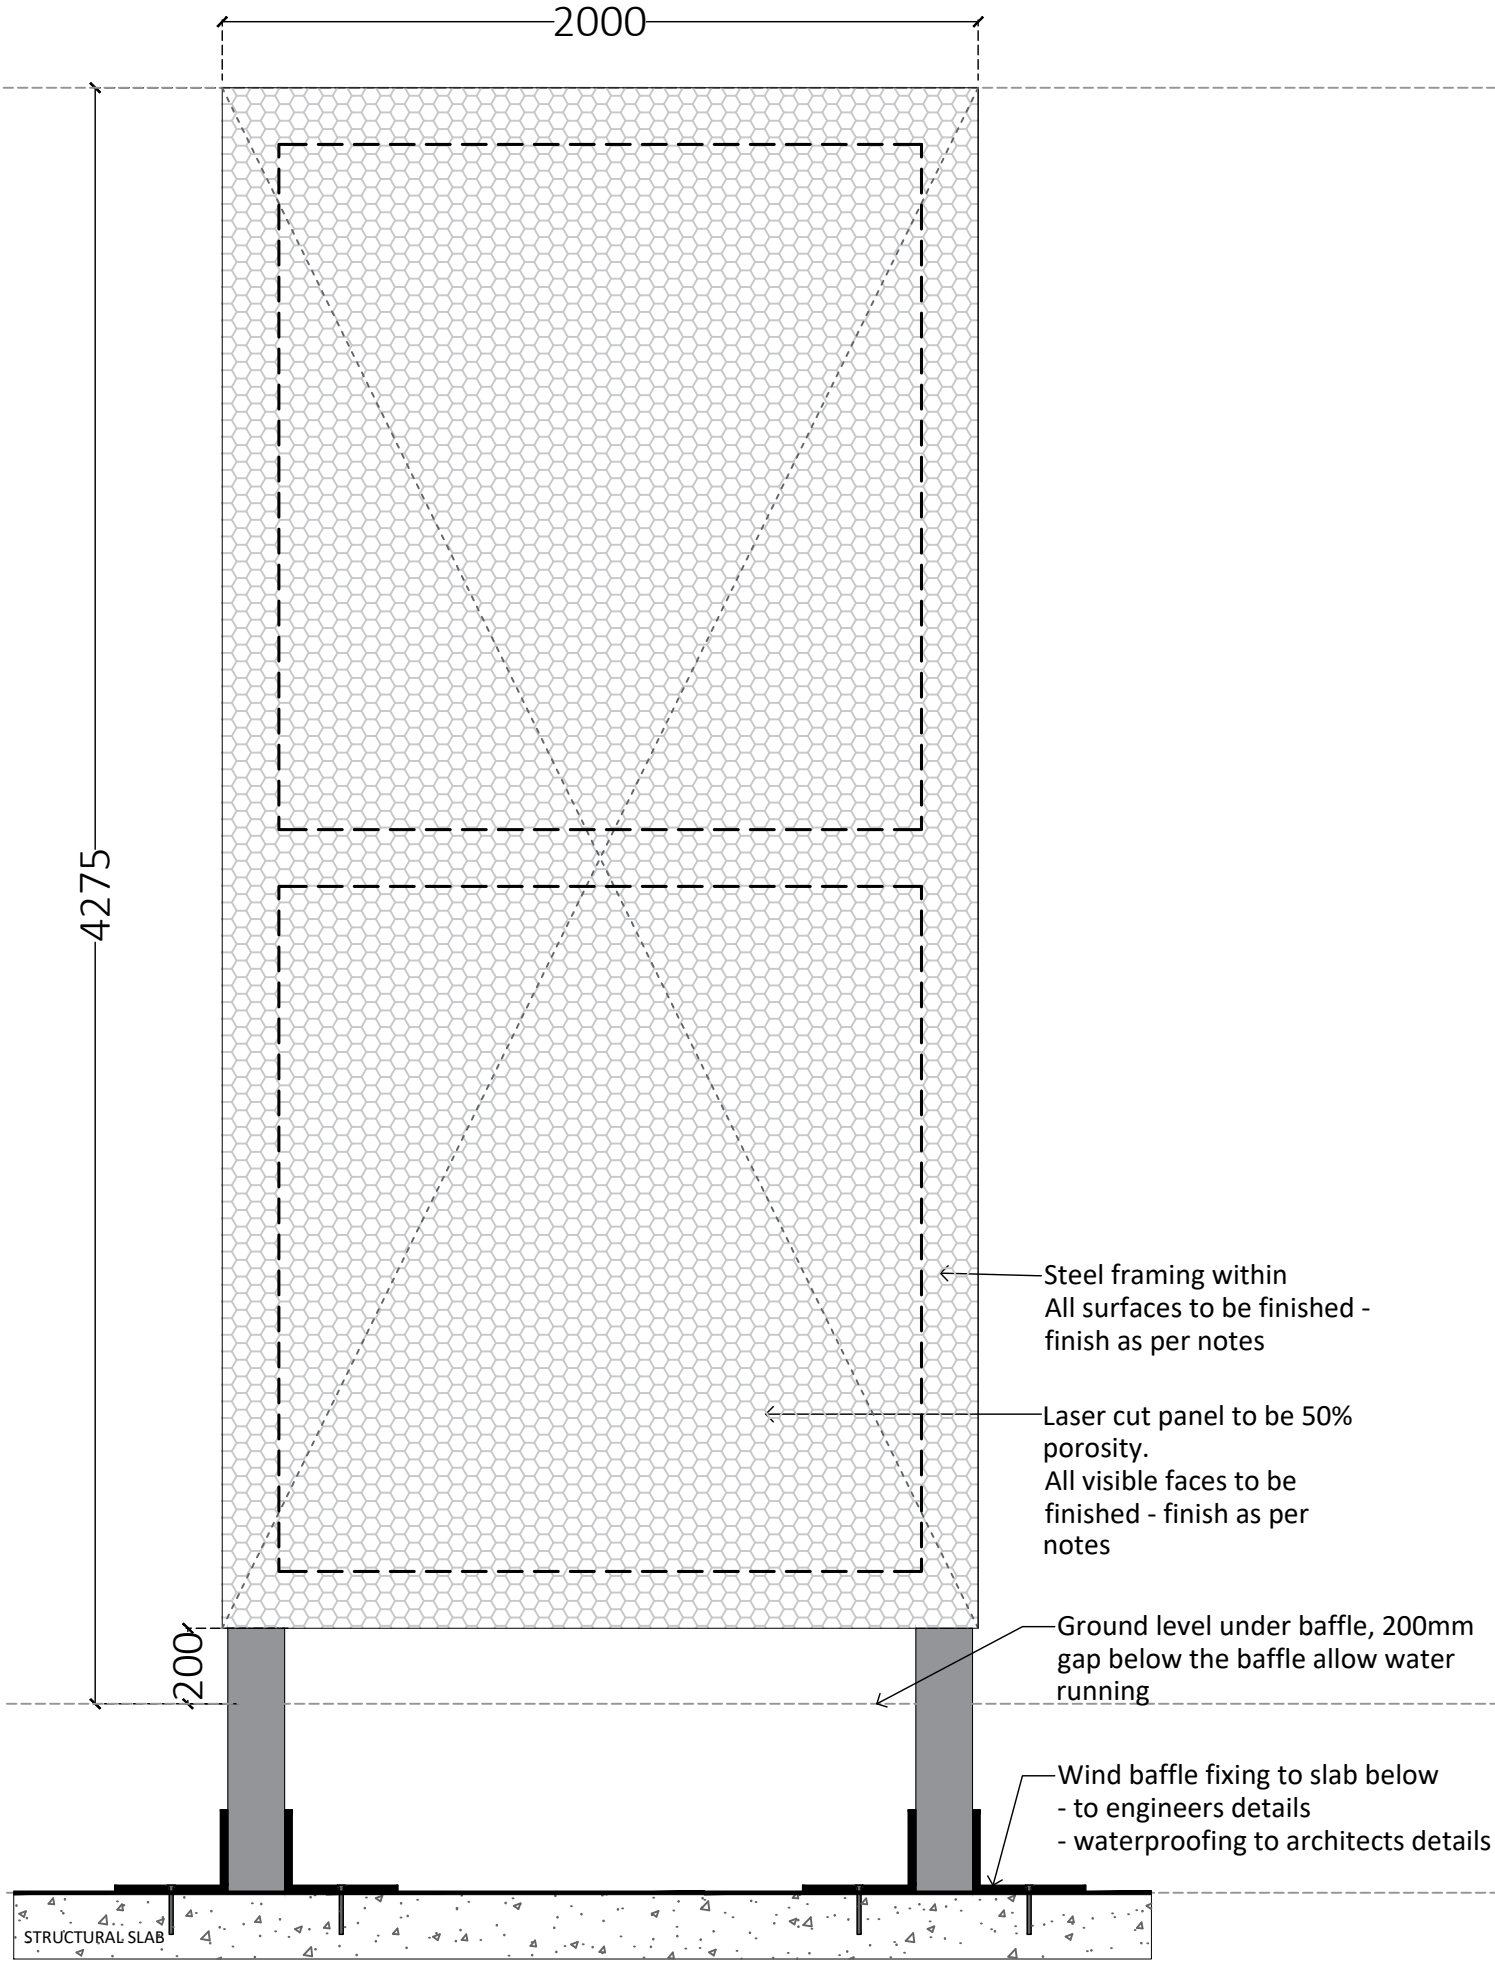

TYPE G1 : SECTIONAL ELEVATION - SIDE VIEW 1:20
4.275m baffle

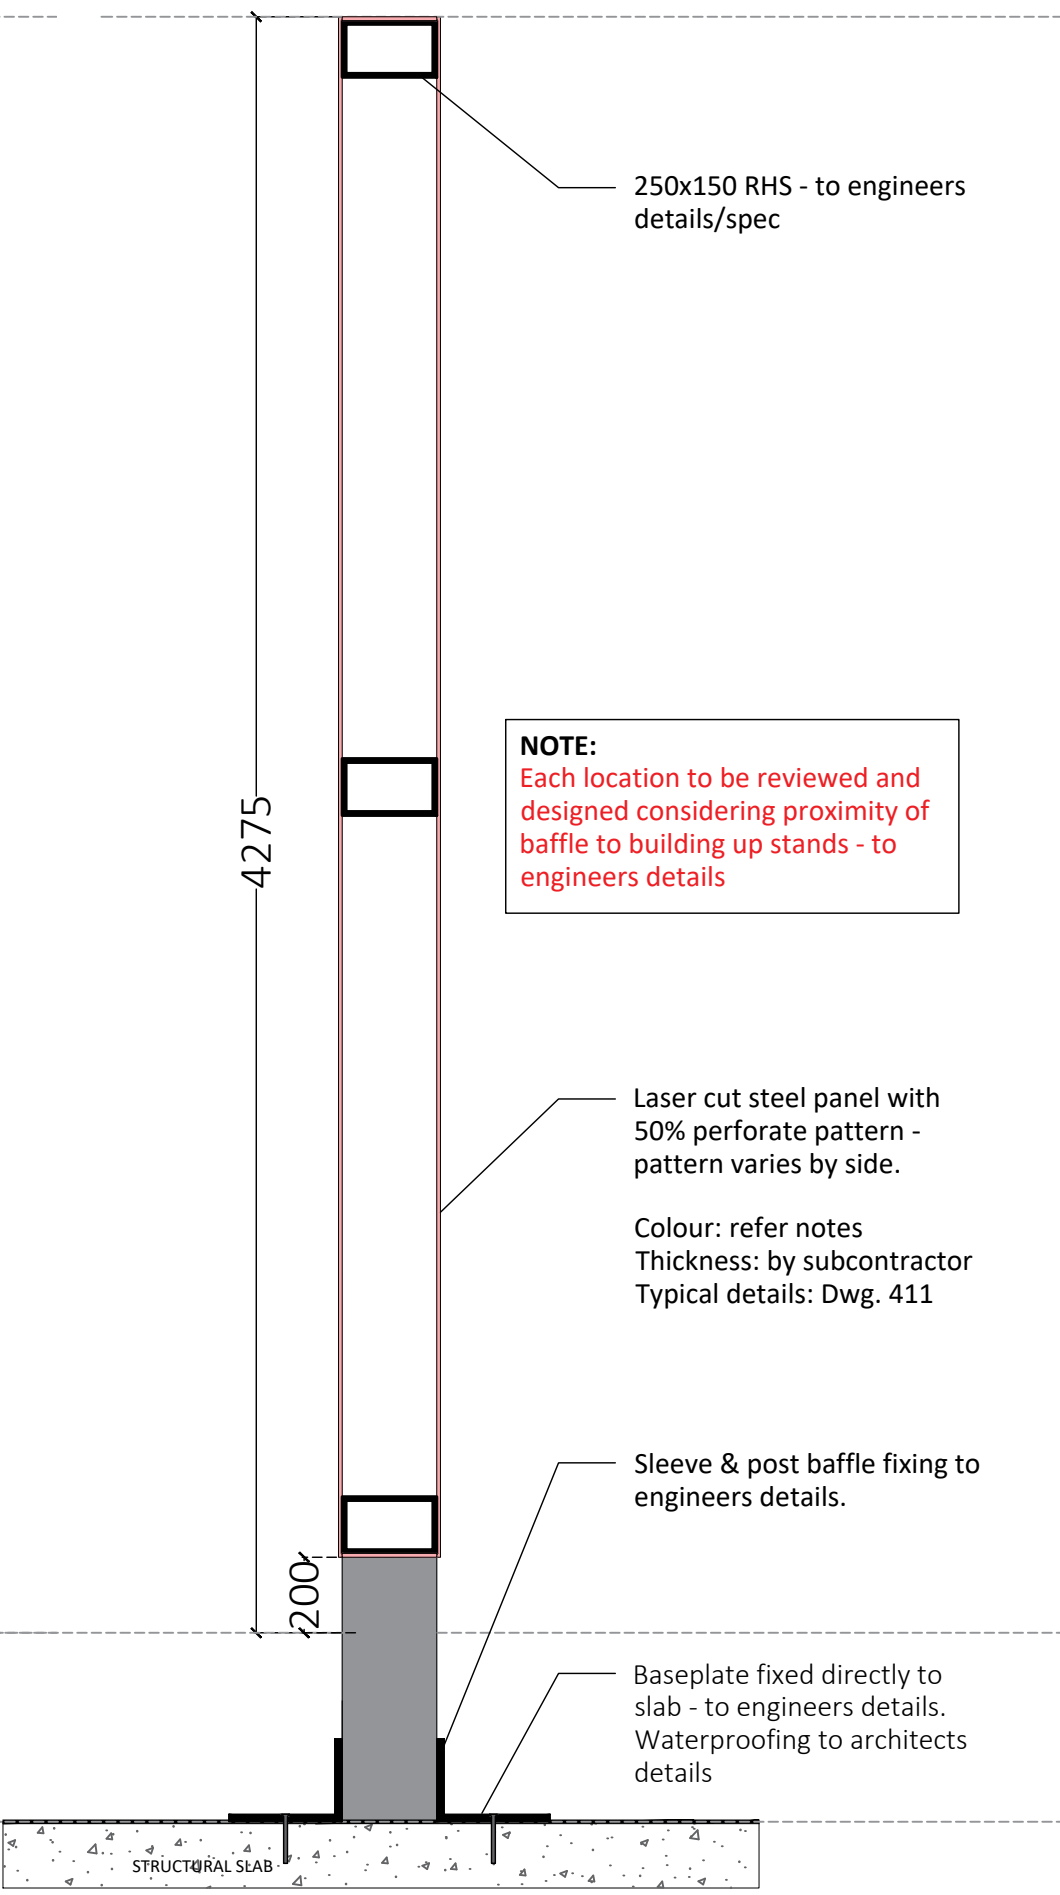

KEY PLANS

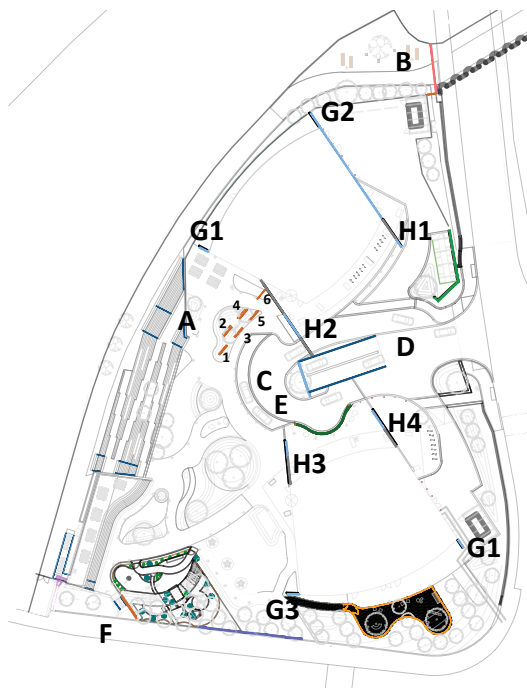

ISSUE NOTE:

Types A-E refer TPM details (drawings 410-414)

Types G-H refer TPM details (drawings 415-419)

Type G-H baffles in close proximity to building facade and RC upstands - baseplate fixing to be coordinated with adjacent structure.

See pattern design intent on TPM drawing 411. Pattern to be laser cut into sheet steel to achieve 50% porosity

All surfaces to be finished in PPC finish RAL 7016

For typical panel joint and end details refer TPM drawing 411


Integrated lighting proposed for within the baffles shown indicatively - refer Artin information for details and specification

Fabricator to ensure adequate drainage holes are provided to base of each enclosed panel


— Indicates extent of lighting within baffle - refer Artin details and TPM 411

— Indicates structural framing within baffle


TYPE G2 : PLAN 1:20
Base Plate

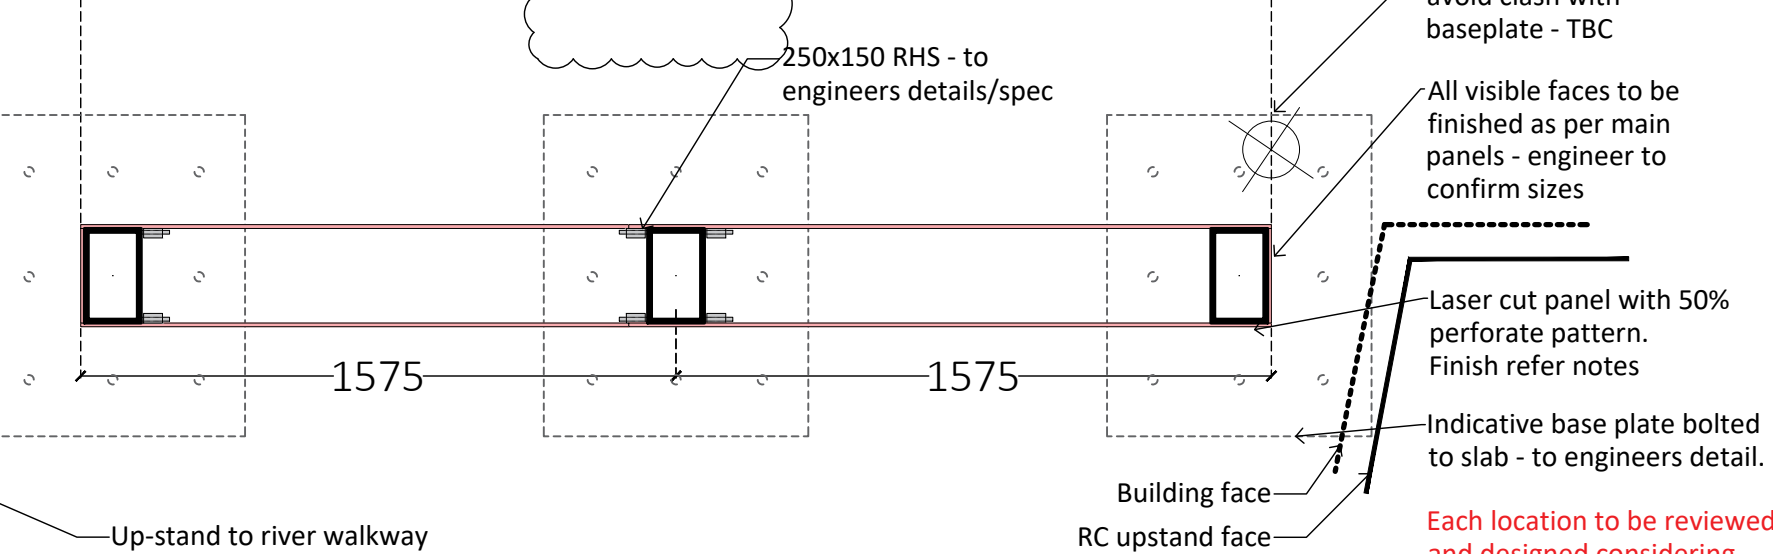

TYPE G2: SECTIONAL ELEVATION - FRONT VIEW 1:20
4.275m baffle

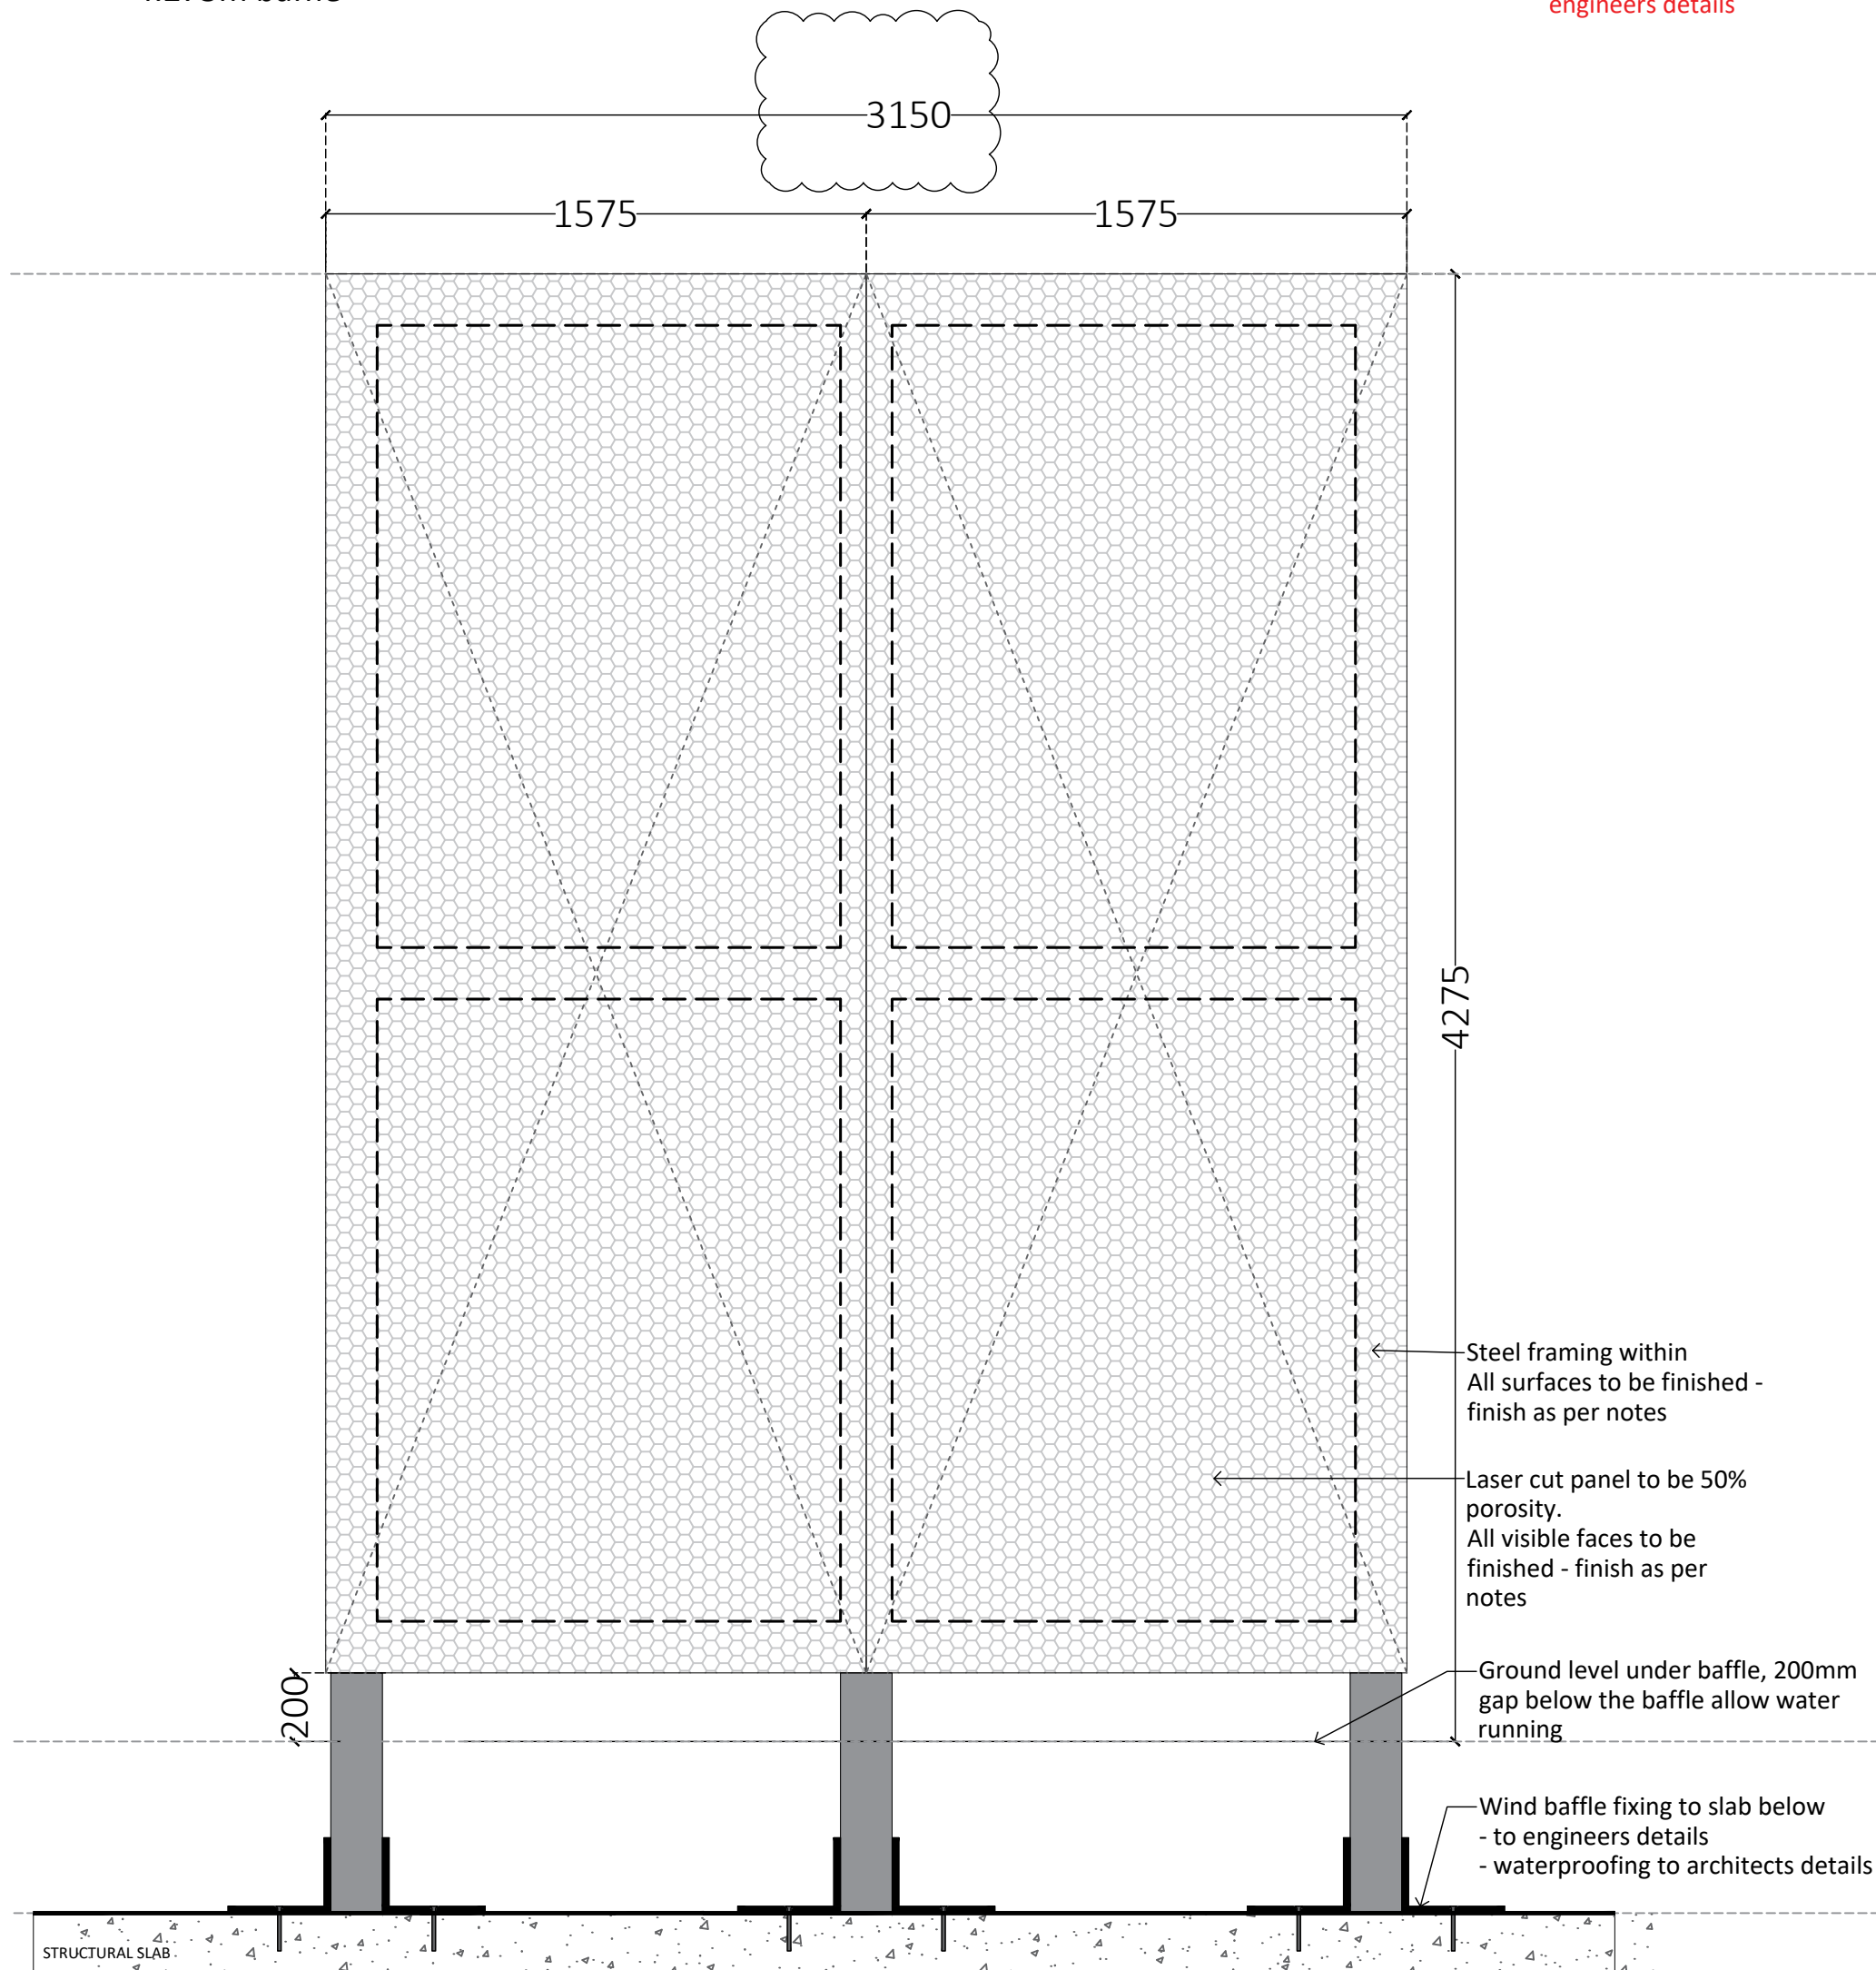

TYPE G2: SECTIONAL ELEVATION - SIDE VIEW 1:20
4.275m baffle

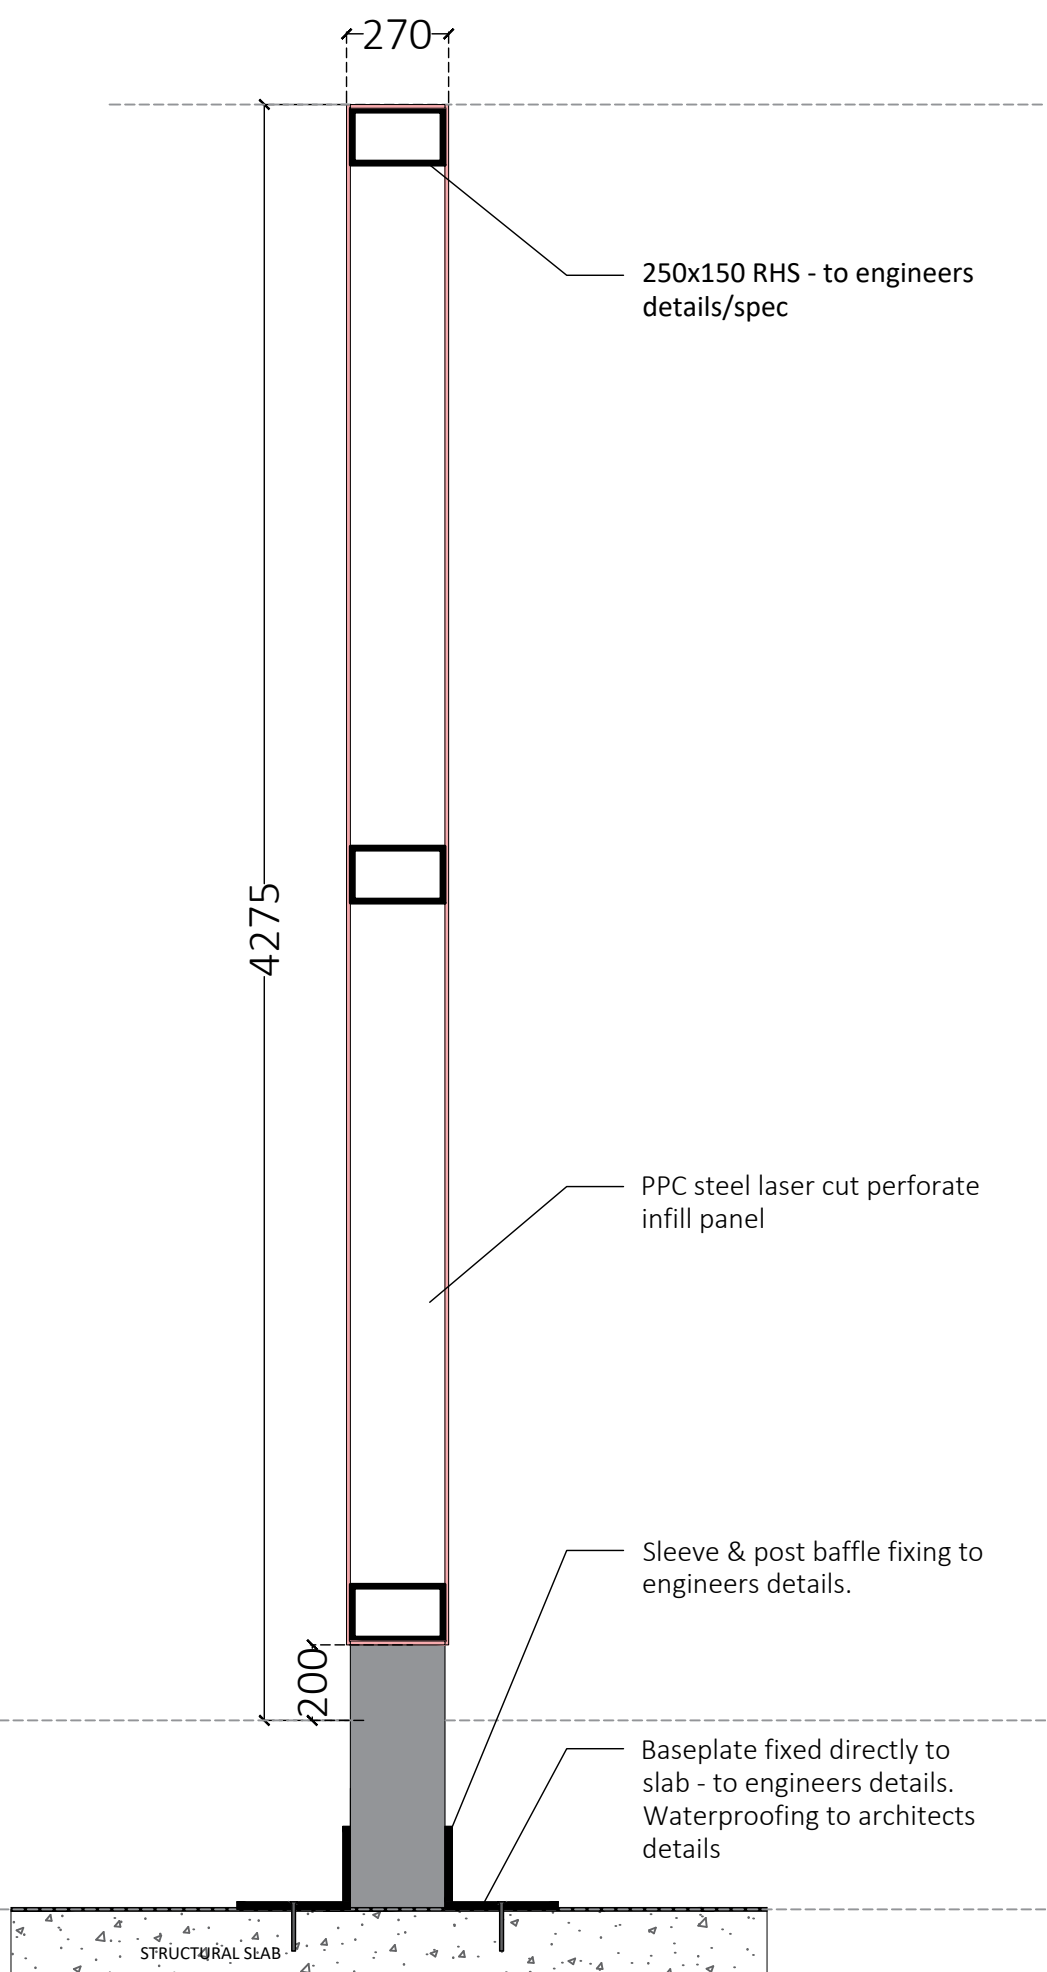

GENERAL NOTES

- This drawing is the copyright of TPM Landscape Ltd and cannot be reproduced in any form without the consent of the company.
- This drawing is to be read in conjunction with detail landscape drawings, details and specification.
- This drawing is to be read in conjunction with all relevant Architects', Engineer's, Specialists, Bills of Quantities and Specifications.
- The insertion of any firm or proprietary brand on this drawing is an indication of the class or quality required and does not exclude the use of alternative materials that are equal in performance, quality and appearance, provided that they have been approved in writing by the Landscape Architect.
- The Contractor is responsible for accurately ascertaining the position of underground services and responding to all relevant service easement requirements.
- All dimensions are in millimetres unless stated otherwise, for the purposes of construction this drawing must not be scaled and only written dimensions used. Written and scaled dimensions to be checked on site, any discrepancies reported prior to work commencing. IF IN DOUBT PLEASE ASK.
- All work and materials are to be in accordance with the relevant British Standards and Code of Practice.
- All Proprietary products are to be used strictly in accordance with the manufacturer's instructions and details.

REVISION NOTES

Rev	By	Description	Date
P3	SC	Incorporating DT comments	14/06/24
P2	SC	Incorporating DT comments	29/05/24
P1	JS	Initial Issue for Coordination	22/02/24

Client

Renaker Build LTD

Project

Trinity Island Site D

Description

Wind Baffle - TYPE G (Sheet 1 of 2)

Status

FOR COMMENT

Scale @ A1	Drawn	Checked	Date
1:20	JS	SC	14.06.24
Drawing number	Revision		
ZD-TPM-G710-DE-XX-4029 415	P3		

tpm landscape
chartered landscape architects

address: 4th Floor Studio 10 Little Lever St Manchester M1 1HR
tel: 0161 235 0600 fax 0601 email info@tpmlandscape.co.uk