



- Description:**
Boundary Type 8 - Handrails
- Material:**
- Stainless Steel
- Finish:**
- Brushed
- Size:**
- As stated
- 40mm Diameter tube
- Cover Plate:**
- 100mm Diameter plate
- Fixings / Supports**
- All fixings to be anti-vandal and hidden
- Fixings to fabricators detail and specification
- Surface fixing is not permitted
- Foundation and Sub-Base:**
- To engineers detail and specification
- Sample:**
- Material samples to be submitted to Landscape Architect for approval.


- Fabrication Drawings:**
- Complete fabrication drawings are to be submitted to the Landscape Architect for approval prior to manufacture.
 -

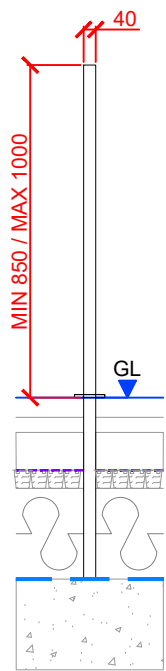


BT8 TYPICAL DETAIL 001
SECTION @ 1:25

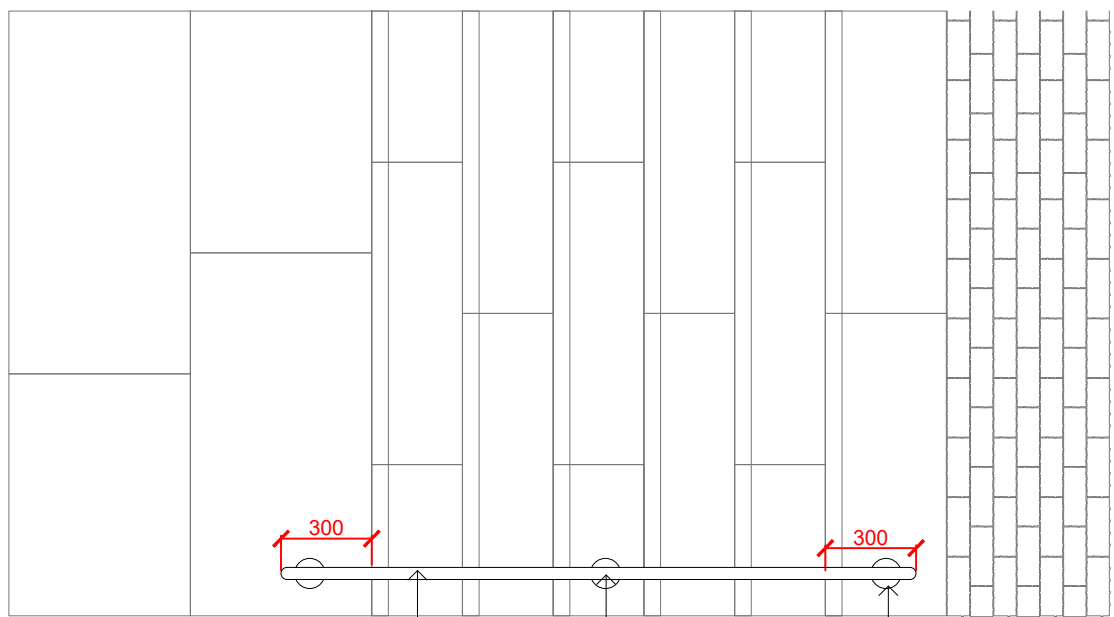

BT8 TYPICAL DETAIL 002
PLAN @ 1:25

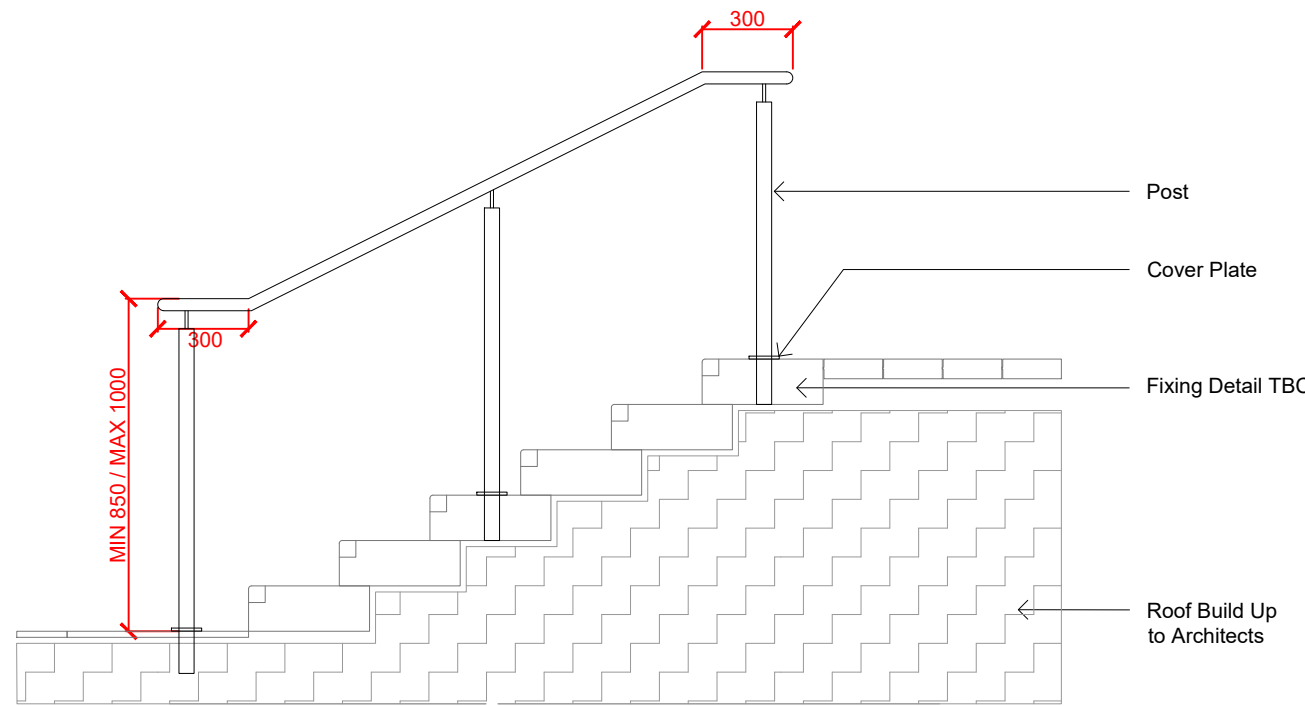

BT8 TYPICAL DETAIL 003
ELEVATION @ 1:25

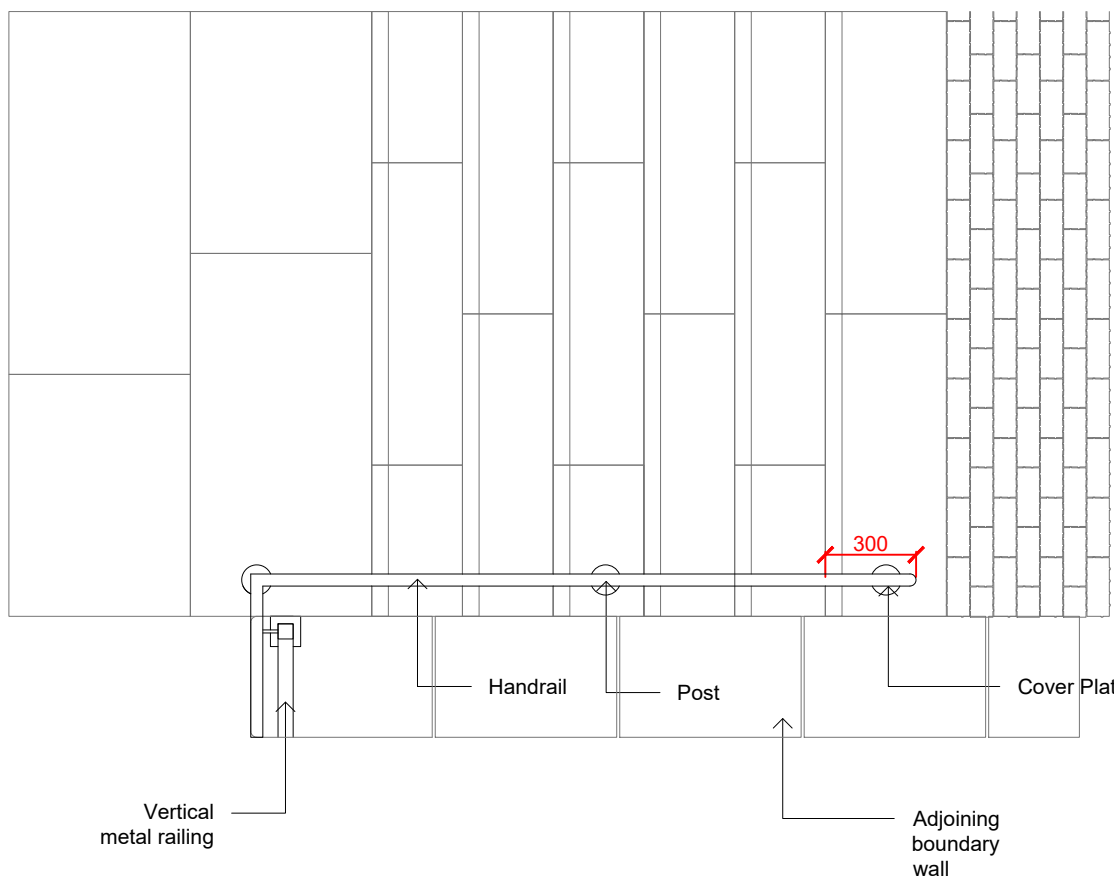

BT8 TYPICAL INTERSECTION WITH RAILING
DETAIL 004
PLAN @ 1:25

DESIGN INTENT ONLY

- NOTES
1. This drawing is to be read in conjunction with all other drawings and specifications.
 2. Do not scale off this drawing. Written dimensions to be taken only.
 3. Any discrepancies found between this drawing and other drawings and specifications in the construction documents must be referred to the Landscape Architect prior to work commencing.
 4. This drawing must not be copied in whole or in part without prior written consent of Optimised Environments Ltd.
 5. Survey information is based upon Topographical Survey.

DRAWING INFORMATION BASED UPON

CDM INFORMATION

KEY PLAN

04	Detail updated to reflect full restaurant elevation	CO	06.03.24
03	Detail updated	SB	28.03.24
02	Colour updated	CO	09.07.23
01	Stage 4 Update	CO	16.12.22

Issue	Revision	Initial	Date
-------	----------	---------	------



EDINBURGH 2nd Floor | Quartermile Two | 2 Lister Square | Edinburgh | EH3 9GL
T: 0131 221 5820 | info@optimisedenvironments.com

LONDON Unit 6 | 36-42 New Inn Yard | Shoreditch | London | EC2A 3EY
T: 0203 984 4022 | info@optimisedenvironments.com

MANCHESTER 86 Princess Street | Manchester | M1 6NG
T: 0161 696 7550 | info@optimisedenvironments.com

Optimised Environments Ltd. Registered in England (12158961)
Registered address: 2nd Floor, Quartermile Two, 2 Lister Square, Shoreditch, London, EC2A 3EY

Client
Downing Living (Manchester) Limited

Project
PLOT 11 FIRST STREET SOUTH
Manchester

Drawing Title
**Boundary Type 8 (BT8)
Handrail**
Page 1 of 1

Scale Bar
0.1m 0.2m 0.3m 0.4m 0.5m
North

Scale: 1:10@A1 Date: 23.09.22

By: SB Status: TENDER

Checked: CO Approved: AW

Drawing Number
M90183_40007 Rev
04

Computer File: R:\Projects\2019\M90183_First\CAD\AUTOCAD\SHEETS\DETAILS

BT8
sheet
40007

Boundary Type 8: Handrail

Scale: 1 : 25