




REVISION HISTORY			
REV	DESCRIPTION	DATE	APPROVED

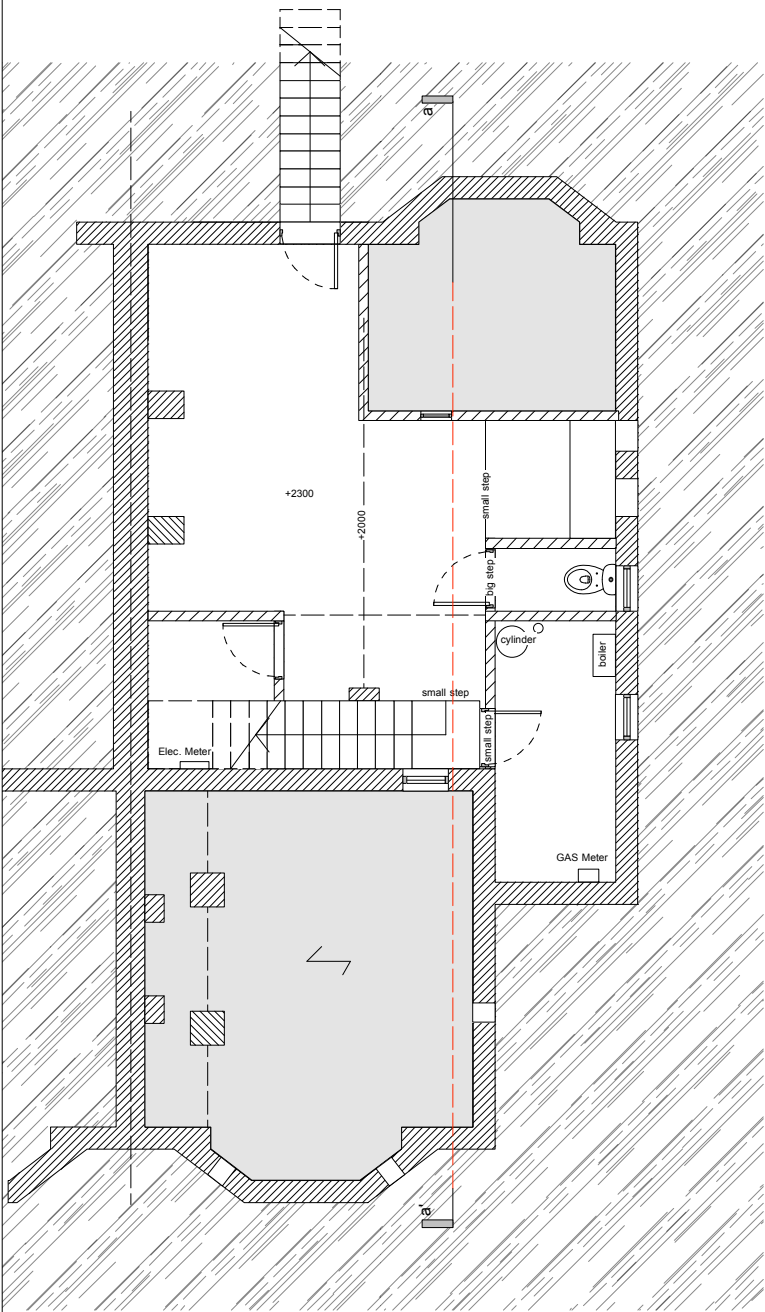

BASEMENT PLAN

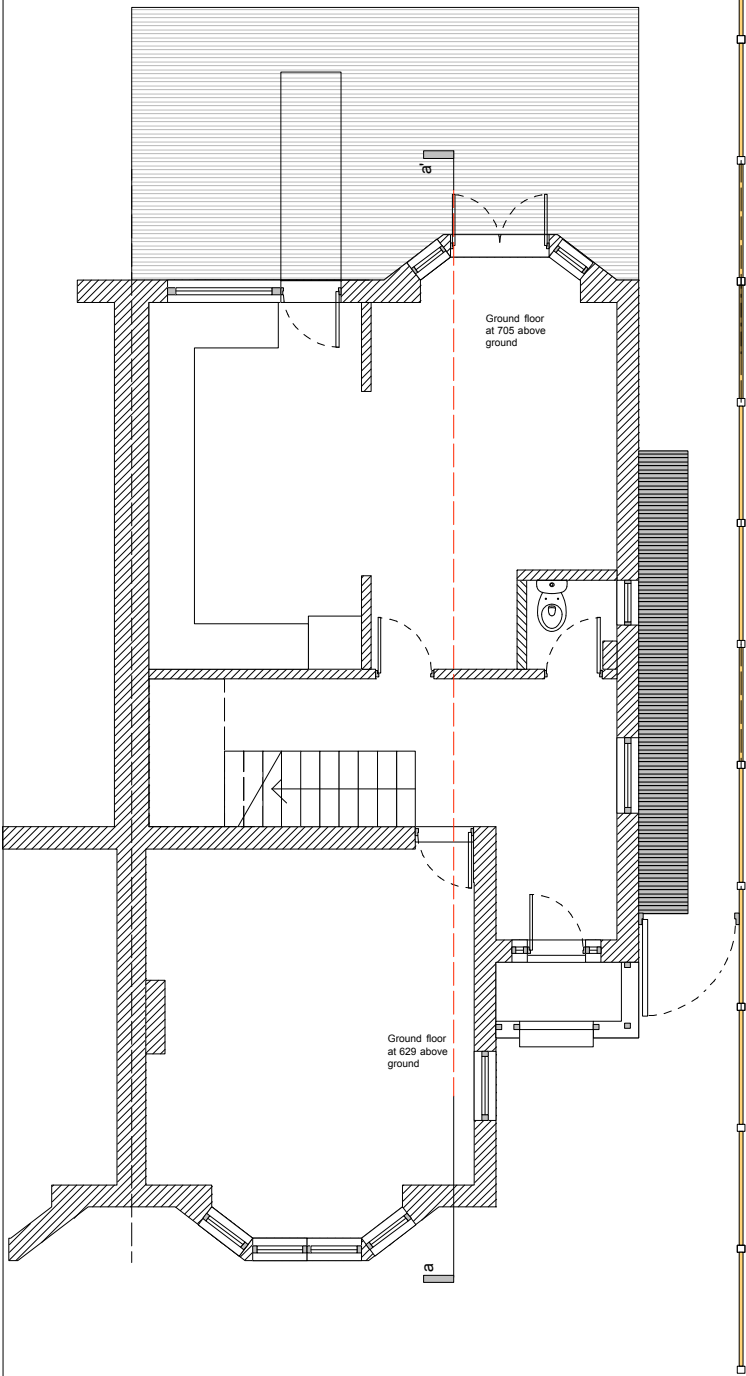

GROUND FLOOR PLAN

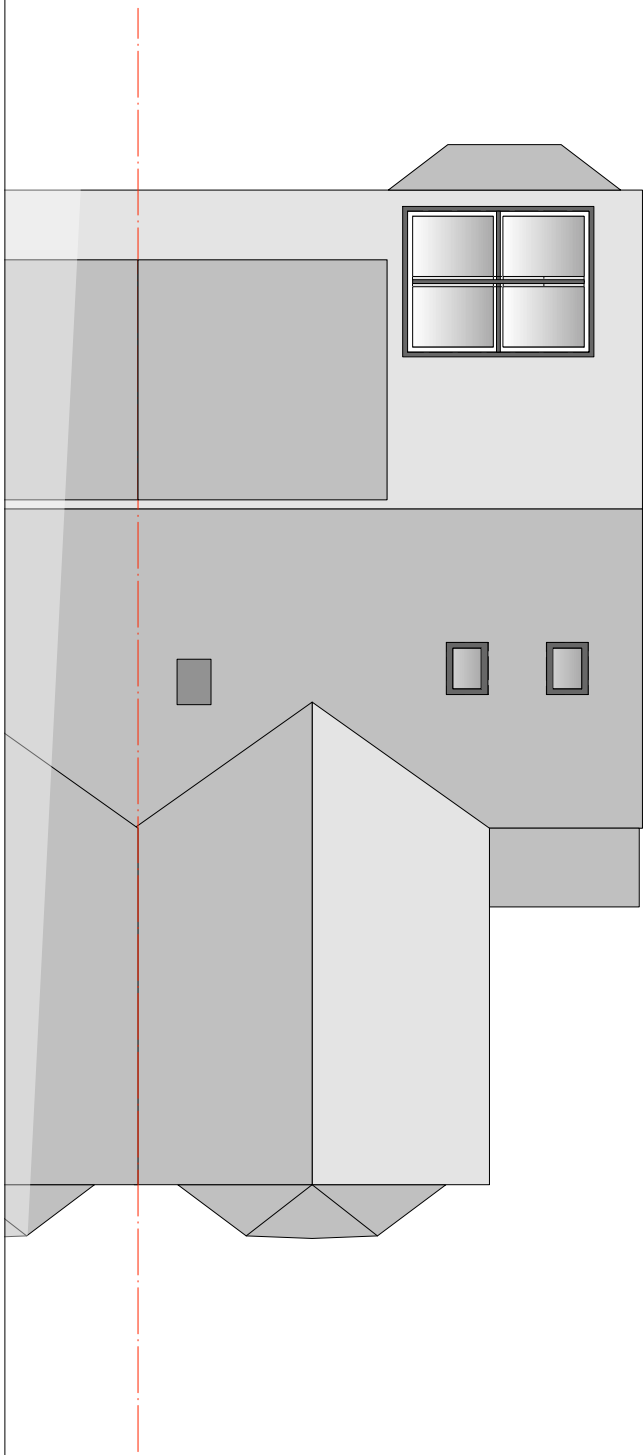

ROOF PLAN

