
DO NOT SCALE THIS DRAWING. IF IN DOUBT ASK

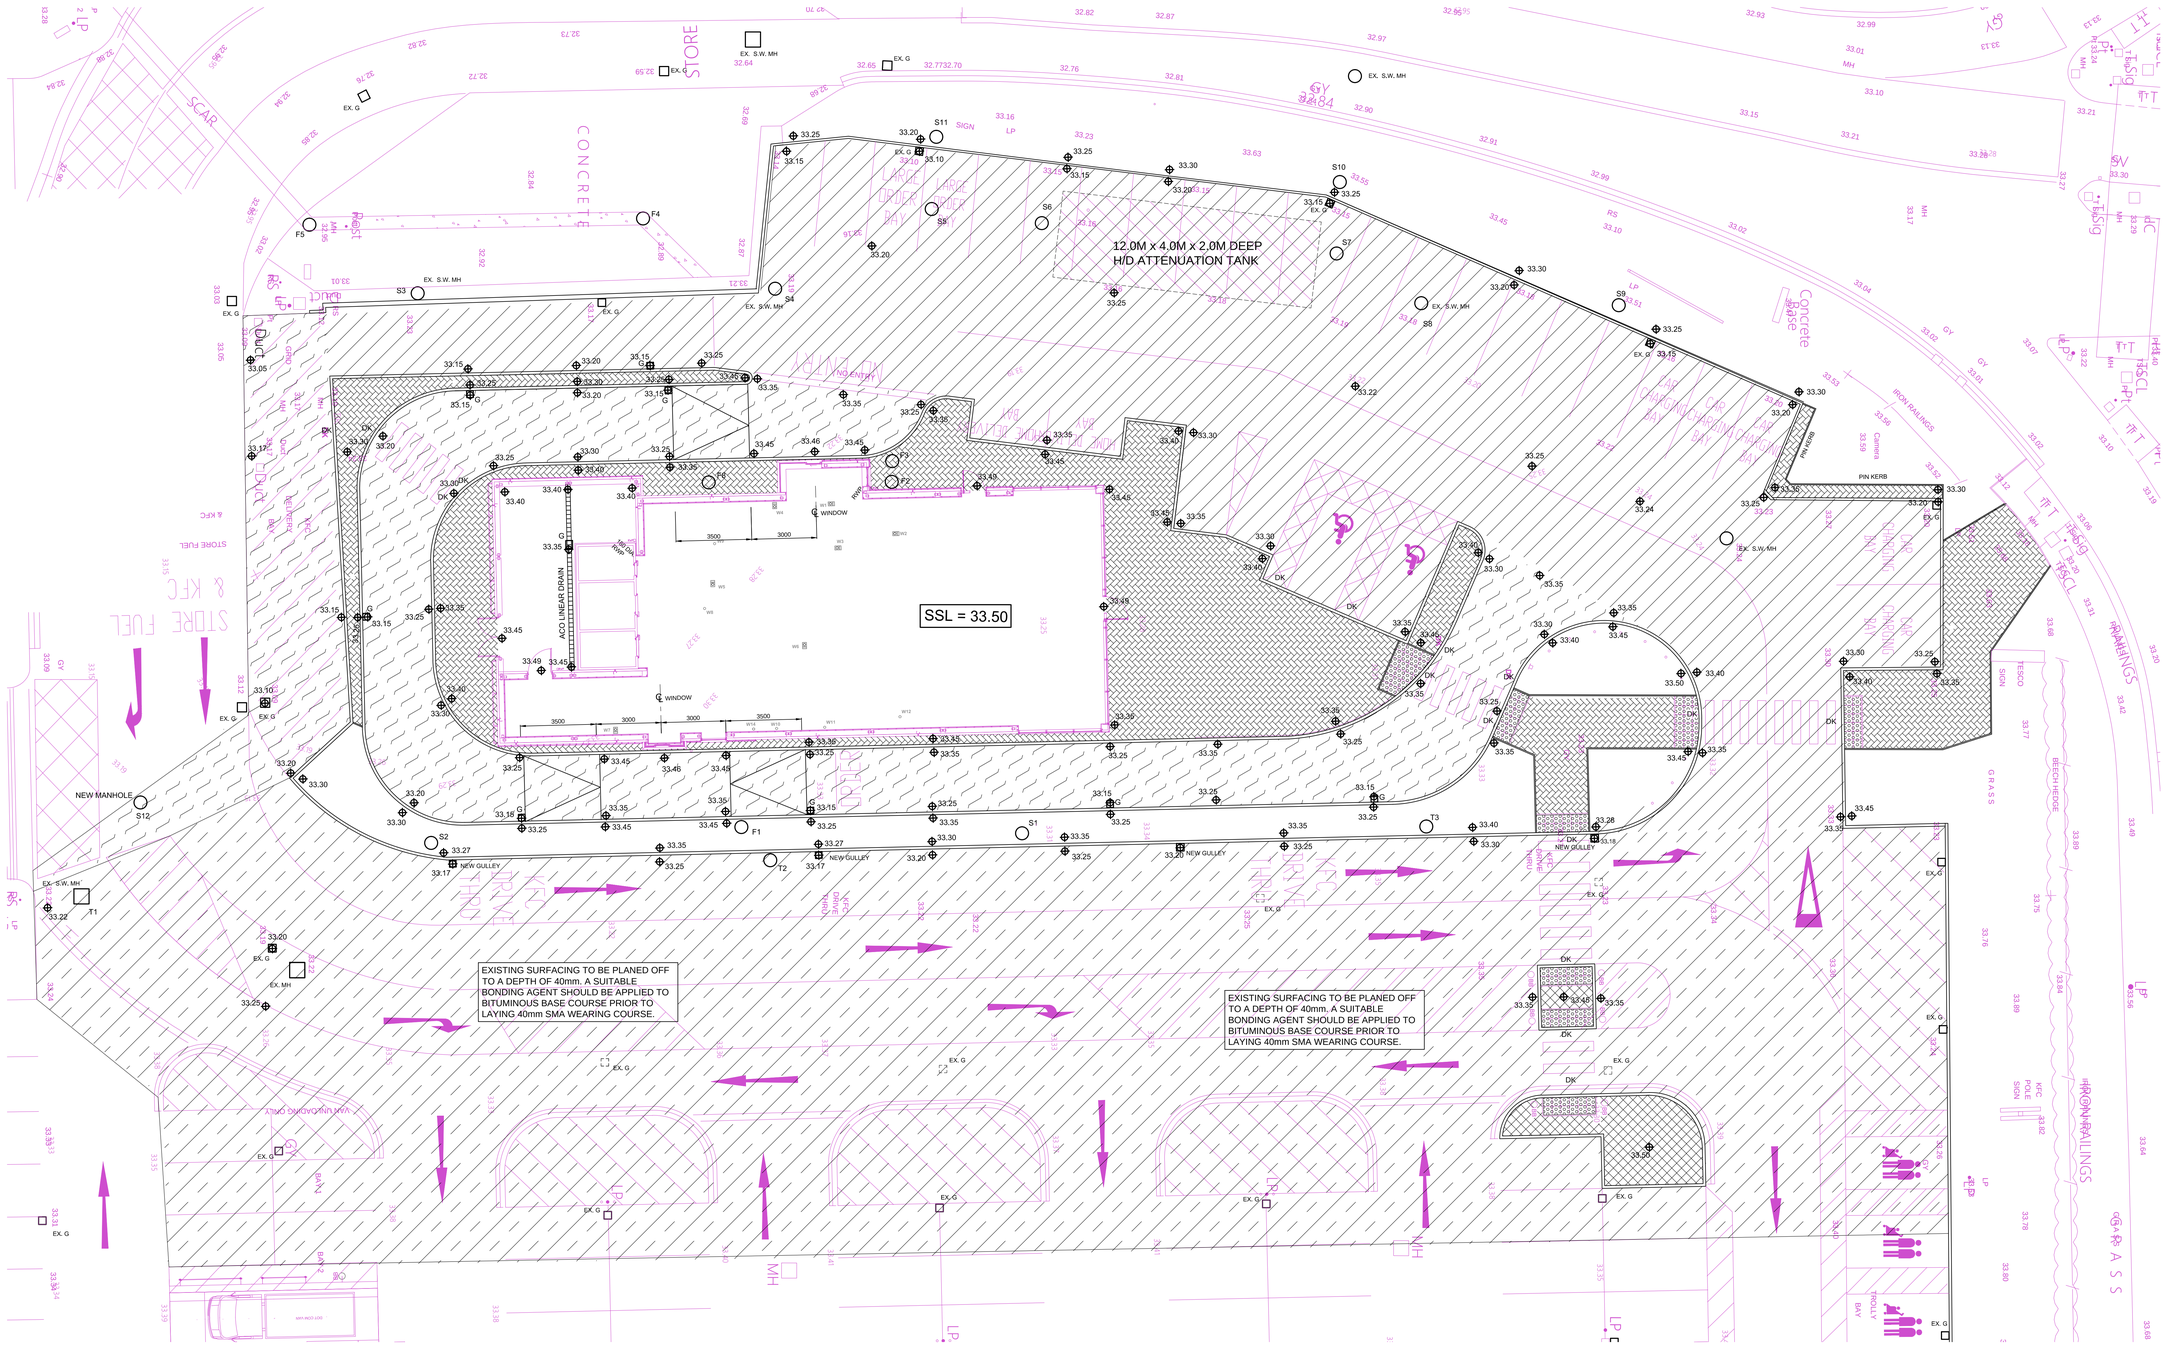

SITE LAYOUT PLAN (1:100)

NOTES

AO

LEGEND

- 33.25 — DENOTES PROPOSED LEVEL
- 33.25 — DENOTES EXISTING LEVEL
- D/K — DENOTES DROP KERB WITH TACTILE PAVING
- EX. G — ROAD GULLY
- DENOTES BITUMINOUS FINISH LIGHT DUTY
- DENOTES BITUMINOUS FINISH HEAVY DUTY
- DENOTES PAVED AREA
- DENOTES BITUMINOUS FINISH TO PEDESTRIAN AREAS
- DENOTES EXISTING SURFACING TO BE PLANED OFF TO A DEPTH OF 40mm. A SUITABLE BONDING AGENT SHOULD BE APPLIED TO BITUMINOUS BASE COURSE PRIOR TO LAYING 40mm SMA WEARING COURSE.

Rev.	Description	By	Date
E	SITE LAYOUT REVISED TO LATEST ARCHITECTS DETAILS	NC	MAY 24
D	SIZE & LOCATION OF ATTENUATION TANK REVISED LOCATION OF MANHOLES MOVED TO SUIT.	NC	APR 24
C	SIZE OF ATTENUATION TANK & LOCATION OF MANHOLES S6 & S7 REVISED.	NC	NOV 22
B	MH F1 MOVED TO AVOID CANOPY FOUNDATION	NC	FEB 22
A	MINOR MODIFICATIONS TO LAYOUT & FINISHES.	NC	FEB 22

Client: CHICKEN CABINS LTD.

Site address: KFC DRIVE THROUGH
SECTION OF TESCO CAR PARK
ALTRINCHAM ROAD, BAGULEY.
MANCHESTER, M23 9TJ.

Stevenson Calam Associates
CONSULTING ENGINEERS
ORNHAMS HALL, BOROUGHBRIDGE,
NORTH YORKSHIRE, YO51 9JH.
Telephone (01423) 530999
Facsimile (01423) 520028
Email: stevenson.calam@btconnect.com

Title: EXTERNAL WORKS
(SHEET 1 OF 2)

Project Manager/ Checked	Drawn By	Scale	Date
GS	NC	AS SHOWN	FEB. 2022

Drawing Number: 1747-4/3 — Rev. E