


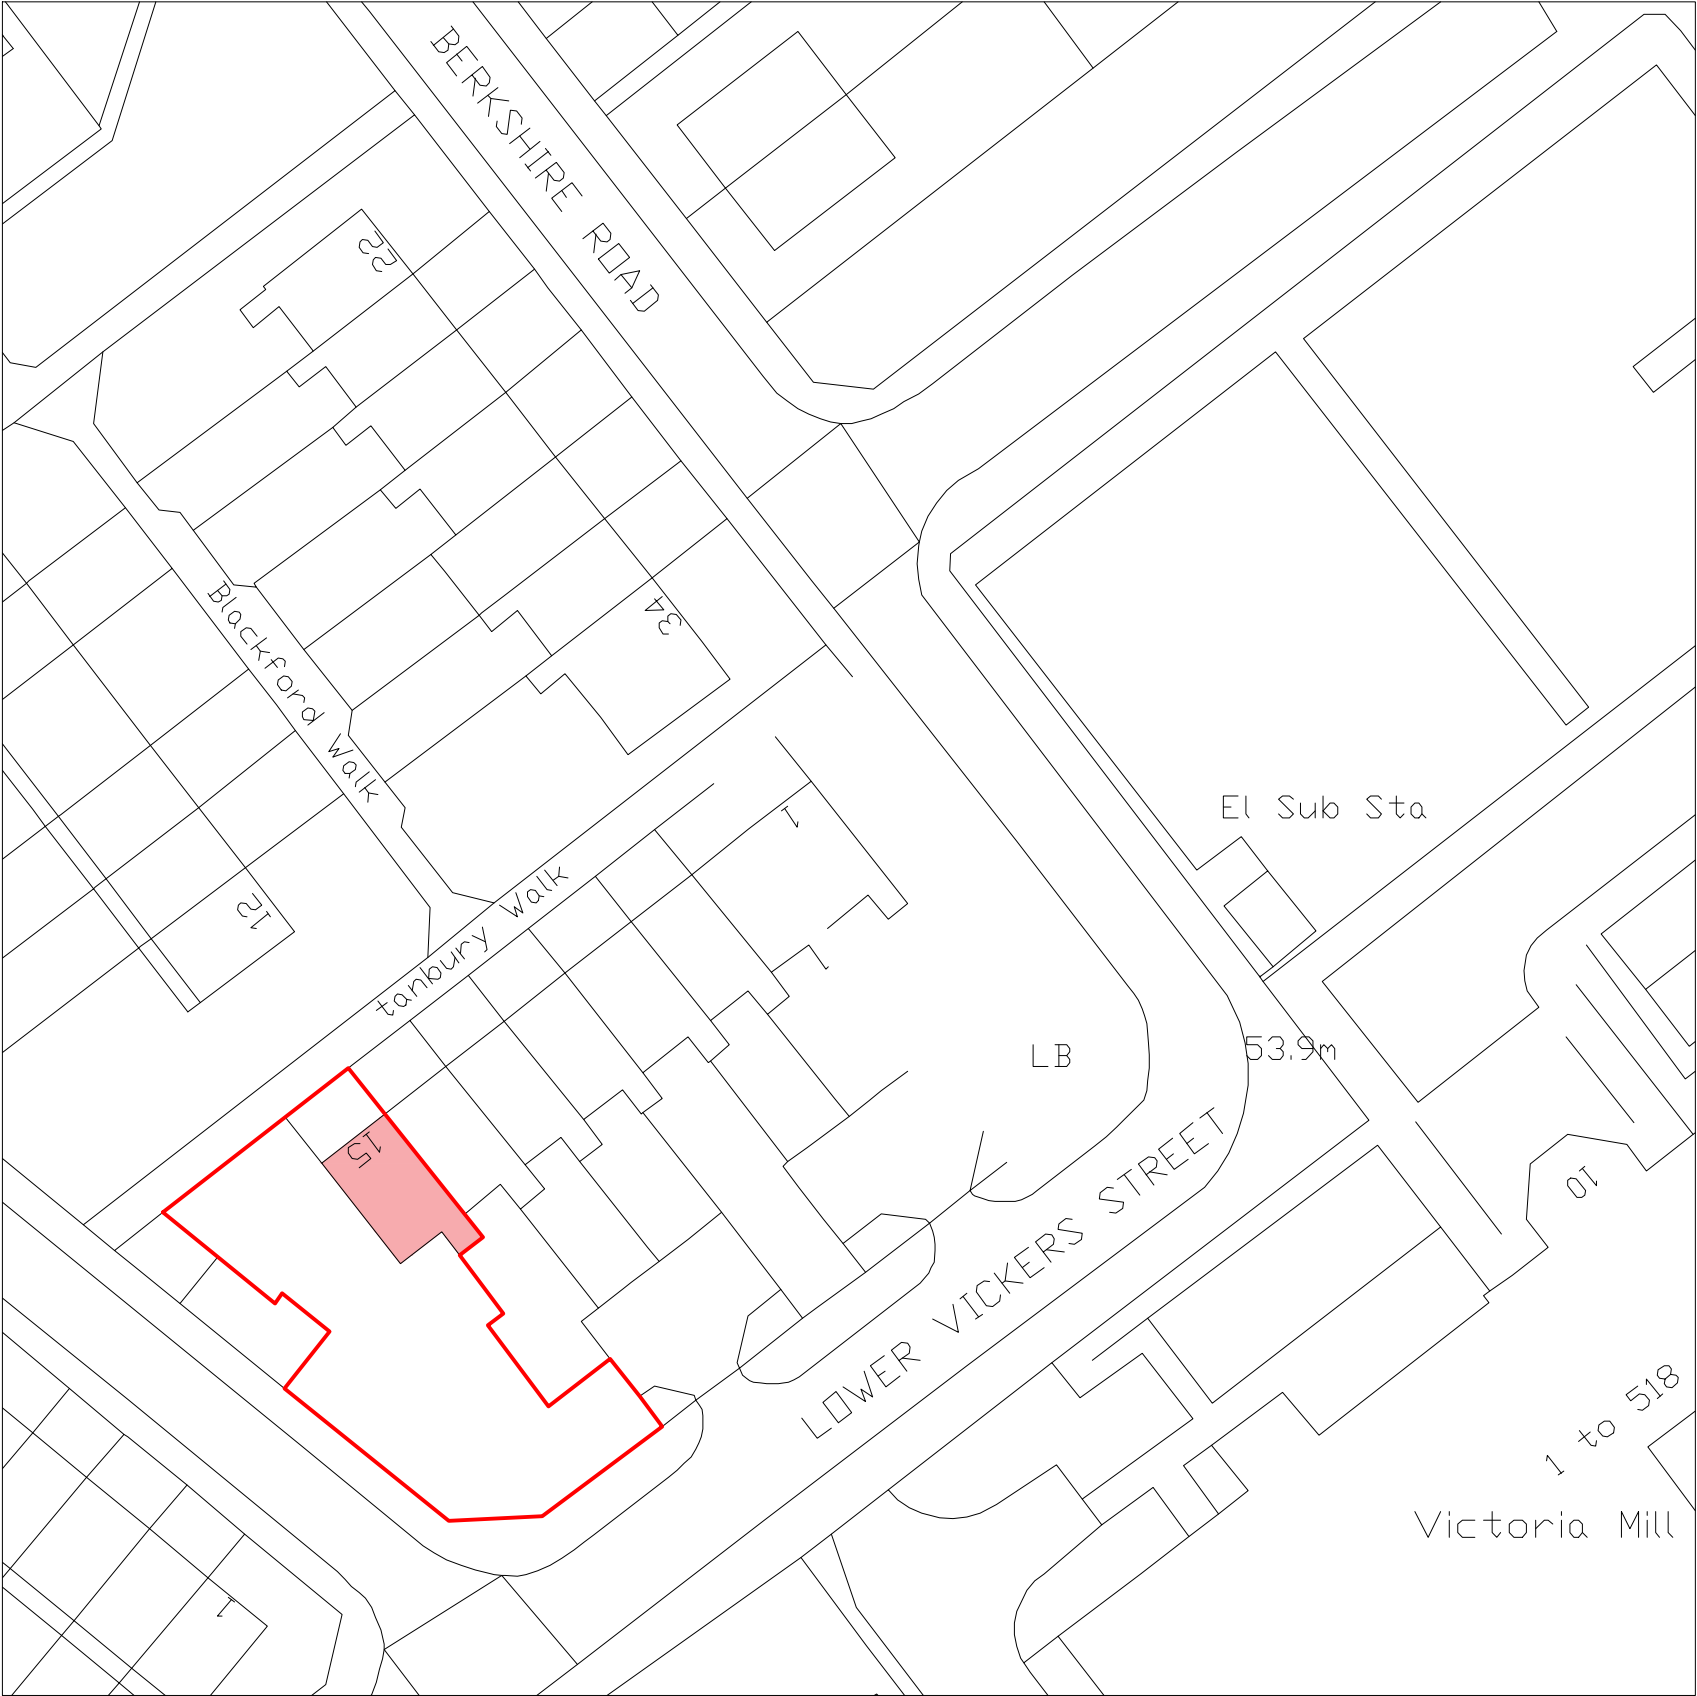

Existing Site Plan

General Notes

No.	Revision/Issue	Date

Firm Name and Address

 Mason and Marlowe

Mason and Marlowe Ltd.
Project Managers and Quantity Surveyors

5 Picadilly Place
Manchester, M1 3BR

Project Name and Address

15 Stanbury Walk Manchester
M40 7LY

Project 15 Stanbury Walk	Sheet
Date 06/06/2024	A3
Scale 1/500	