



MANCHESTER FORT

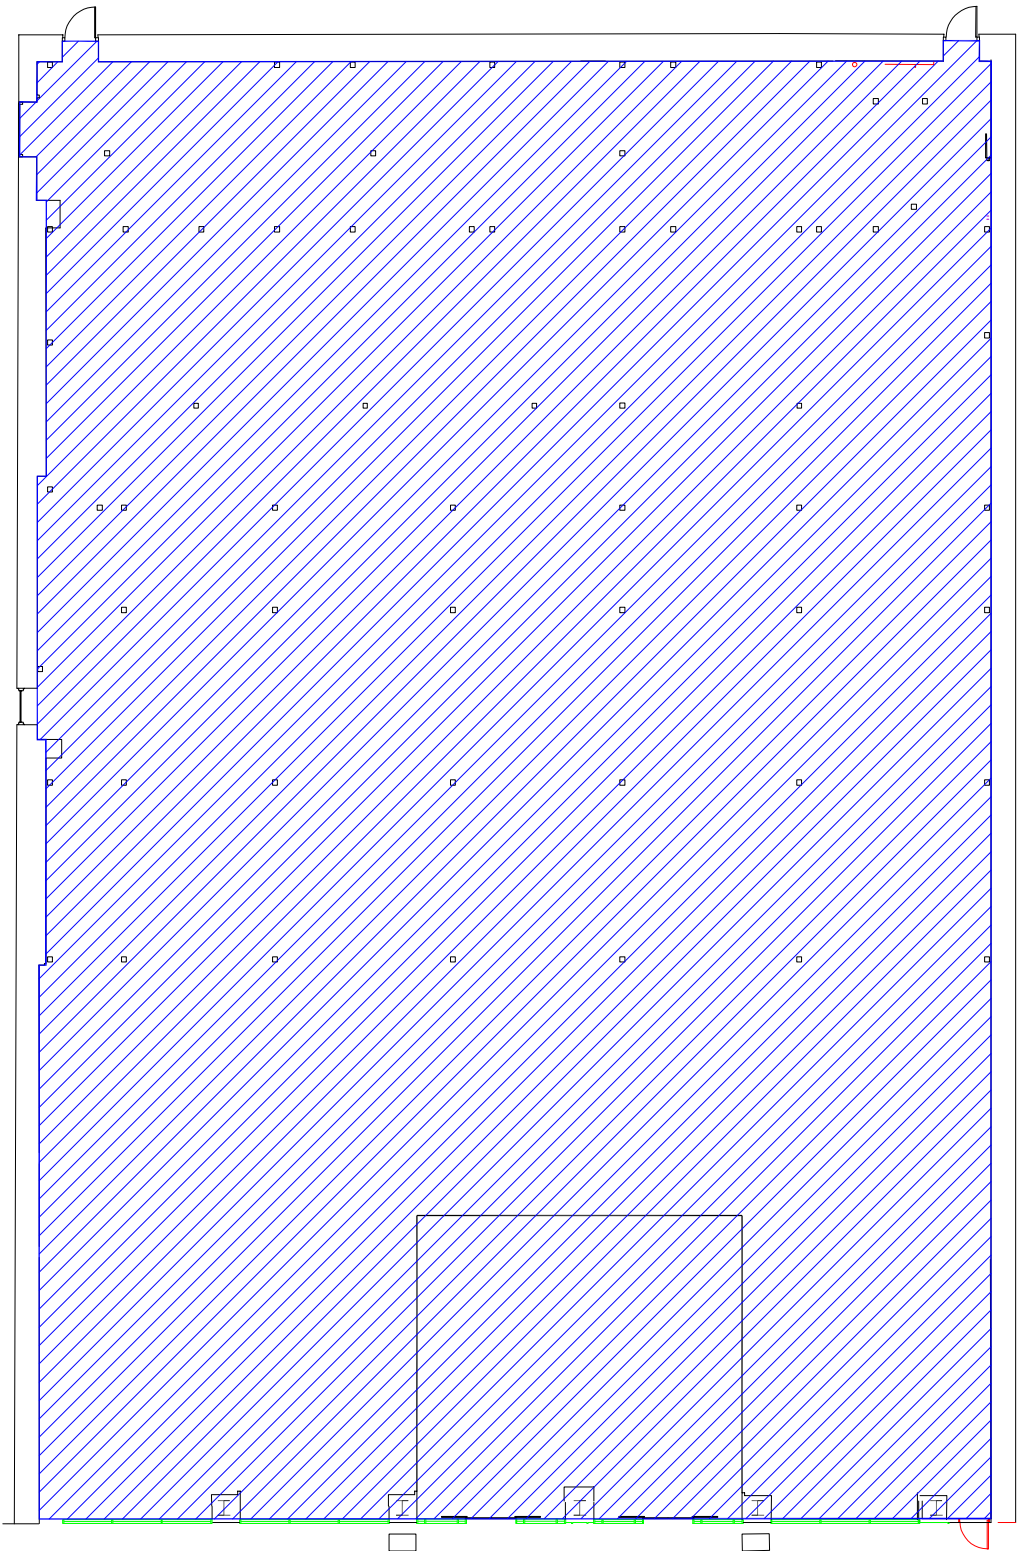

Ground Floor

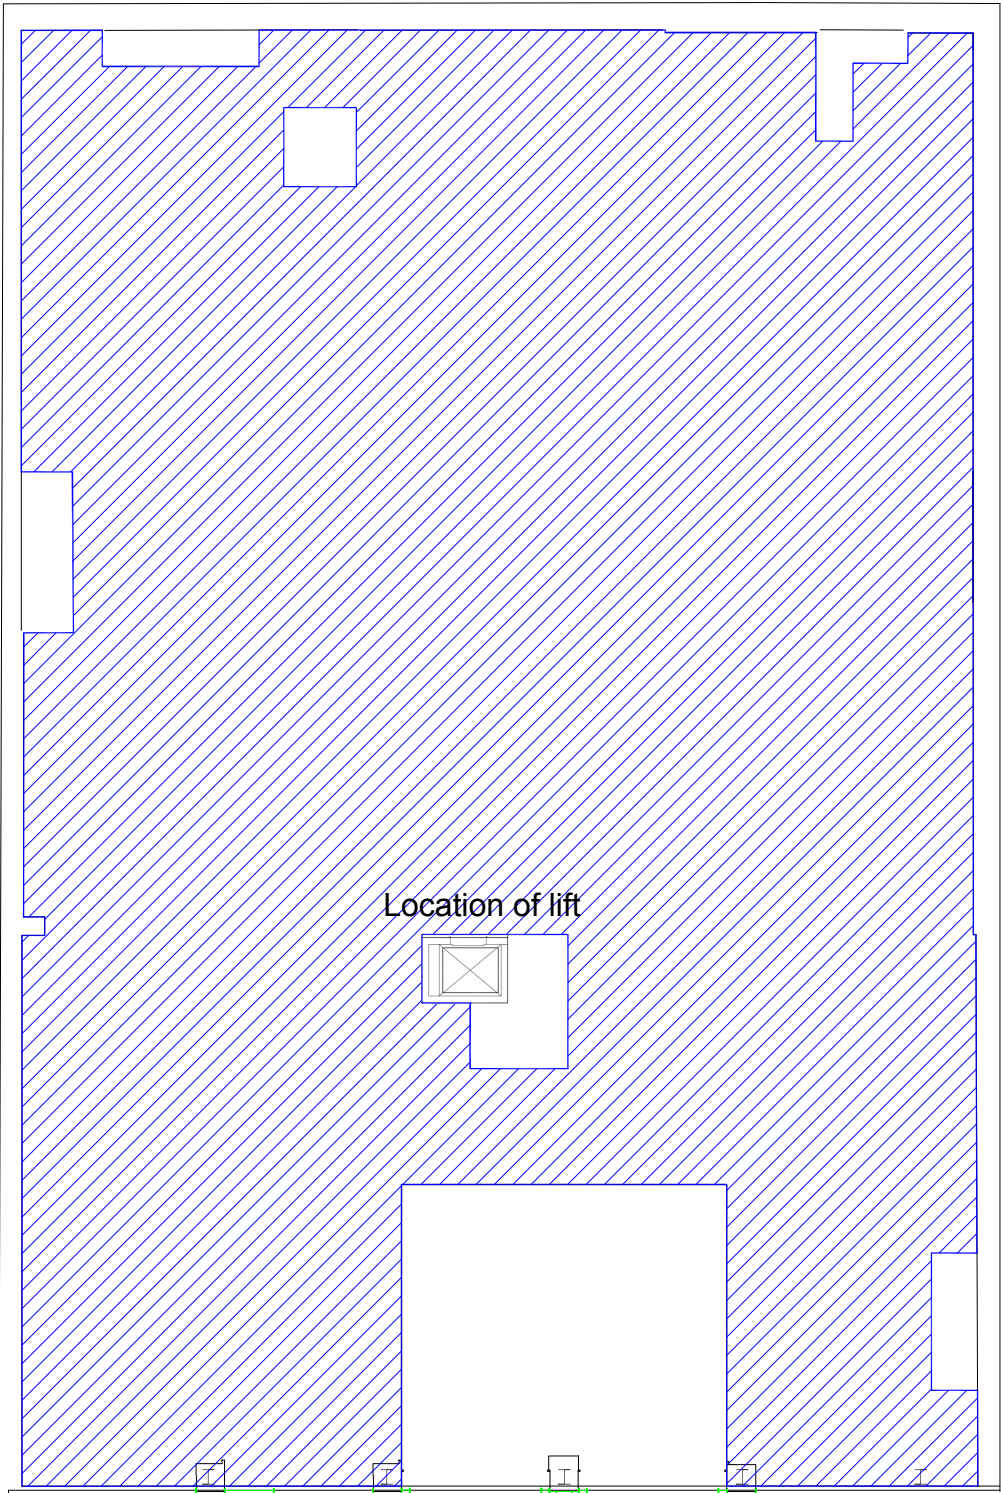

First Floor

PROPOSED LAYOUT

GROUND FLOOR GROSS AREAS	1,672 m2	20,150 sqft
FIRST FLOOR GROSS AREAS	1,674 m2	18,019 sqft
TOTAL GROSS AREAS	3,346 m2	38,169 sqft
PROJECT: MANCHESTER FORT		
TITLE: PROPOSED LAYOUT / AREAS		
JOB NO: MAN 001	DRAWING NO: 001	REVISION: -
23/01/24	SCALE: 1 : 100 at A0	DRAWN: AL