

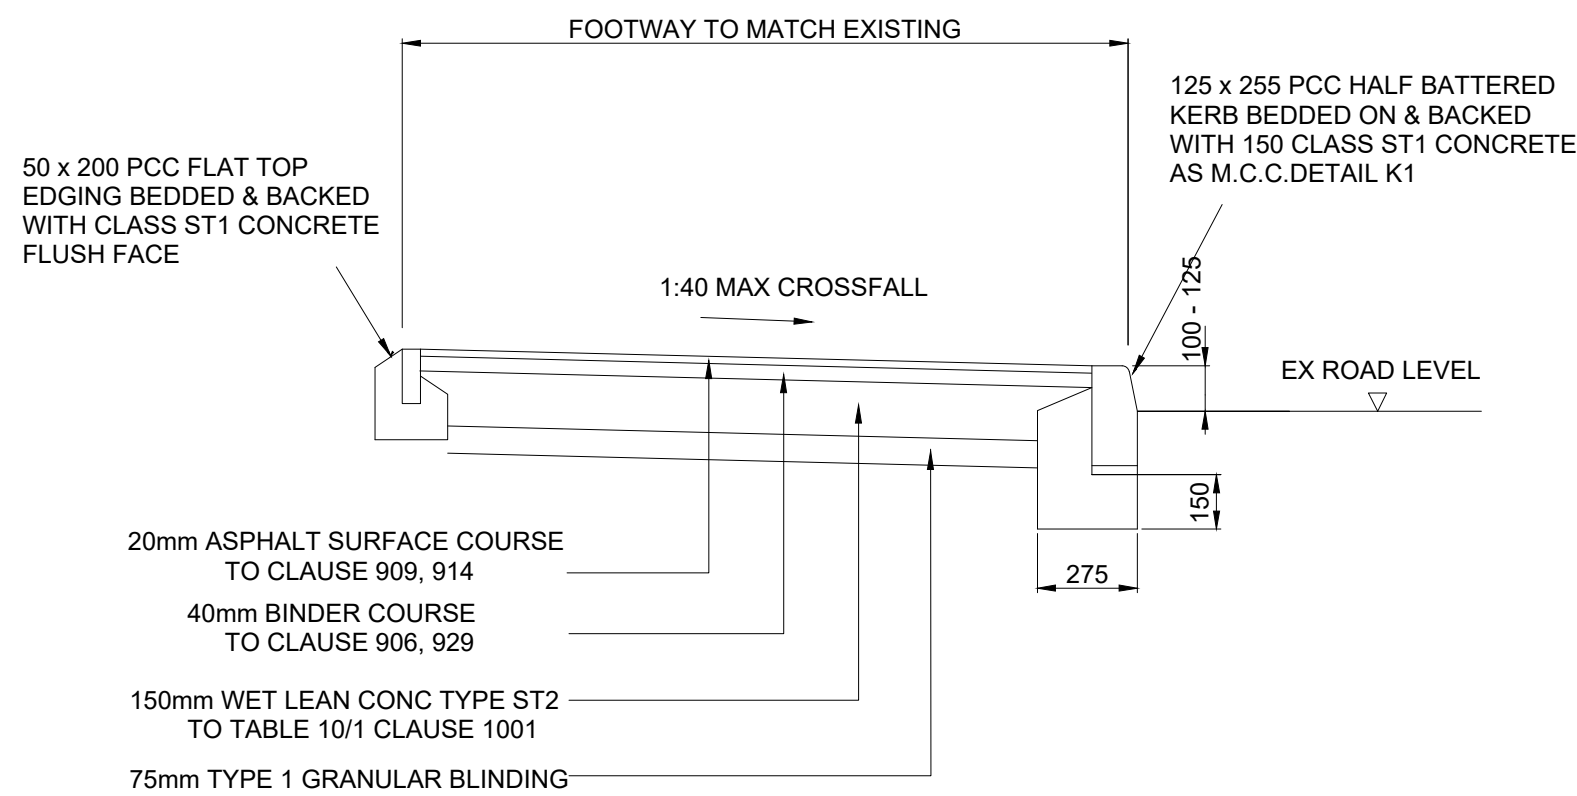


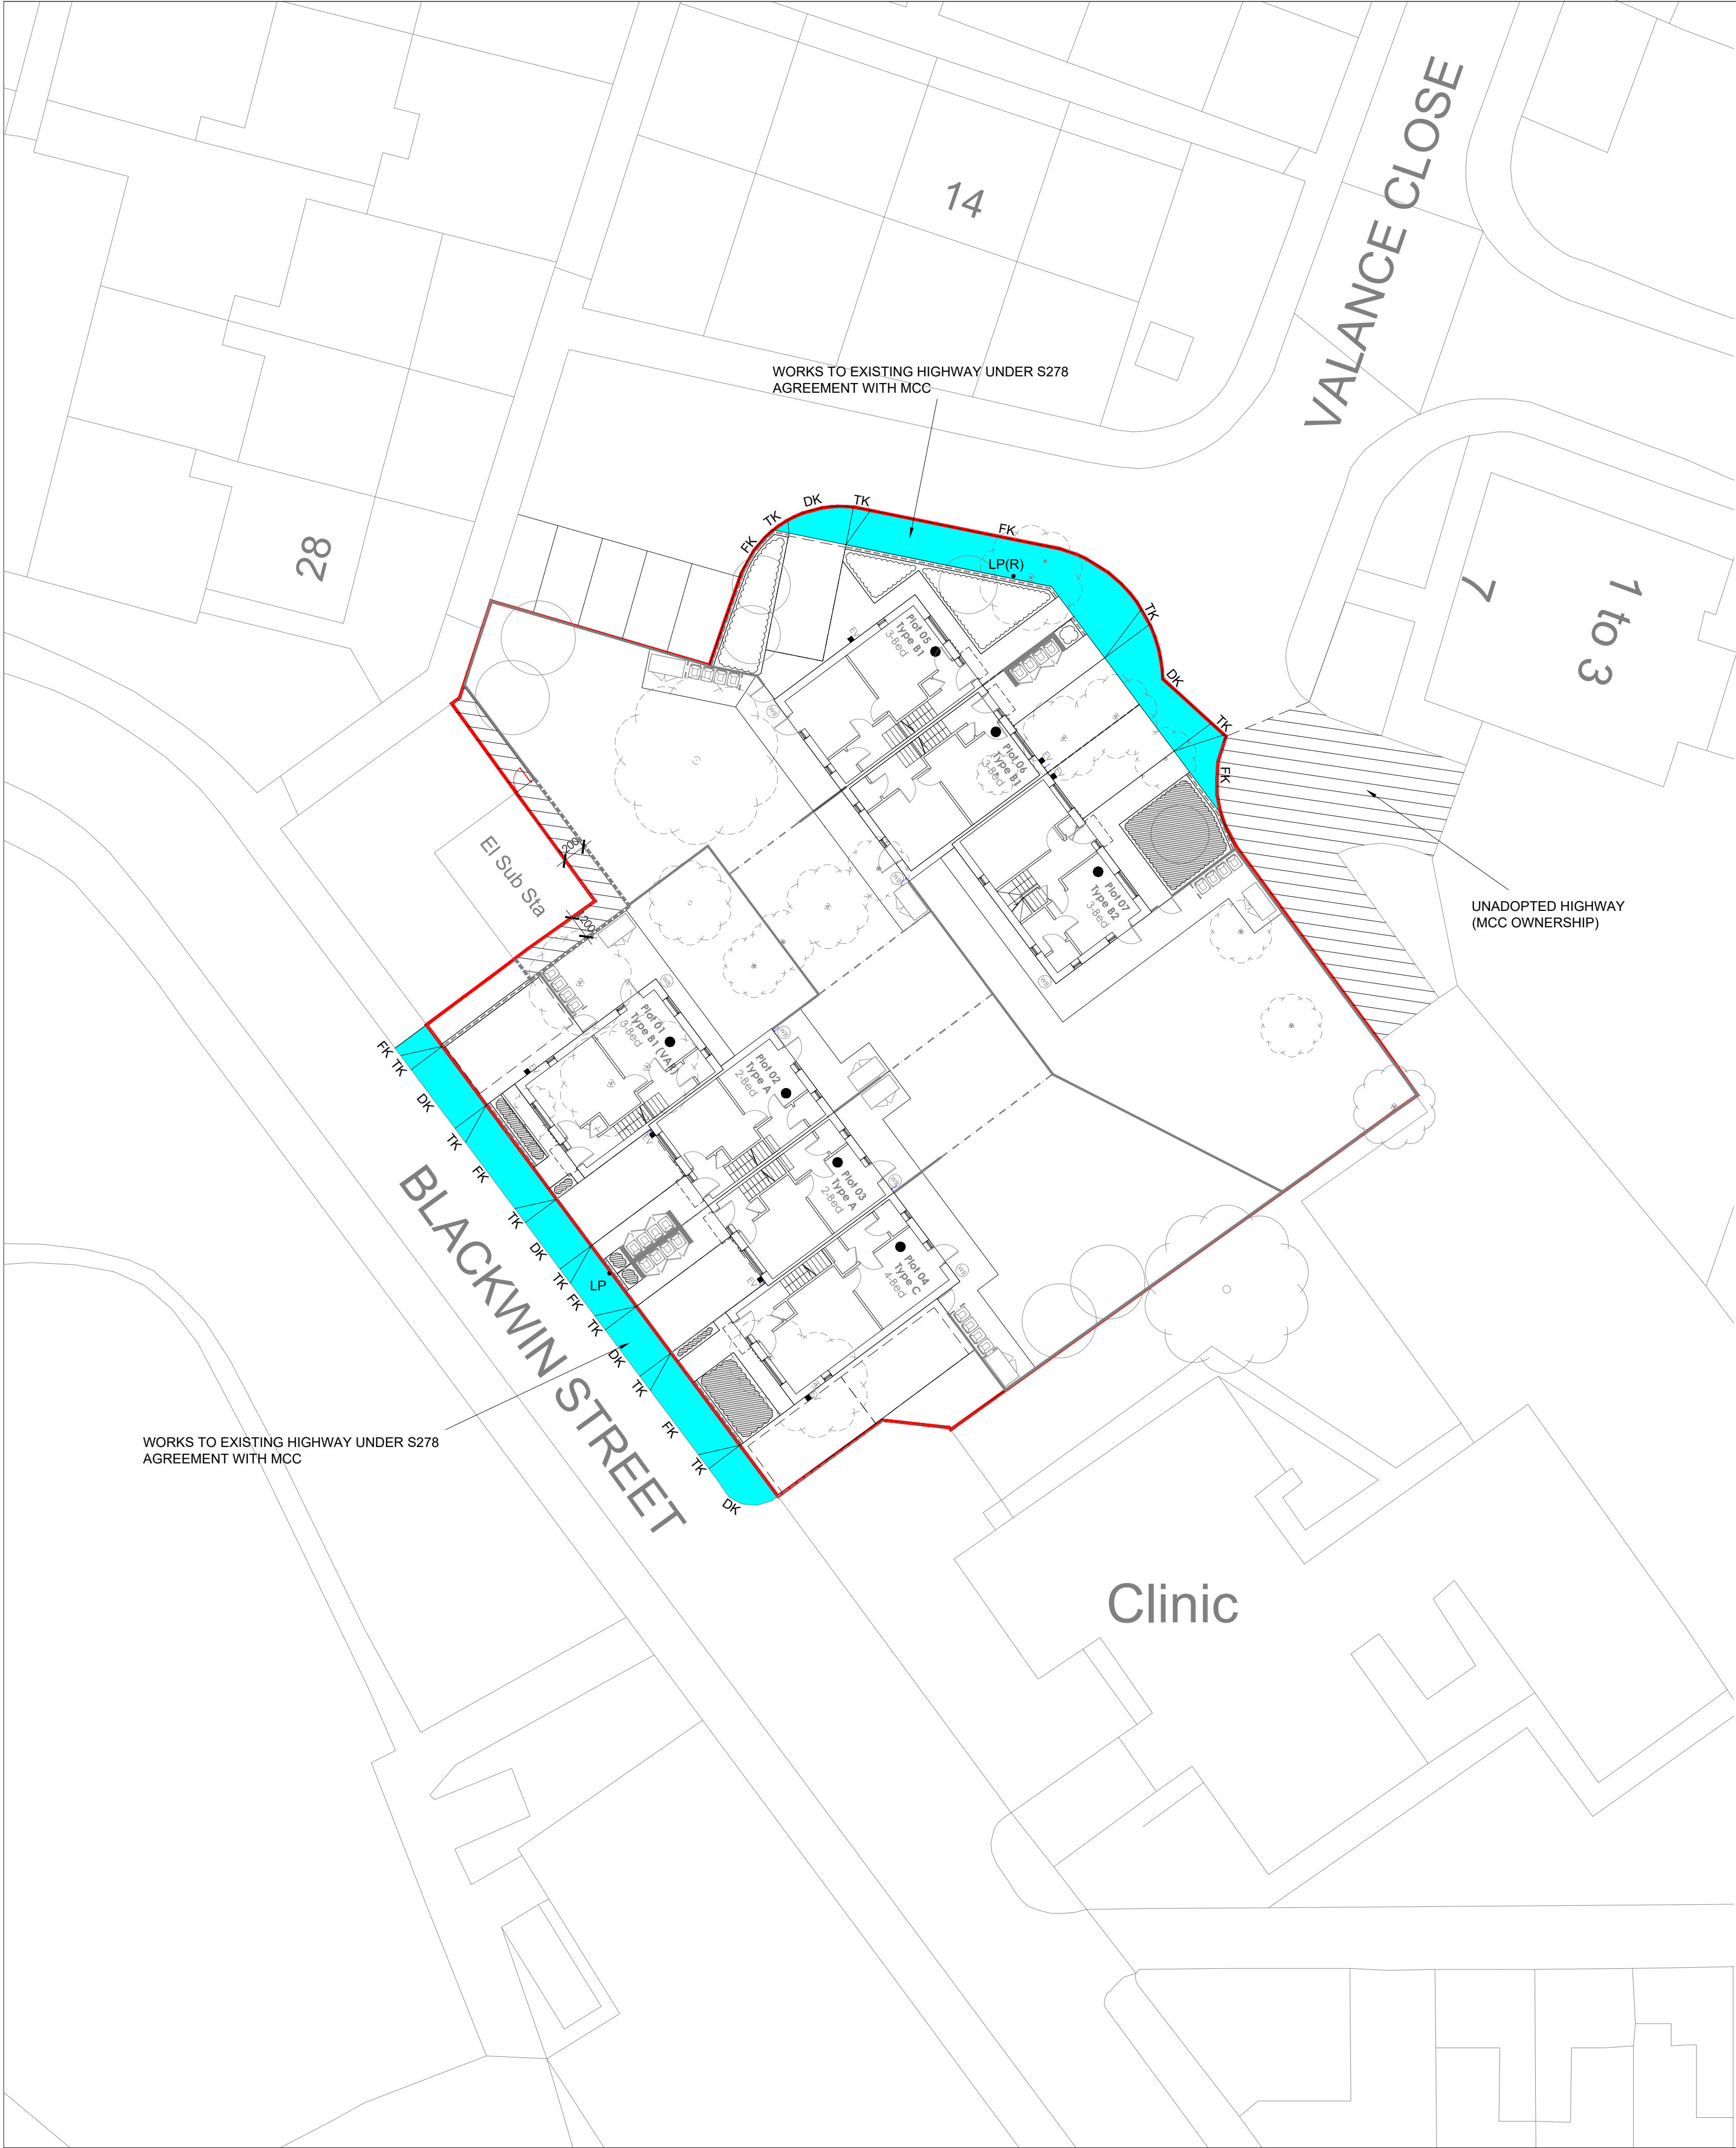

TYPICAL CROSS SECTION
THROUGH FOOTWAY

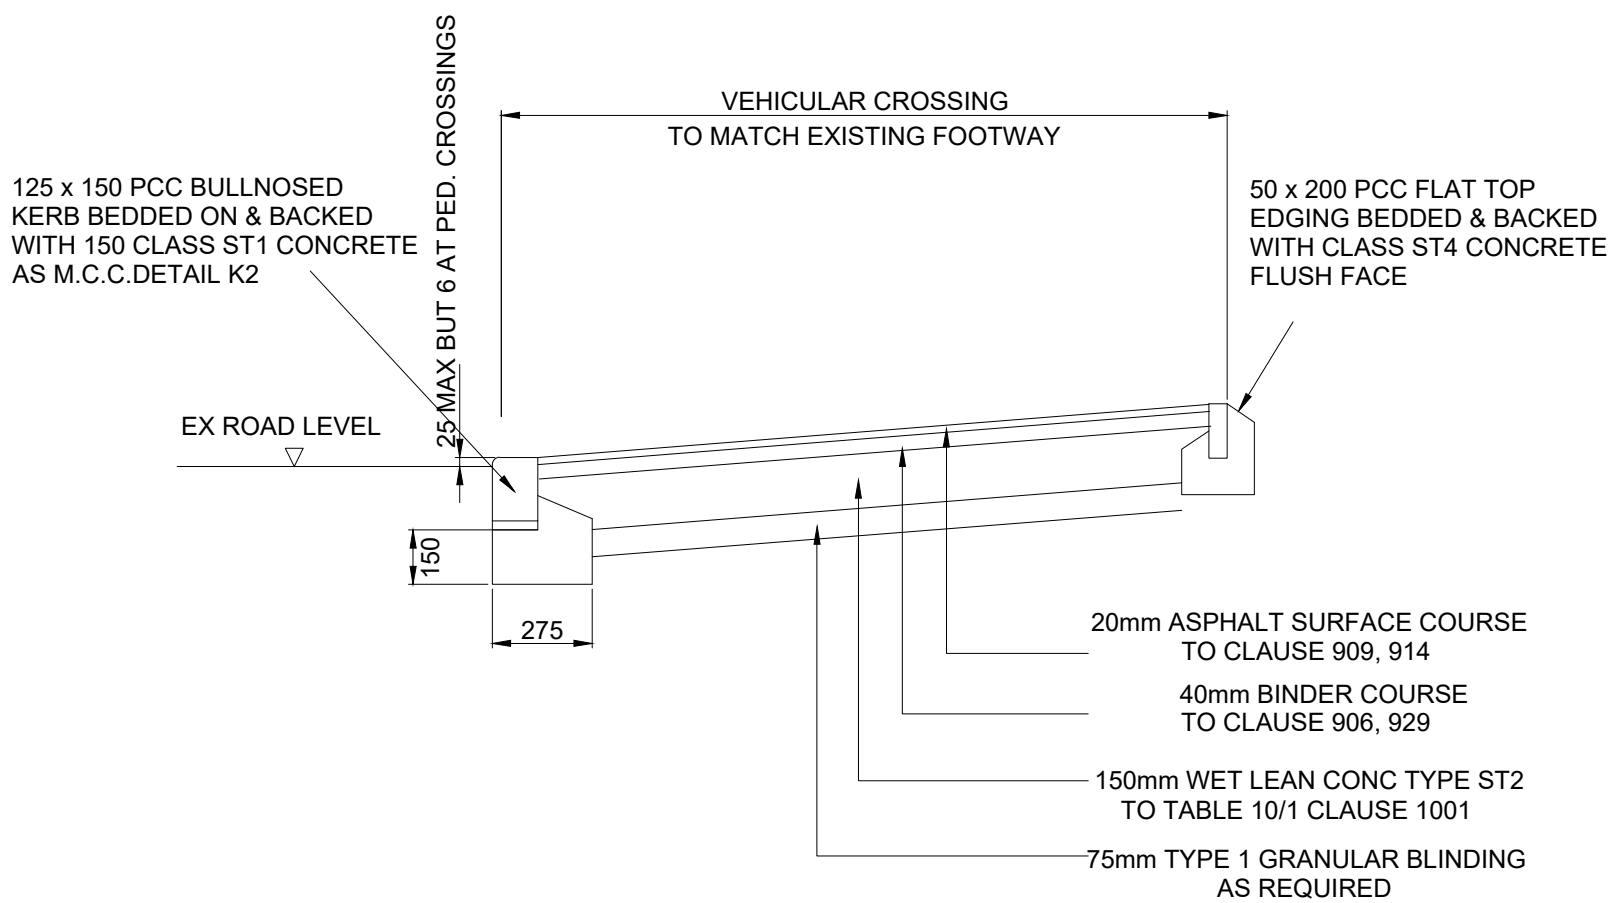

TYPICAL CROSS SECTION
THROUGH VEHICLE CROSSING

KERBS:

DK - DROP KERB

TK - TRANSITION KERB

FK - FULL KERB

SITE BOUNDARY

NOTES		
DO NOT SCALE OFF THIS DRAWING IF IN DOUBT - ASK		
REV.	DATE	DESCRIPTION
CLIENT		
ONE MANCHESTER		
Carley Daines and Partners Limited Consulting Civil and Structural Engineers 11 Bridgewater Road Walkden Worsley Manchester M28 3JE Tel 0161 799 2720 Fax 0161 790 3474 E-mail mail@carleydaines.co.uk		
TITLE		
DEVELOPMENT AT BLACKWIN STREET GORTON		
HIGHWAY DETAILS		
Drawn	M.HOLE	Checked
Date	MARCH 2024	Date
Scale	1:200	1:20
Drawing No.	22-B-13126/100	