




**EXISTING
APPROVAL
136239/FH/2023**

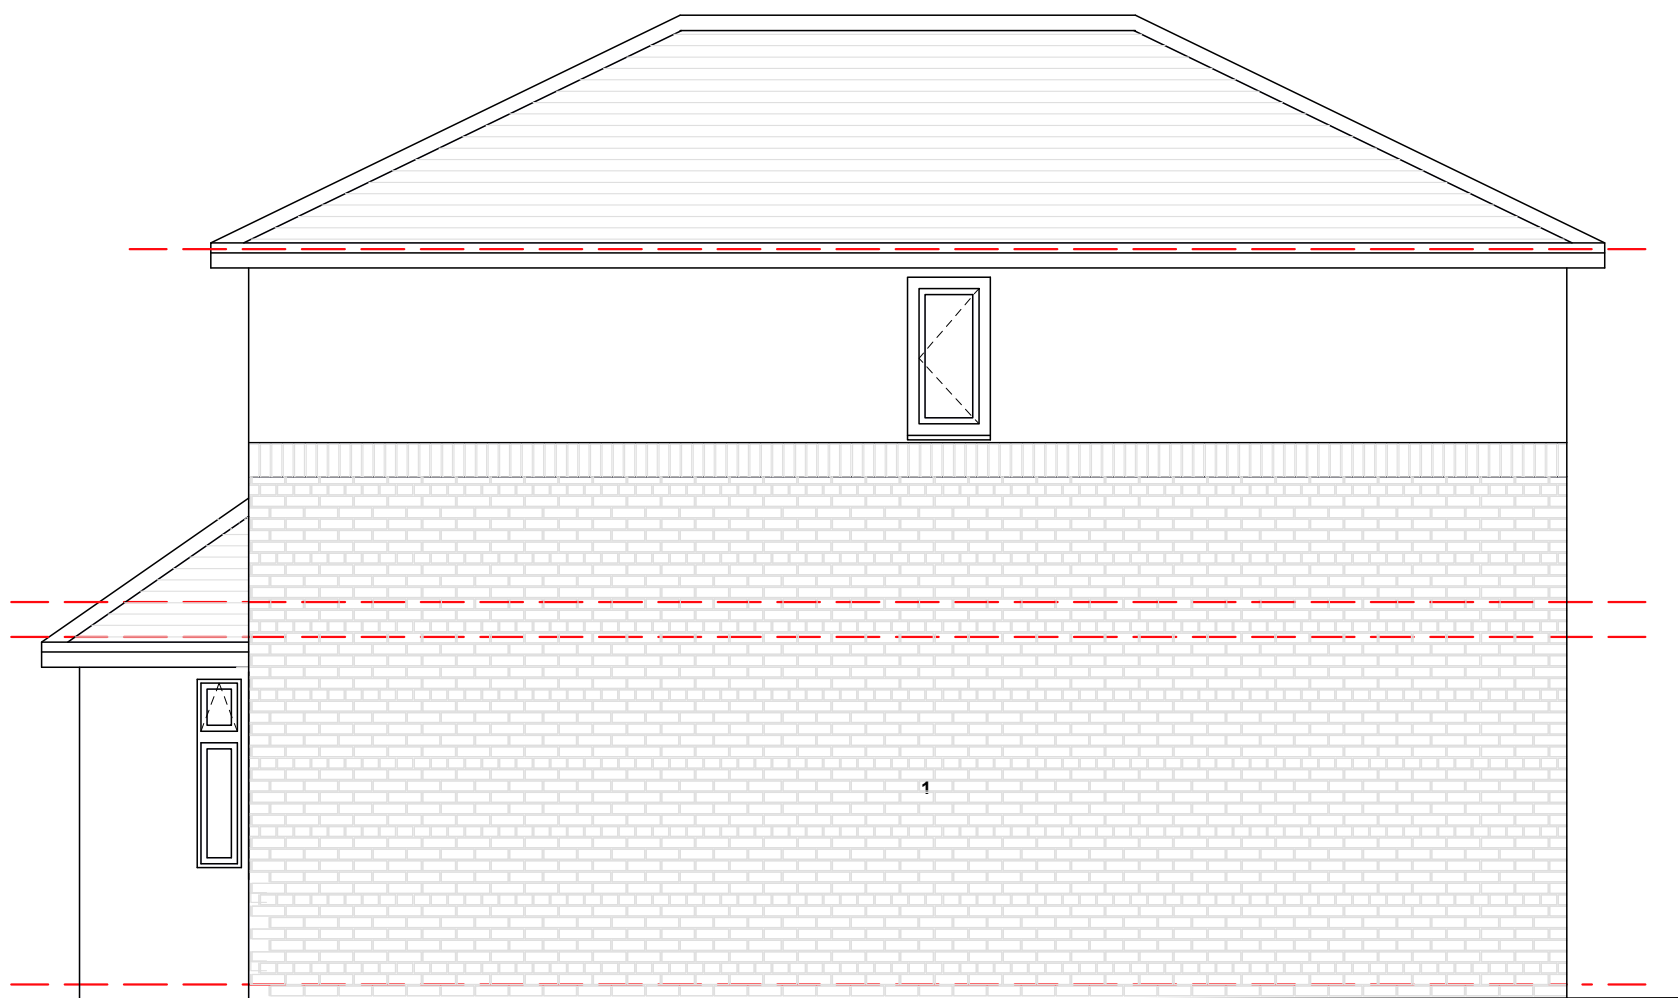


EXISTING GA SIDE

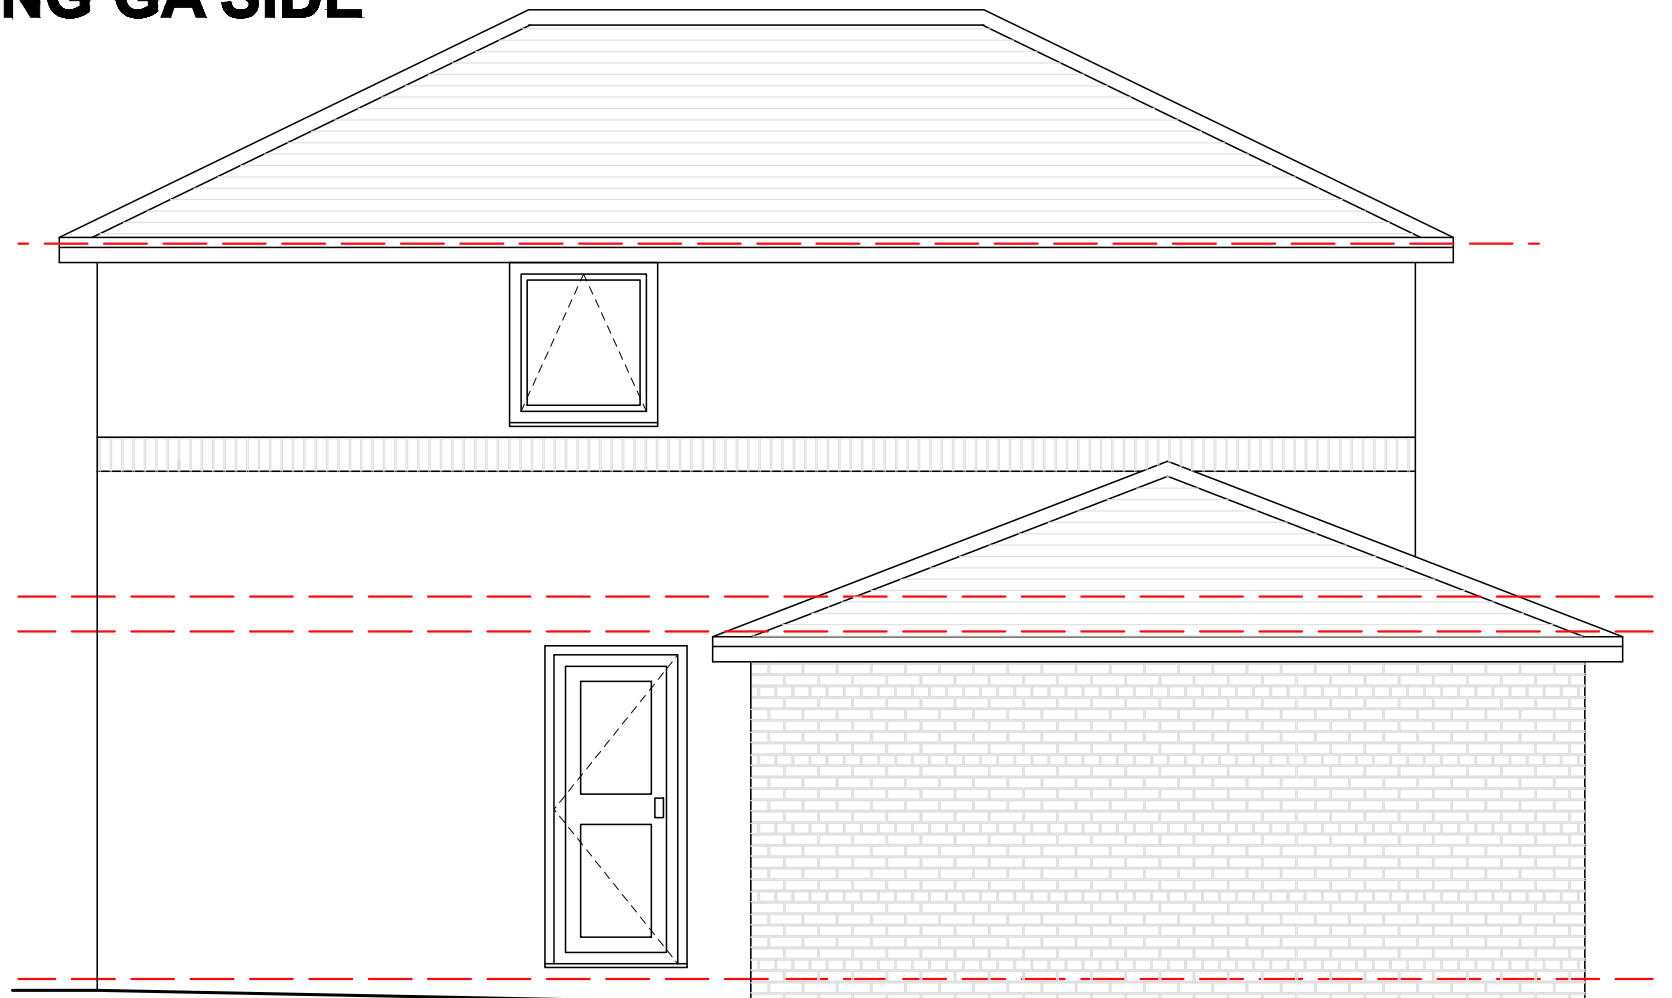

EXISTING GA SIDE

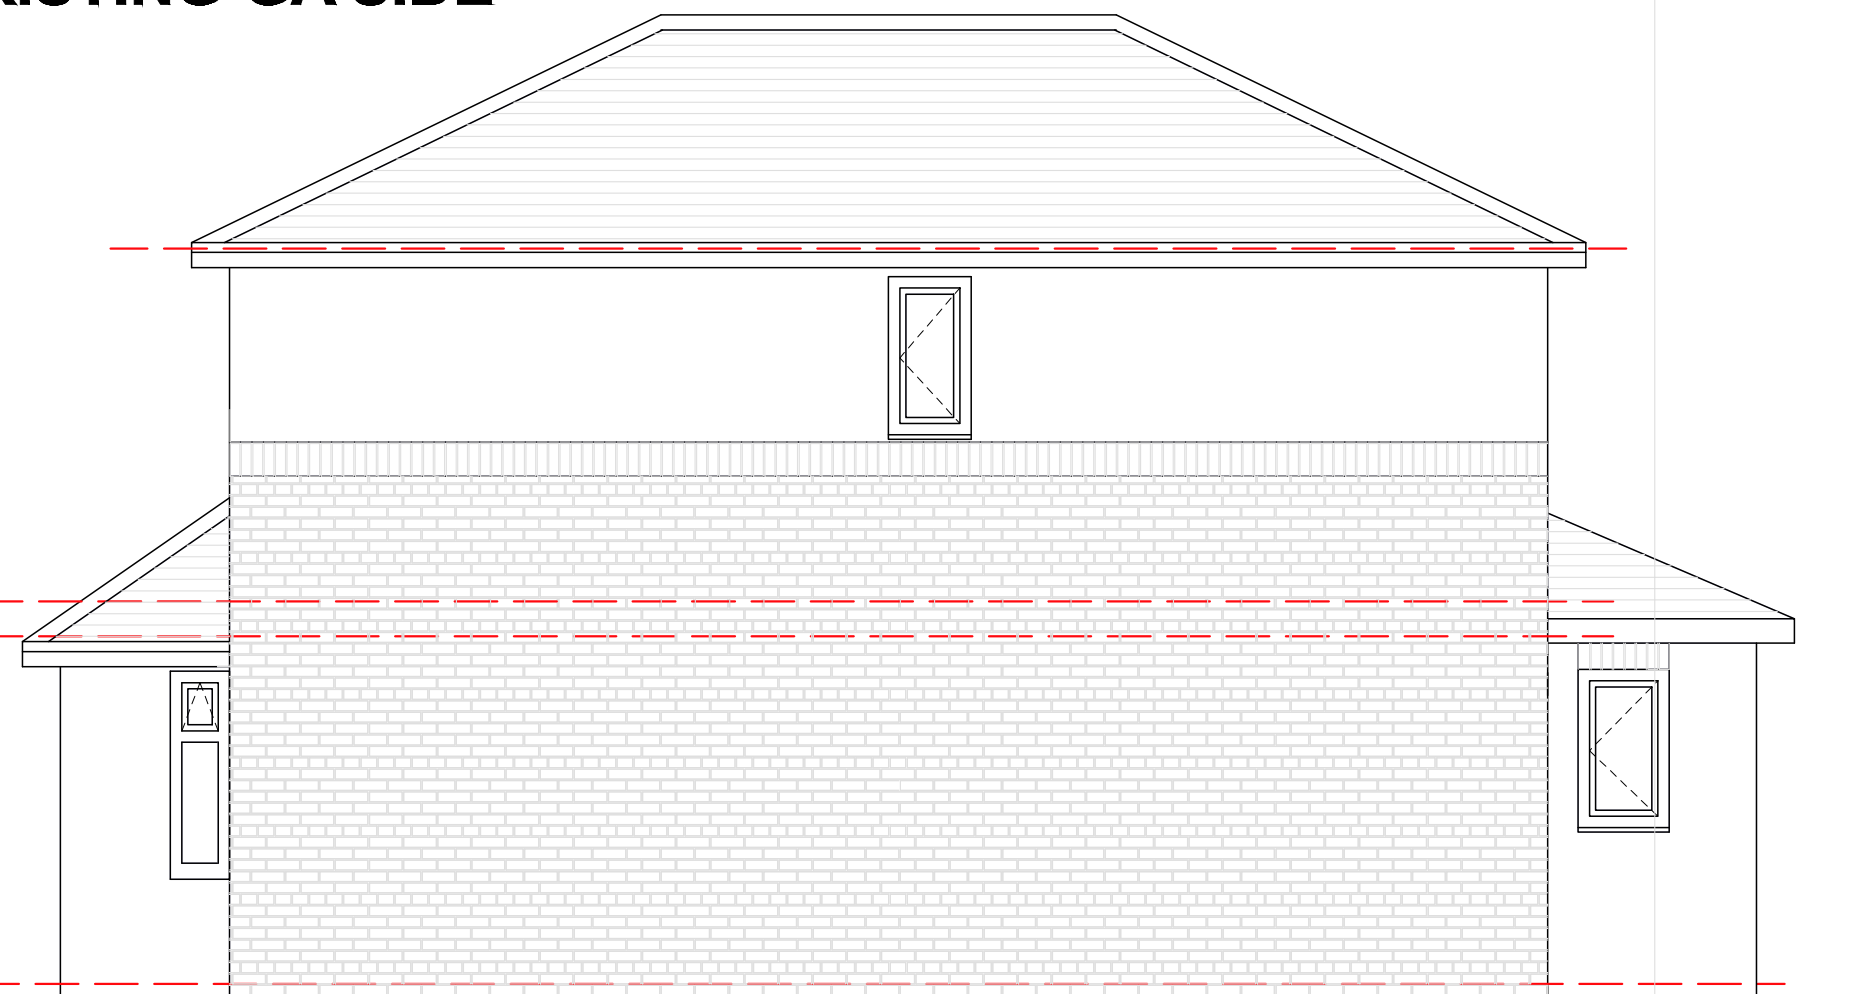


PROPOSED GA

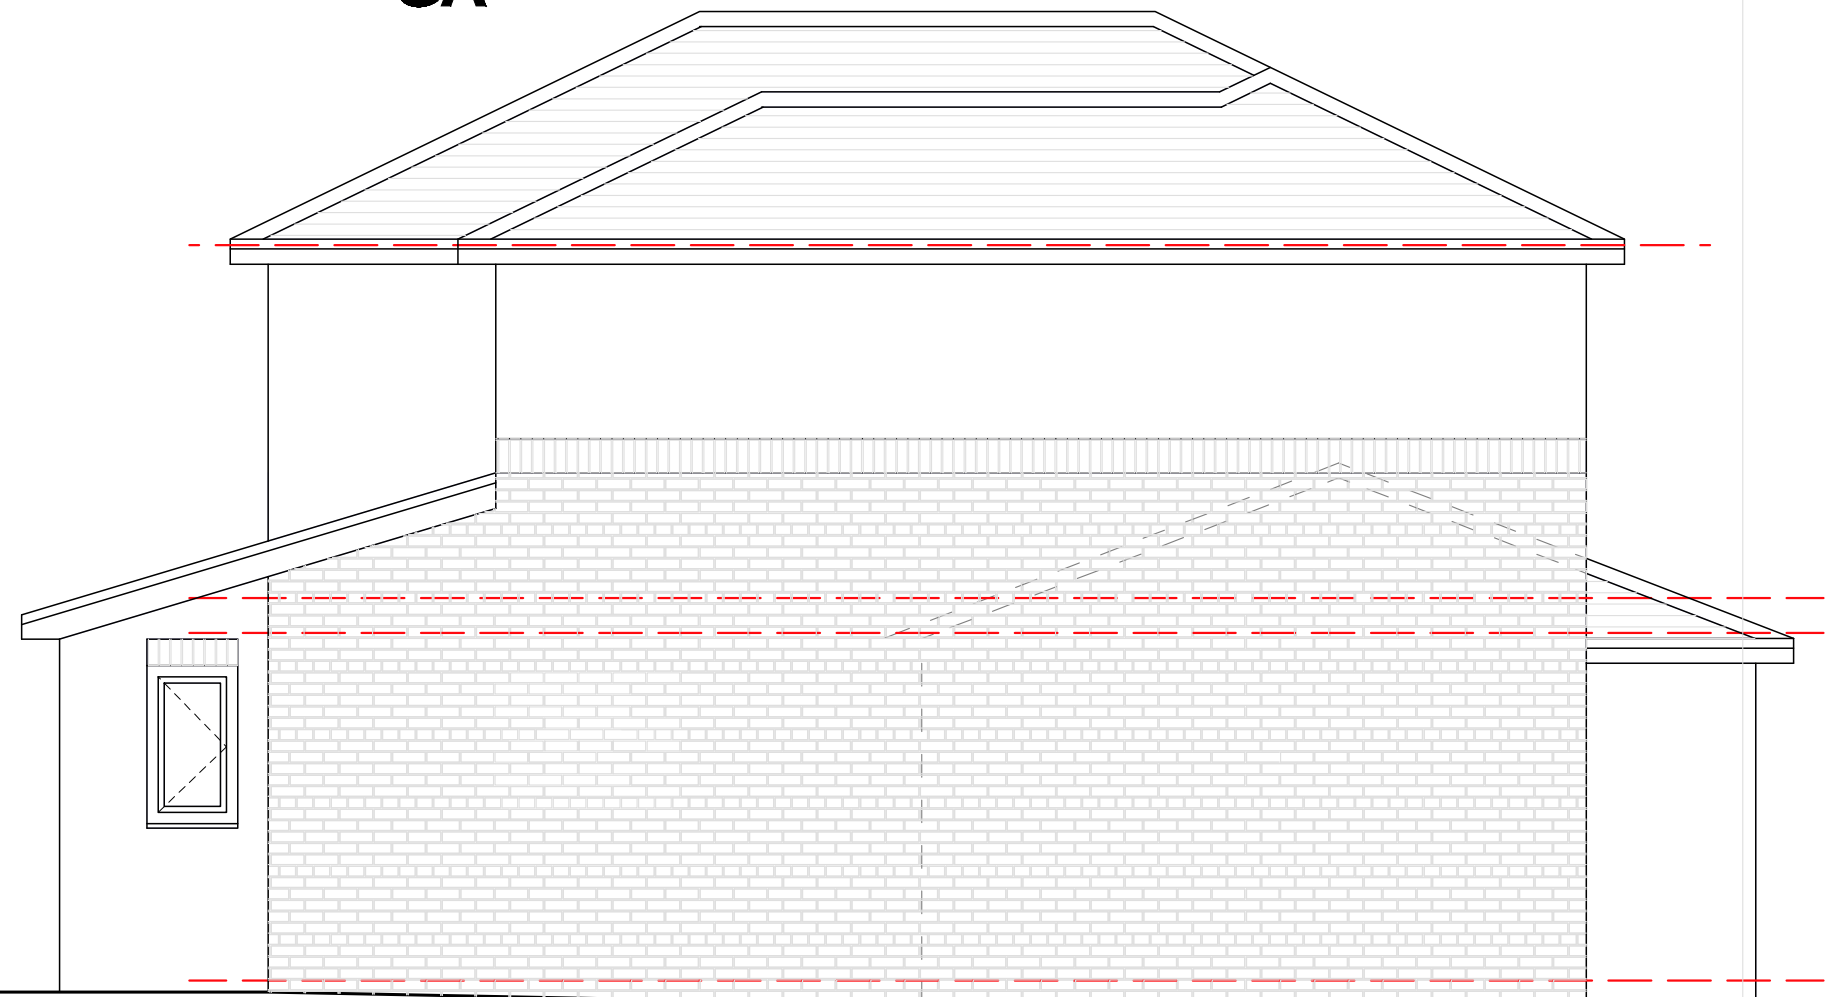


PROPOSED GA

**PROPOSED
APPROVAL**

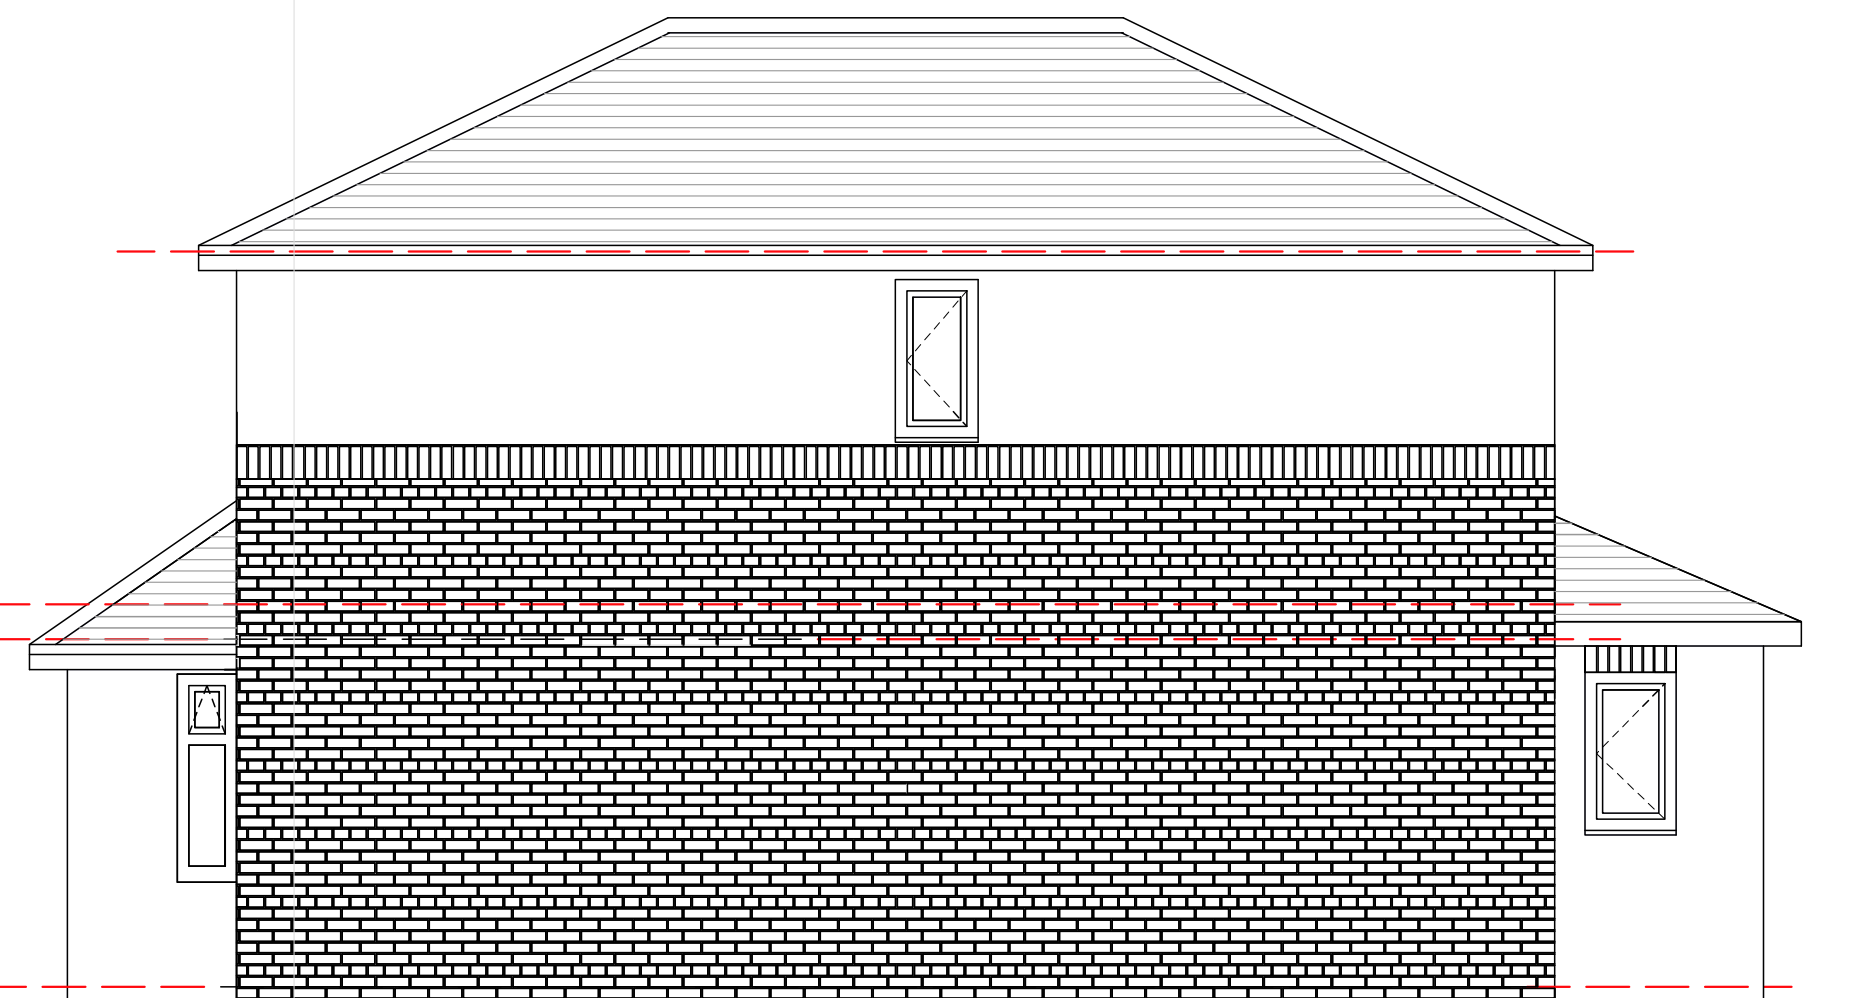

PROPOSED GA

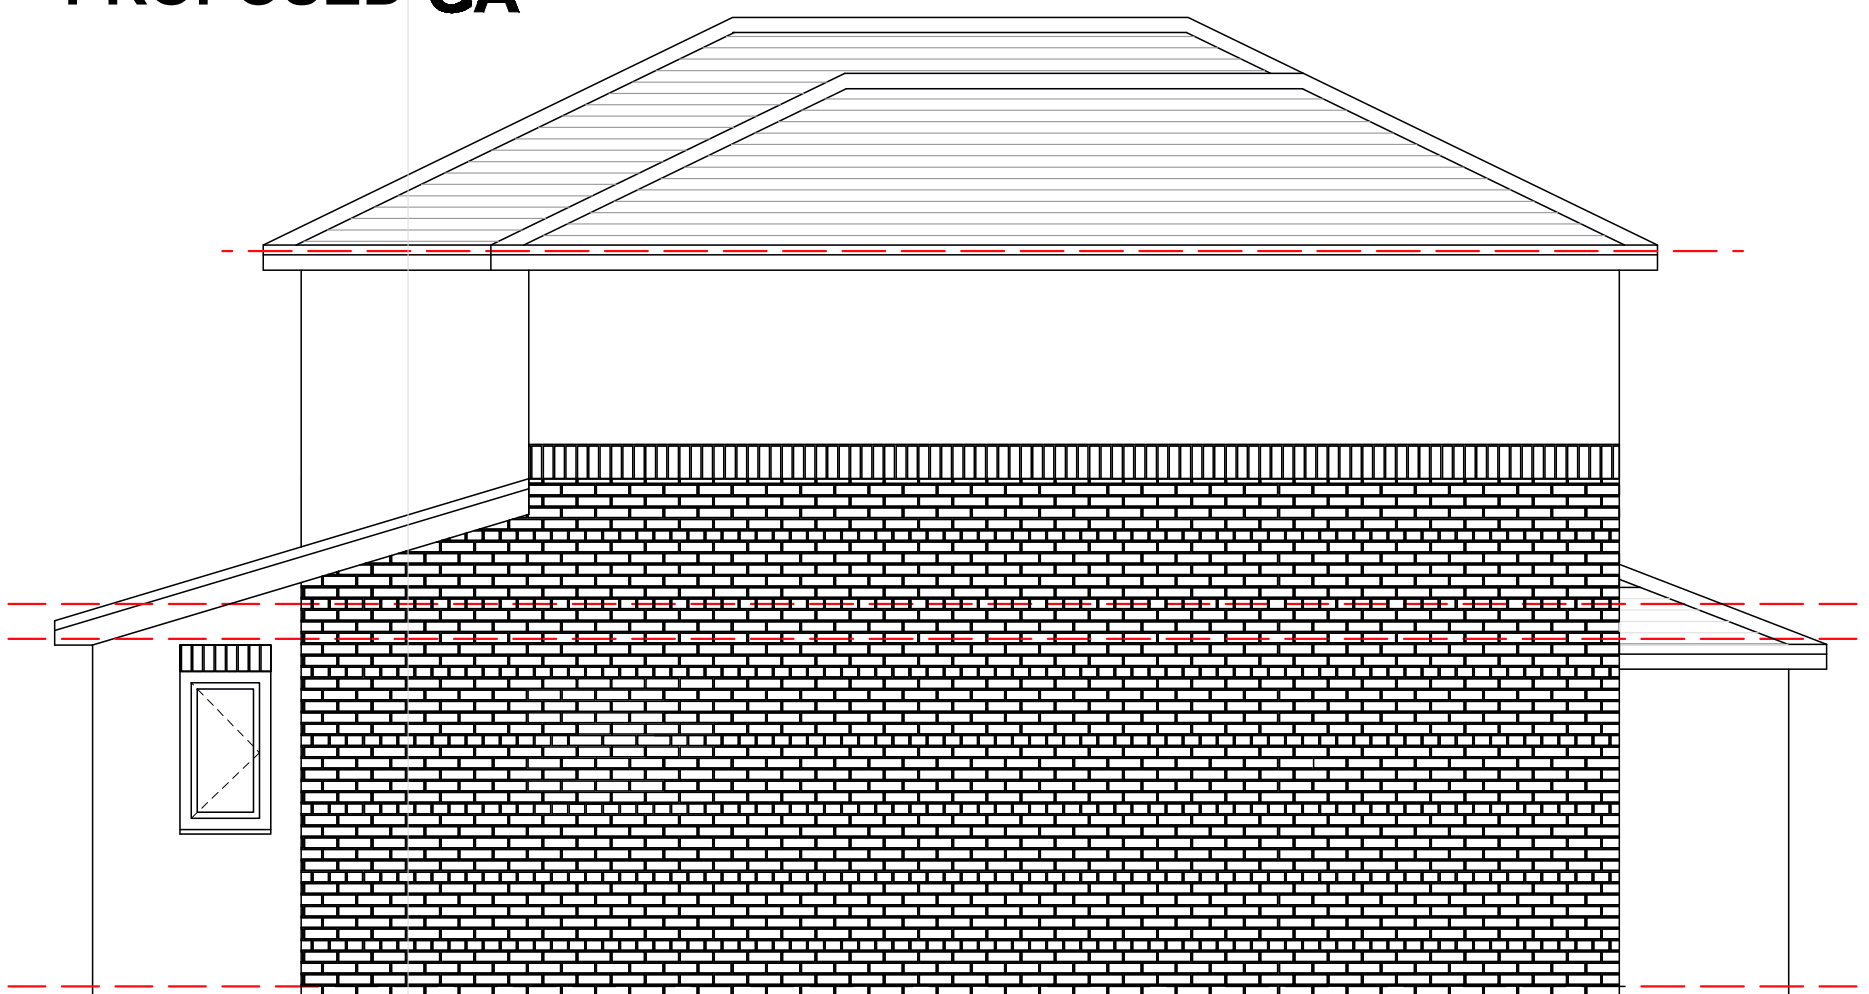

PROPOSED GA