




Consulting Engineers Project Management
Developments Plant Hire

This drawing is to be read in conjunction with all other Consultants drawings. Any discrepancies to be reported to JLF prior to commencement of works. Work from marked dimensions only. DO NOT SCALE from this drawing. All dimensions and levels to be checked on site by the Contractor.
Registered Office: The Old Laundry, Old Quay Lane, Parkgate, Neston, CH64 6QR
Registered in England - Company No. 11875438

Notes:

- 1. To supplement and be read in conjunction with JLF drawing XL01(2)102_P1.
- 2. Refer to JLF drawing XL01(2)102_P1 for all applicable design information and specification notes.

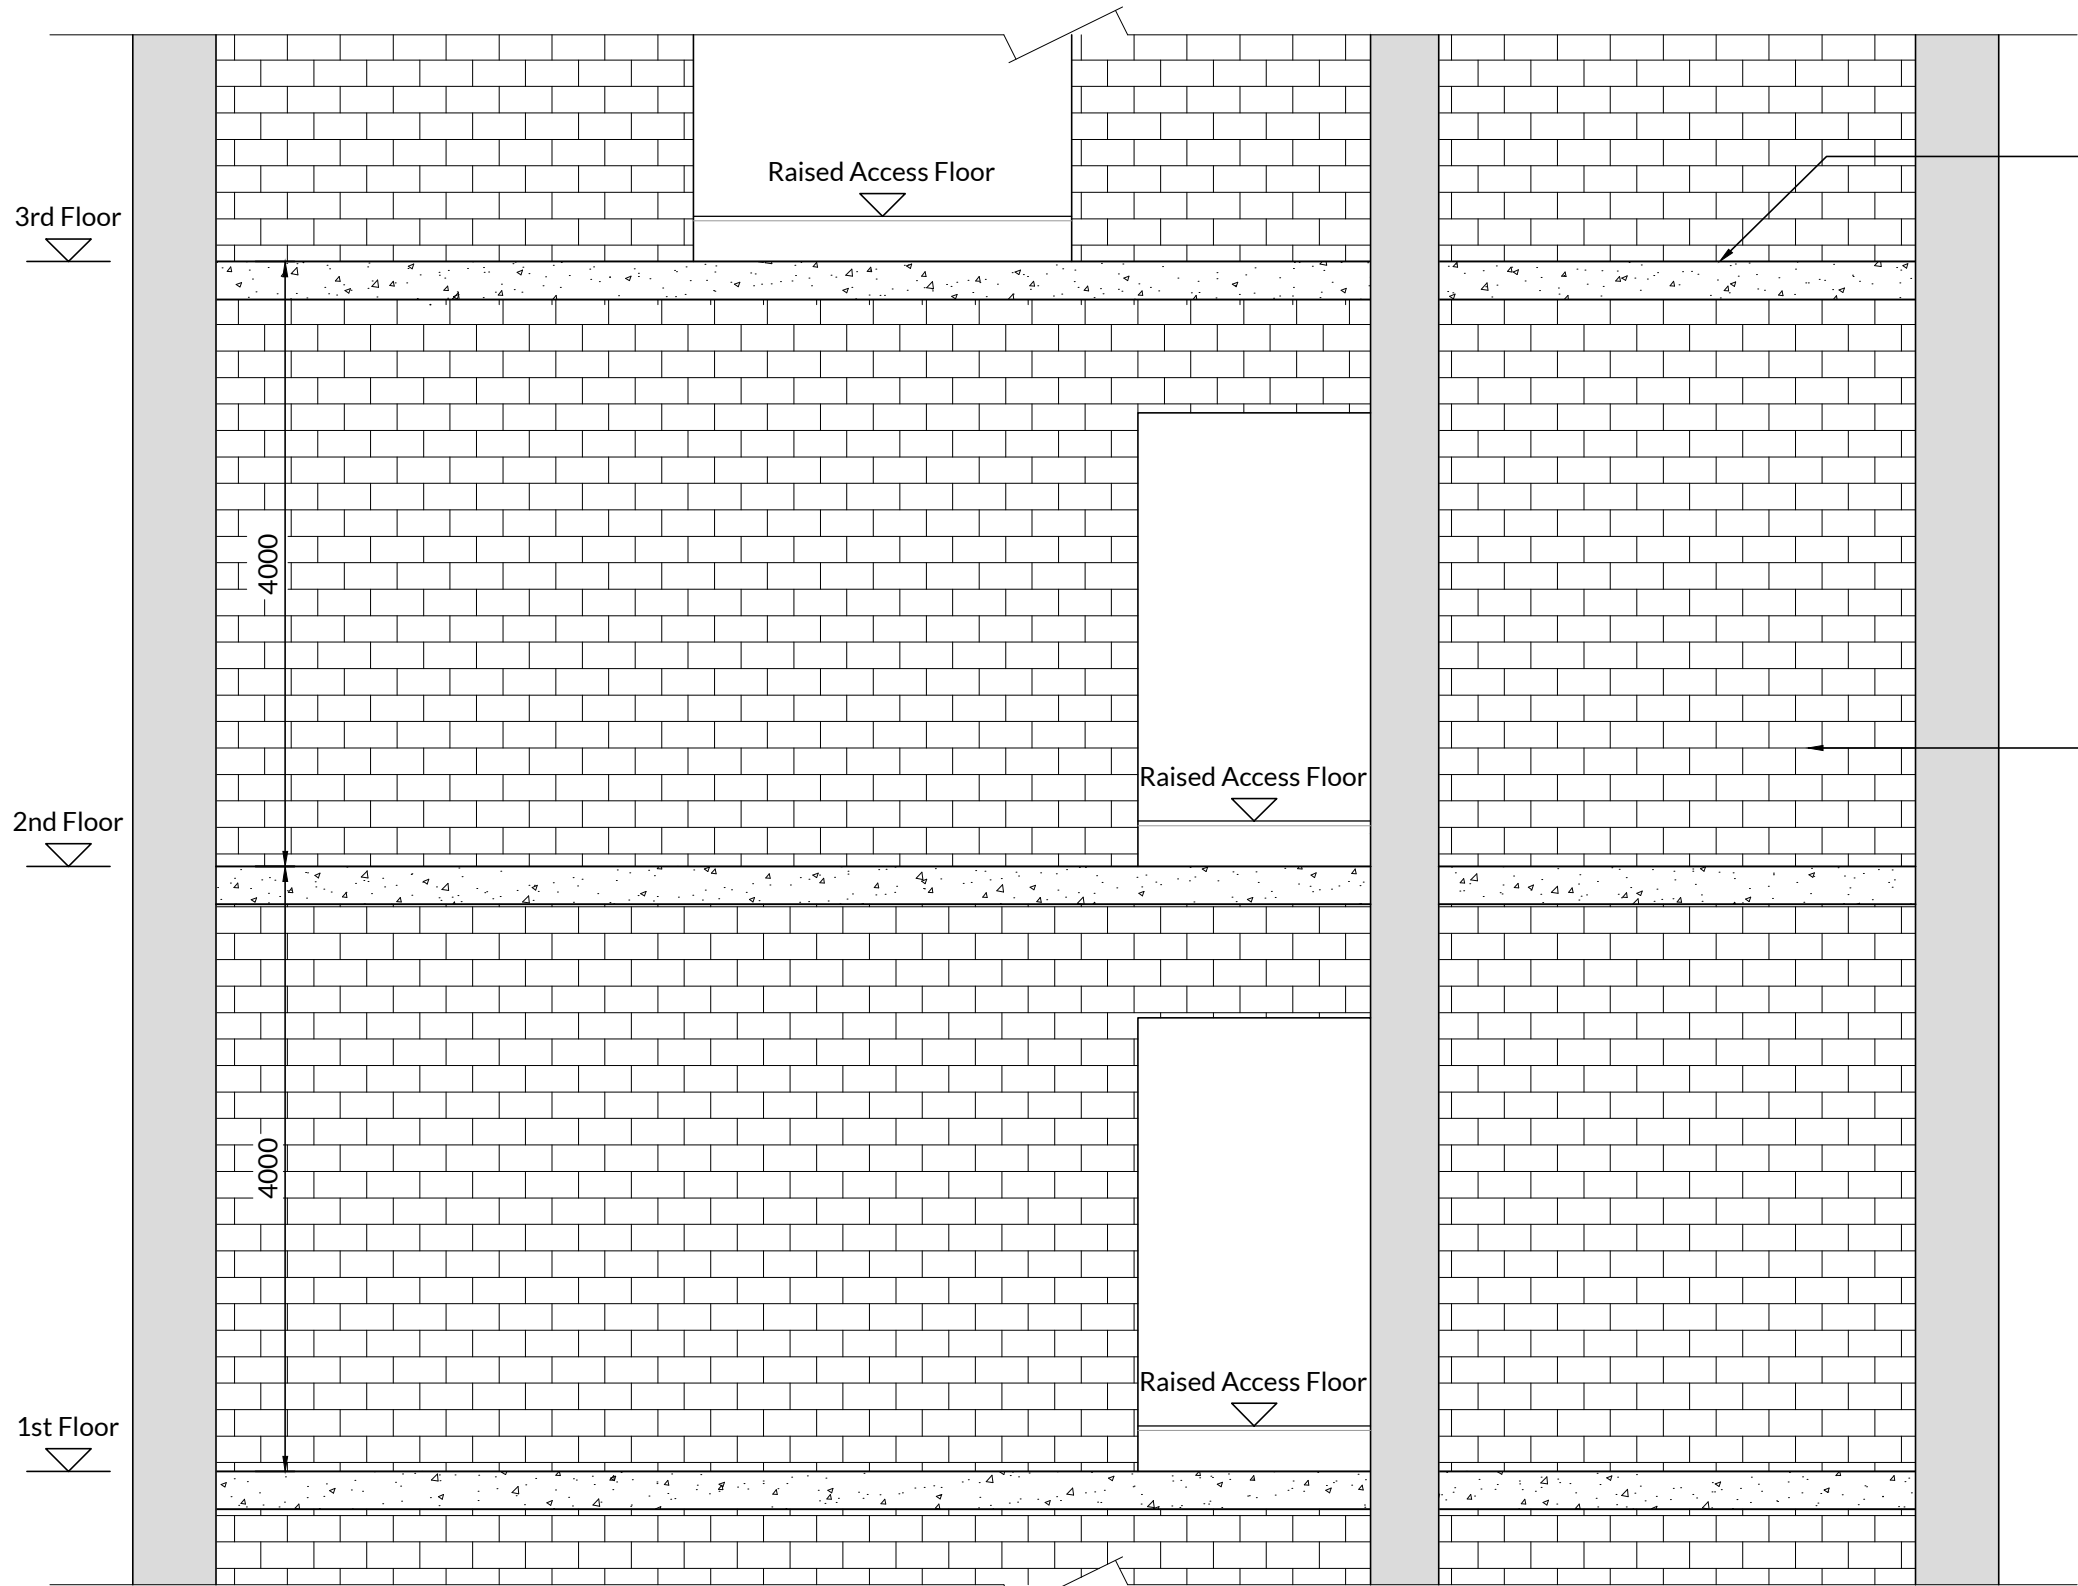

Existing floors assumed to be filler joist concrete construction (or similar) of maximum thickness 250mm. Contractor to verify on site following strip out.

Existing walls assumed to be solid brick construction, 450mm thick. Contractor to verify on site following strip out.

Existing Section A-A
Scale 1:50

Rev	Description	By	Date
Status:	PRELIMINARY		



OLD QUAY LANE, PARKGATE,
NESTON, CHESHIRE
Tel: 0151 353 8204
www.jlfconsulting.co.uk

Client: XLB Property

Project: Tootal Buildings
 Broadhurst House
 Oxford Street, Manchester

Drawing: Project Sankey
 Second Floor Refurbishment
 Existing Section A-A

Scale @ A3: 1:50 Date: 7.6.24

Job No.	Drawing No.	Revision:
XL01	(2)401	P1