


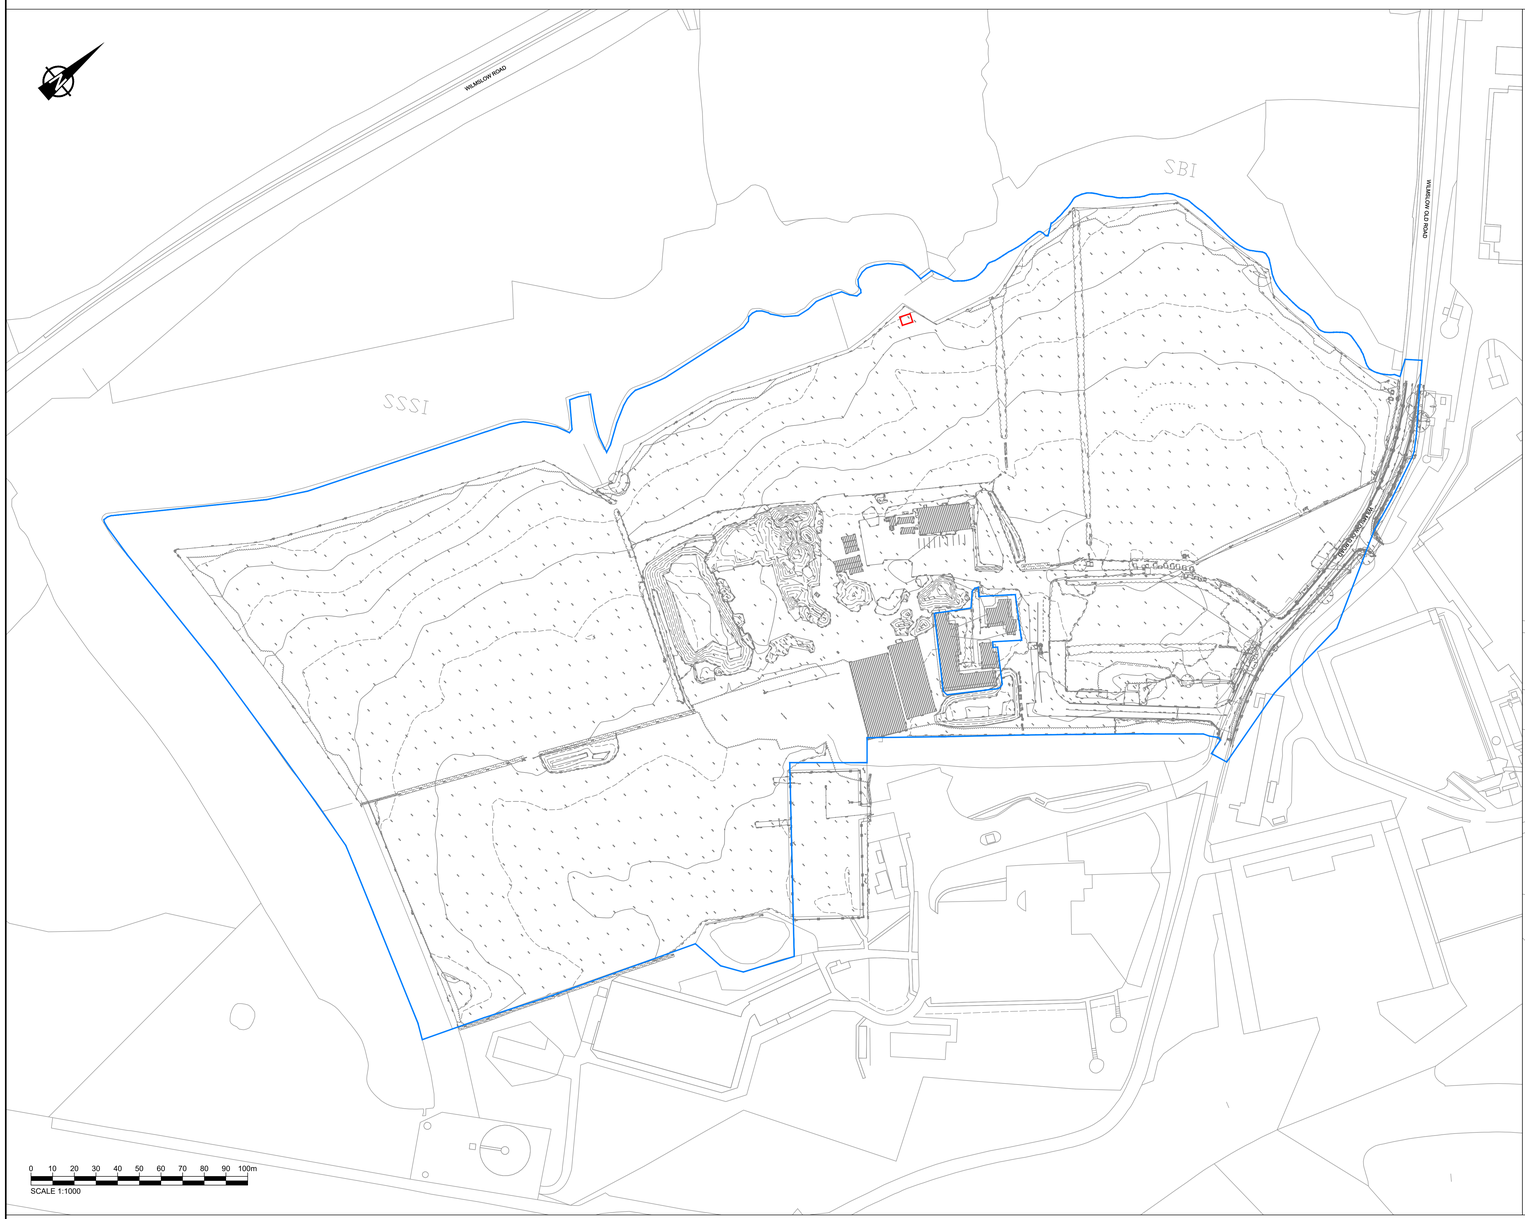


AECOM

**PROJECT**

Clough Bank B

**CLIENT**

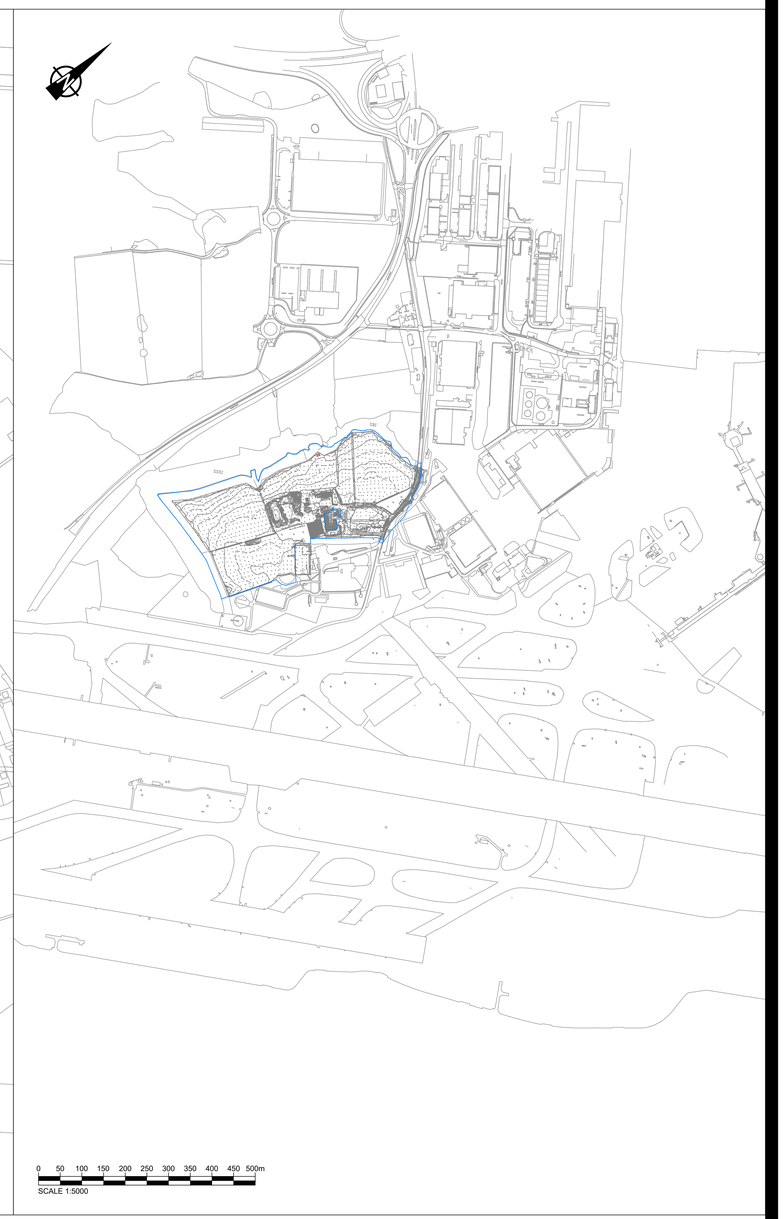MAG

**CONSULTANT**

AECOM Manchester
Bridgewater House, Whitworth Street,
Manchester, M1 6LT
0161 907 3500 tel 0161 907 3599 fax
www.aecom.com

**NOTES**

1. DRAWN TO SCALE 1:1000 AND 1:5000 @ A0.
2. IF RECEIVED ELECTRONICALLY, IT IS THE RECIPIENT'S RESPONSIBILITY TO PRINT TO THE CORRECT SCALE. ONLY WRITTEN DIMENSIONS SHALL BE USED.
3. THIS DRAWING IS BASED TOPOGRAPHICAL SURVEY UNDERTAKEN BY ATLANTIC GEOMATICS IN JUNE 2018.
4. THIS DRAWING IS FOR TENDERING PURPOSE ONLY AND IS NOT TO BE USED FOR CONSTRUCTION UNDER ANY CIRCUMSTANCES.

**KEY**

CLOUGH BANK B SITE BOUNDARY

BAT MITIGATION STRUCTURE

**ISSUE/REVISION**

| I/R | DATE | DESCRIPTION |
|---|---|---|
| P1 | 10/01/2020 | FIRST ISSUE |

**PROJECT NUMBER**

60609076

**SHEET TITLE**

CLOUGH BANK B
BAT MITIGATION STRUCTURE
SITE LOCATION PLAN

**SHEET NUMBER**

60609076-MAN-CBB-BMS-002 P1

Project Management Initials: Designer: JSH Checked: NB Approved: VB ISO A0 841mm x 1189mm

Last saved by: HERITAGEJS(2020-01-10) Last Plotted: 2020-01-10
Filename: \\UKMCR2PFPS9V001.NA.AECOMNET.COM\DATA\PROJECTS\60413\3080 MANCHESTER AIRPORT FRAMEWORK 2015 - 2018\60609076 CBB CTOC & MT\08-BIM_CAD\08.8-PLANNING\BAT MITIGATION STRUCTURE\60609076-MAN-CBB-BMS-002 P1 - SITE LOCATION PLAN.DWG

Printed on: % Post-Consumer Recycled Content Paper