
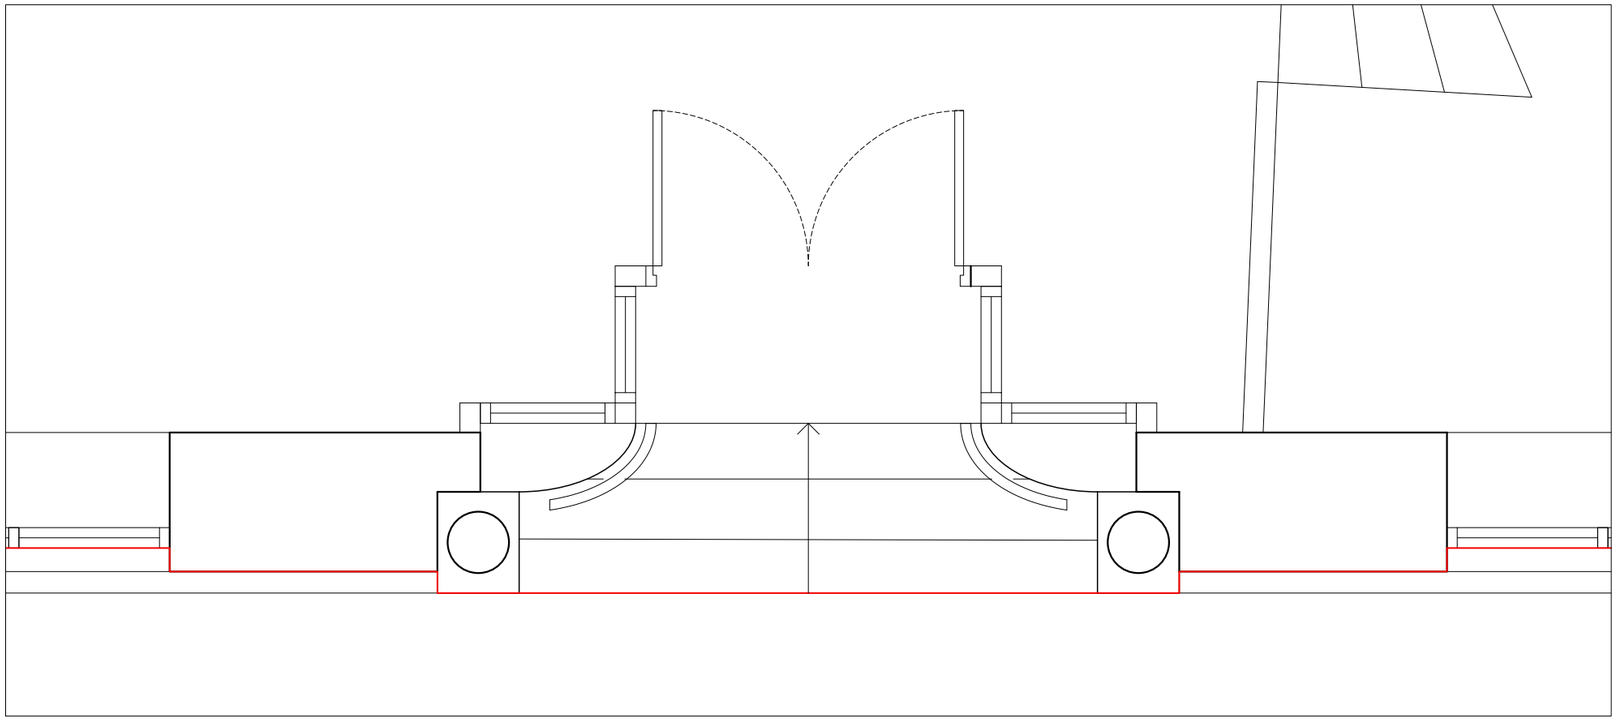


EXISTING ENTRANCE DETAIL PLAN

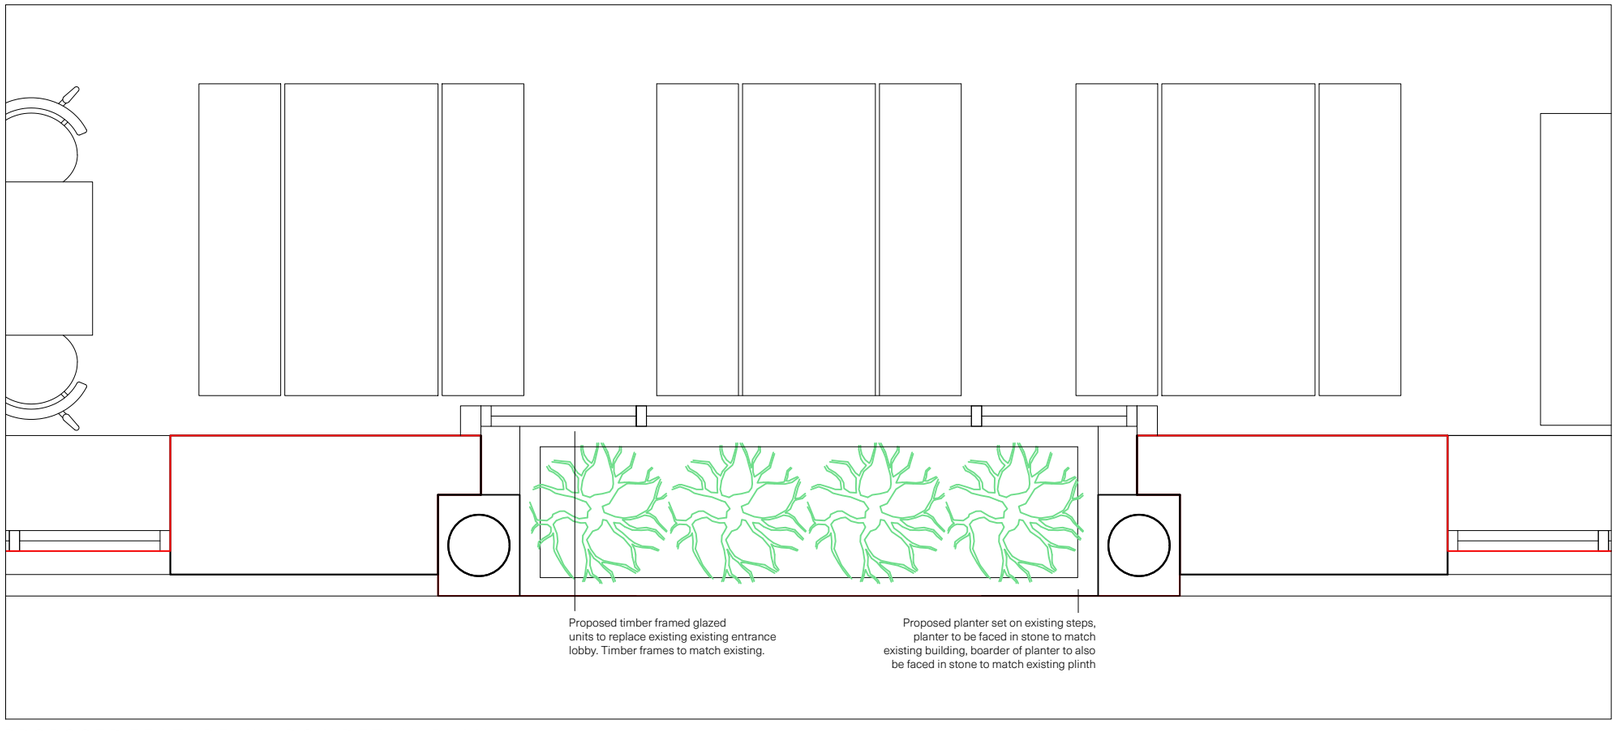

PROPOSED FEATURE WINDOW DETAIL PLAN

Up North Architects	North	Drawing Title:	Drawing Number:	Revision:	Scale:	Job No.:	Date:	RIBA Stage:	Drawing Purpose:
		Feature Window Plan Detail	155	-	1 : 30 @ A3	M866	Apr 2024	03 - Spatial Coordination	For Information