



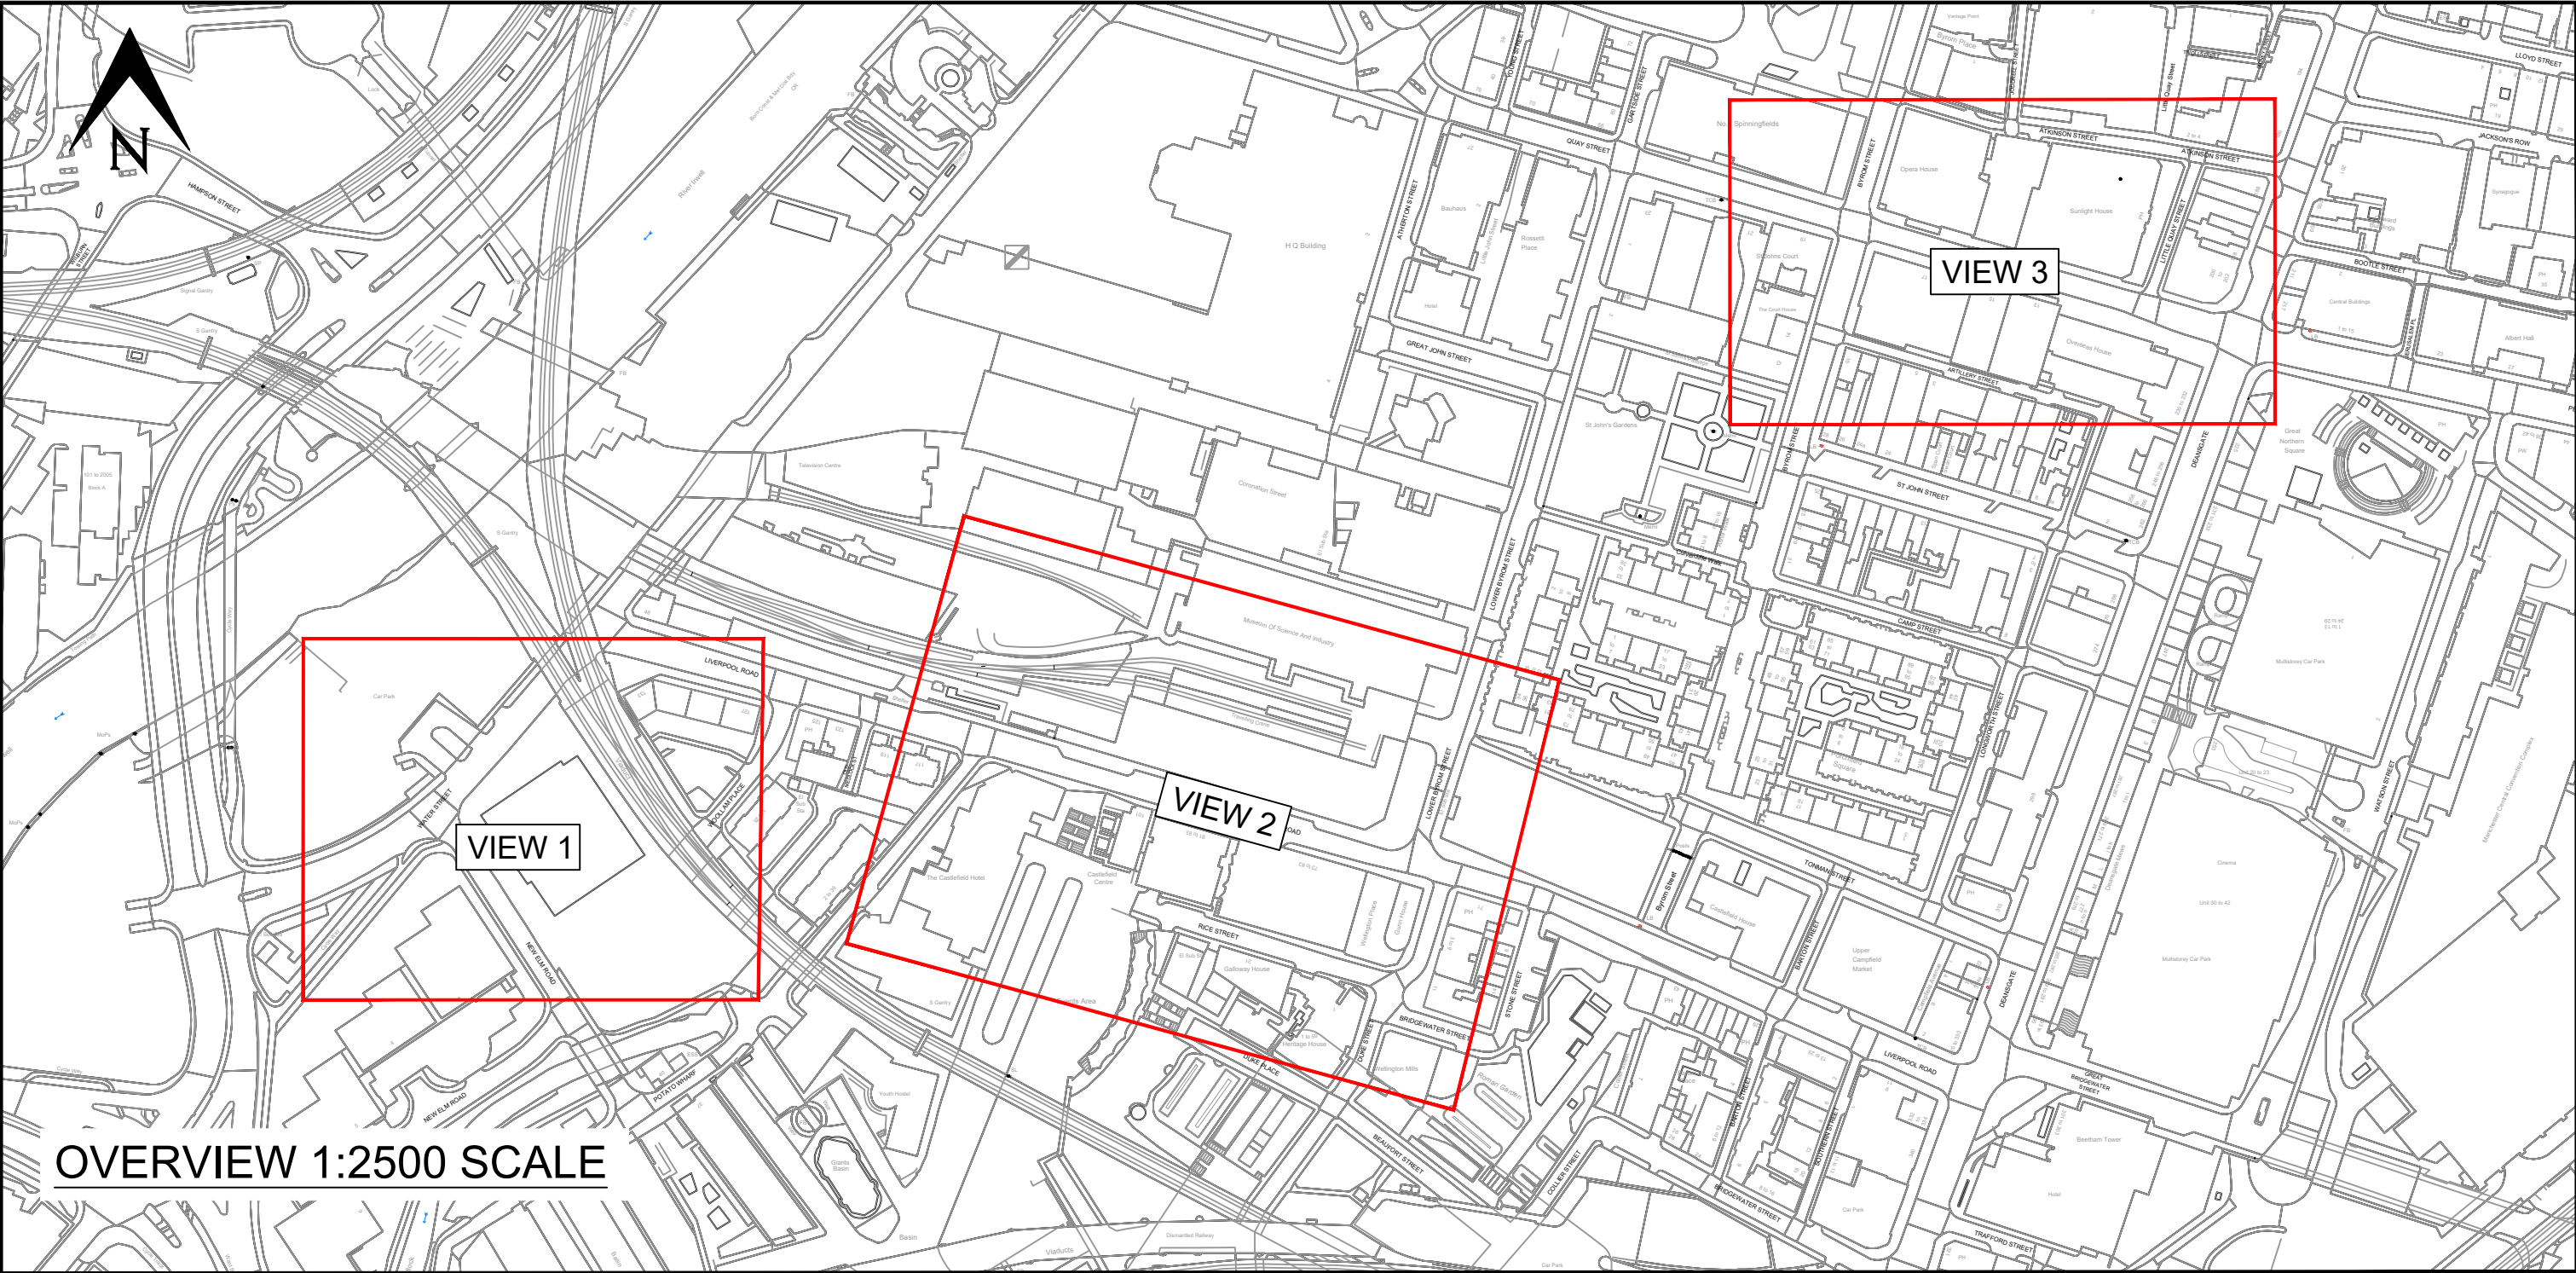


OVERVIEW 1:2500 SCALE

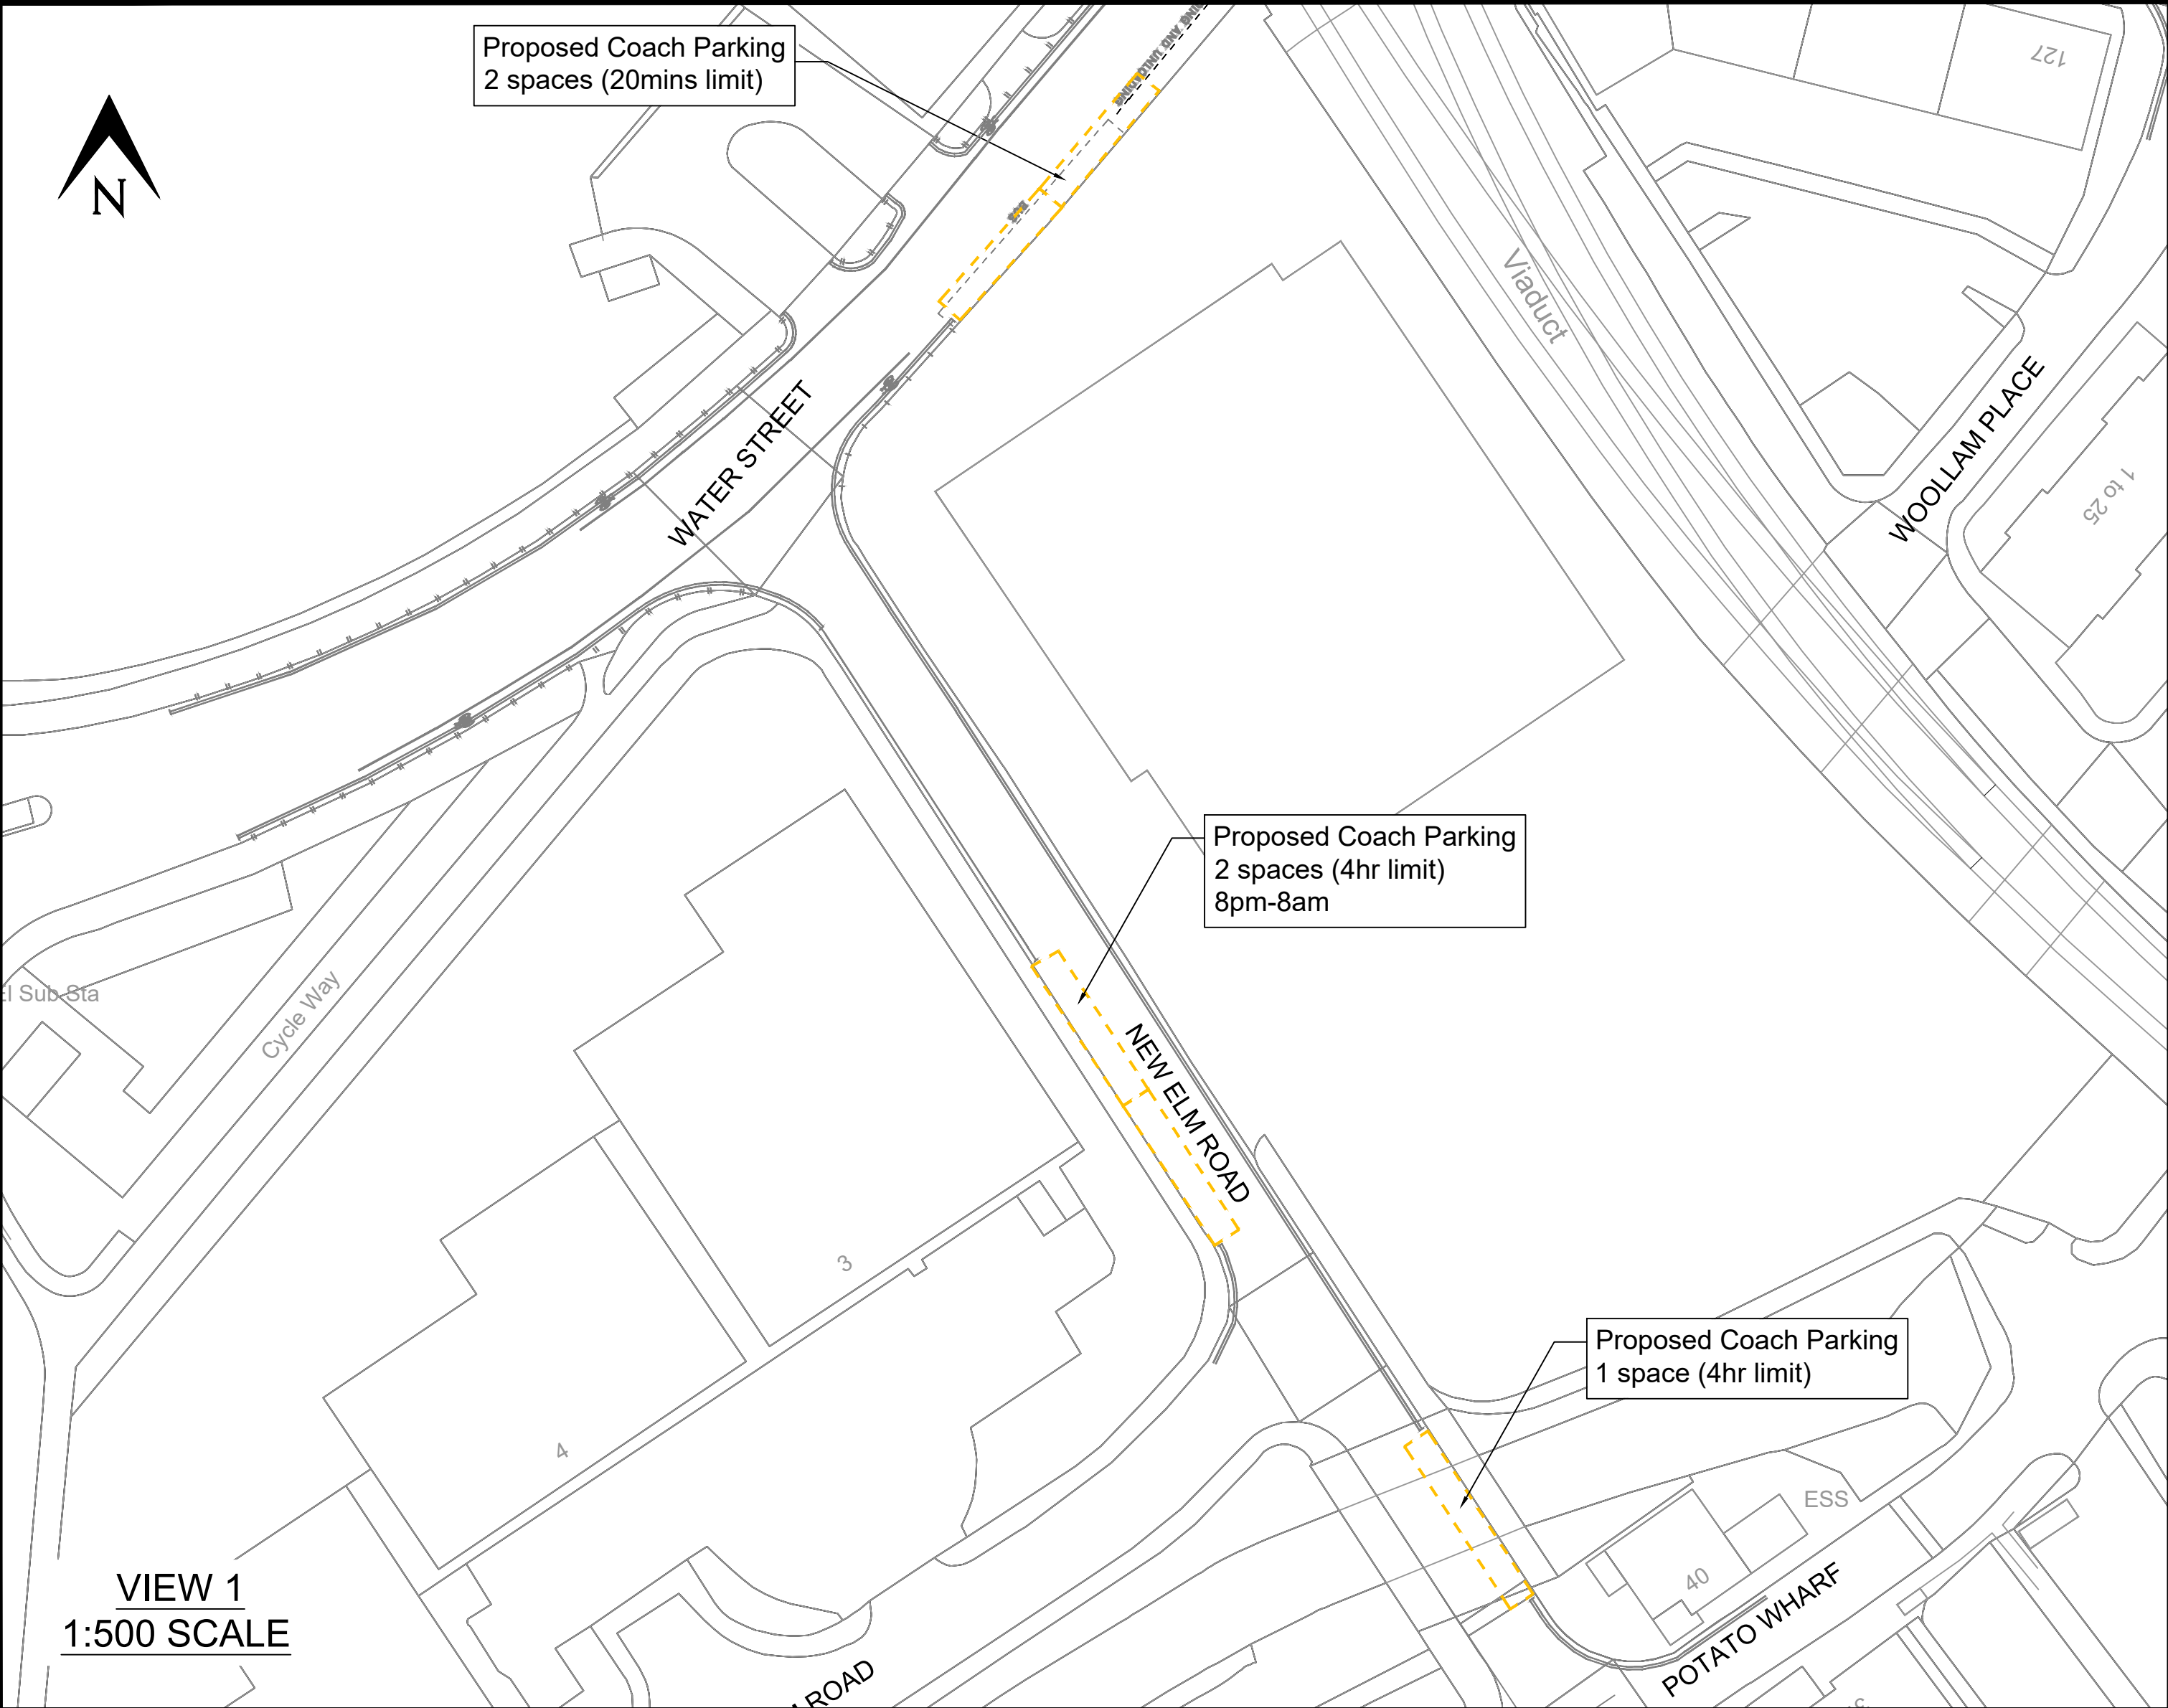


VIEW 1
1:500 SCALE

KEY			
	EXISTING NO WAITING AT ANY TIME		EXISTING DESIGNATED BUS WAITING AREA
	EXISTING NO WAITING		EXISTING PAY AND DISPLAY BAY
	EXISTING NO LOADING AT ANY TIME		NEW COACH PARKING

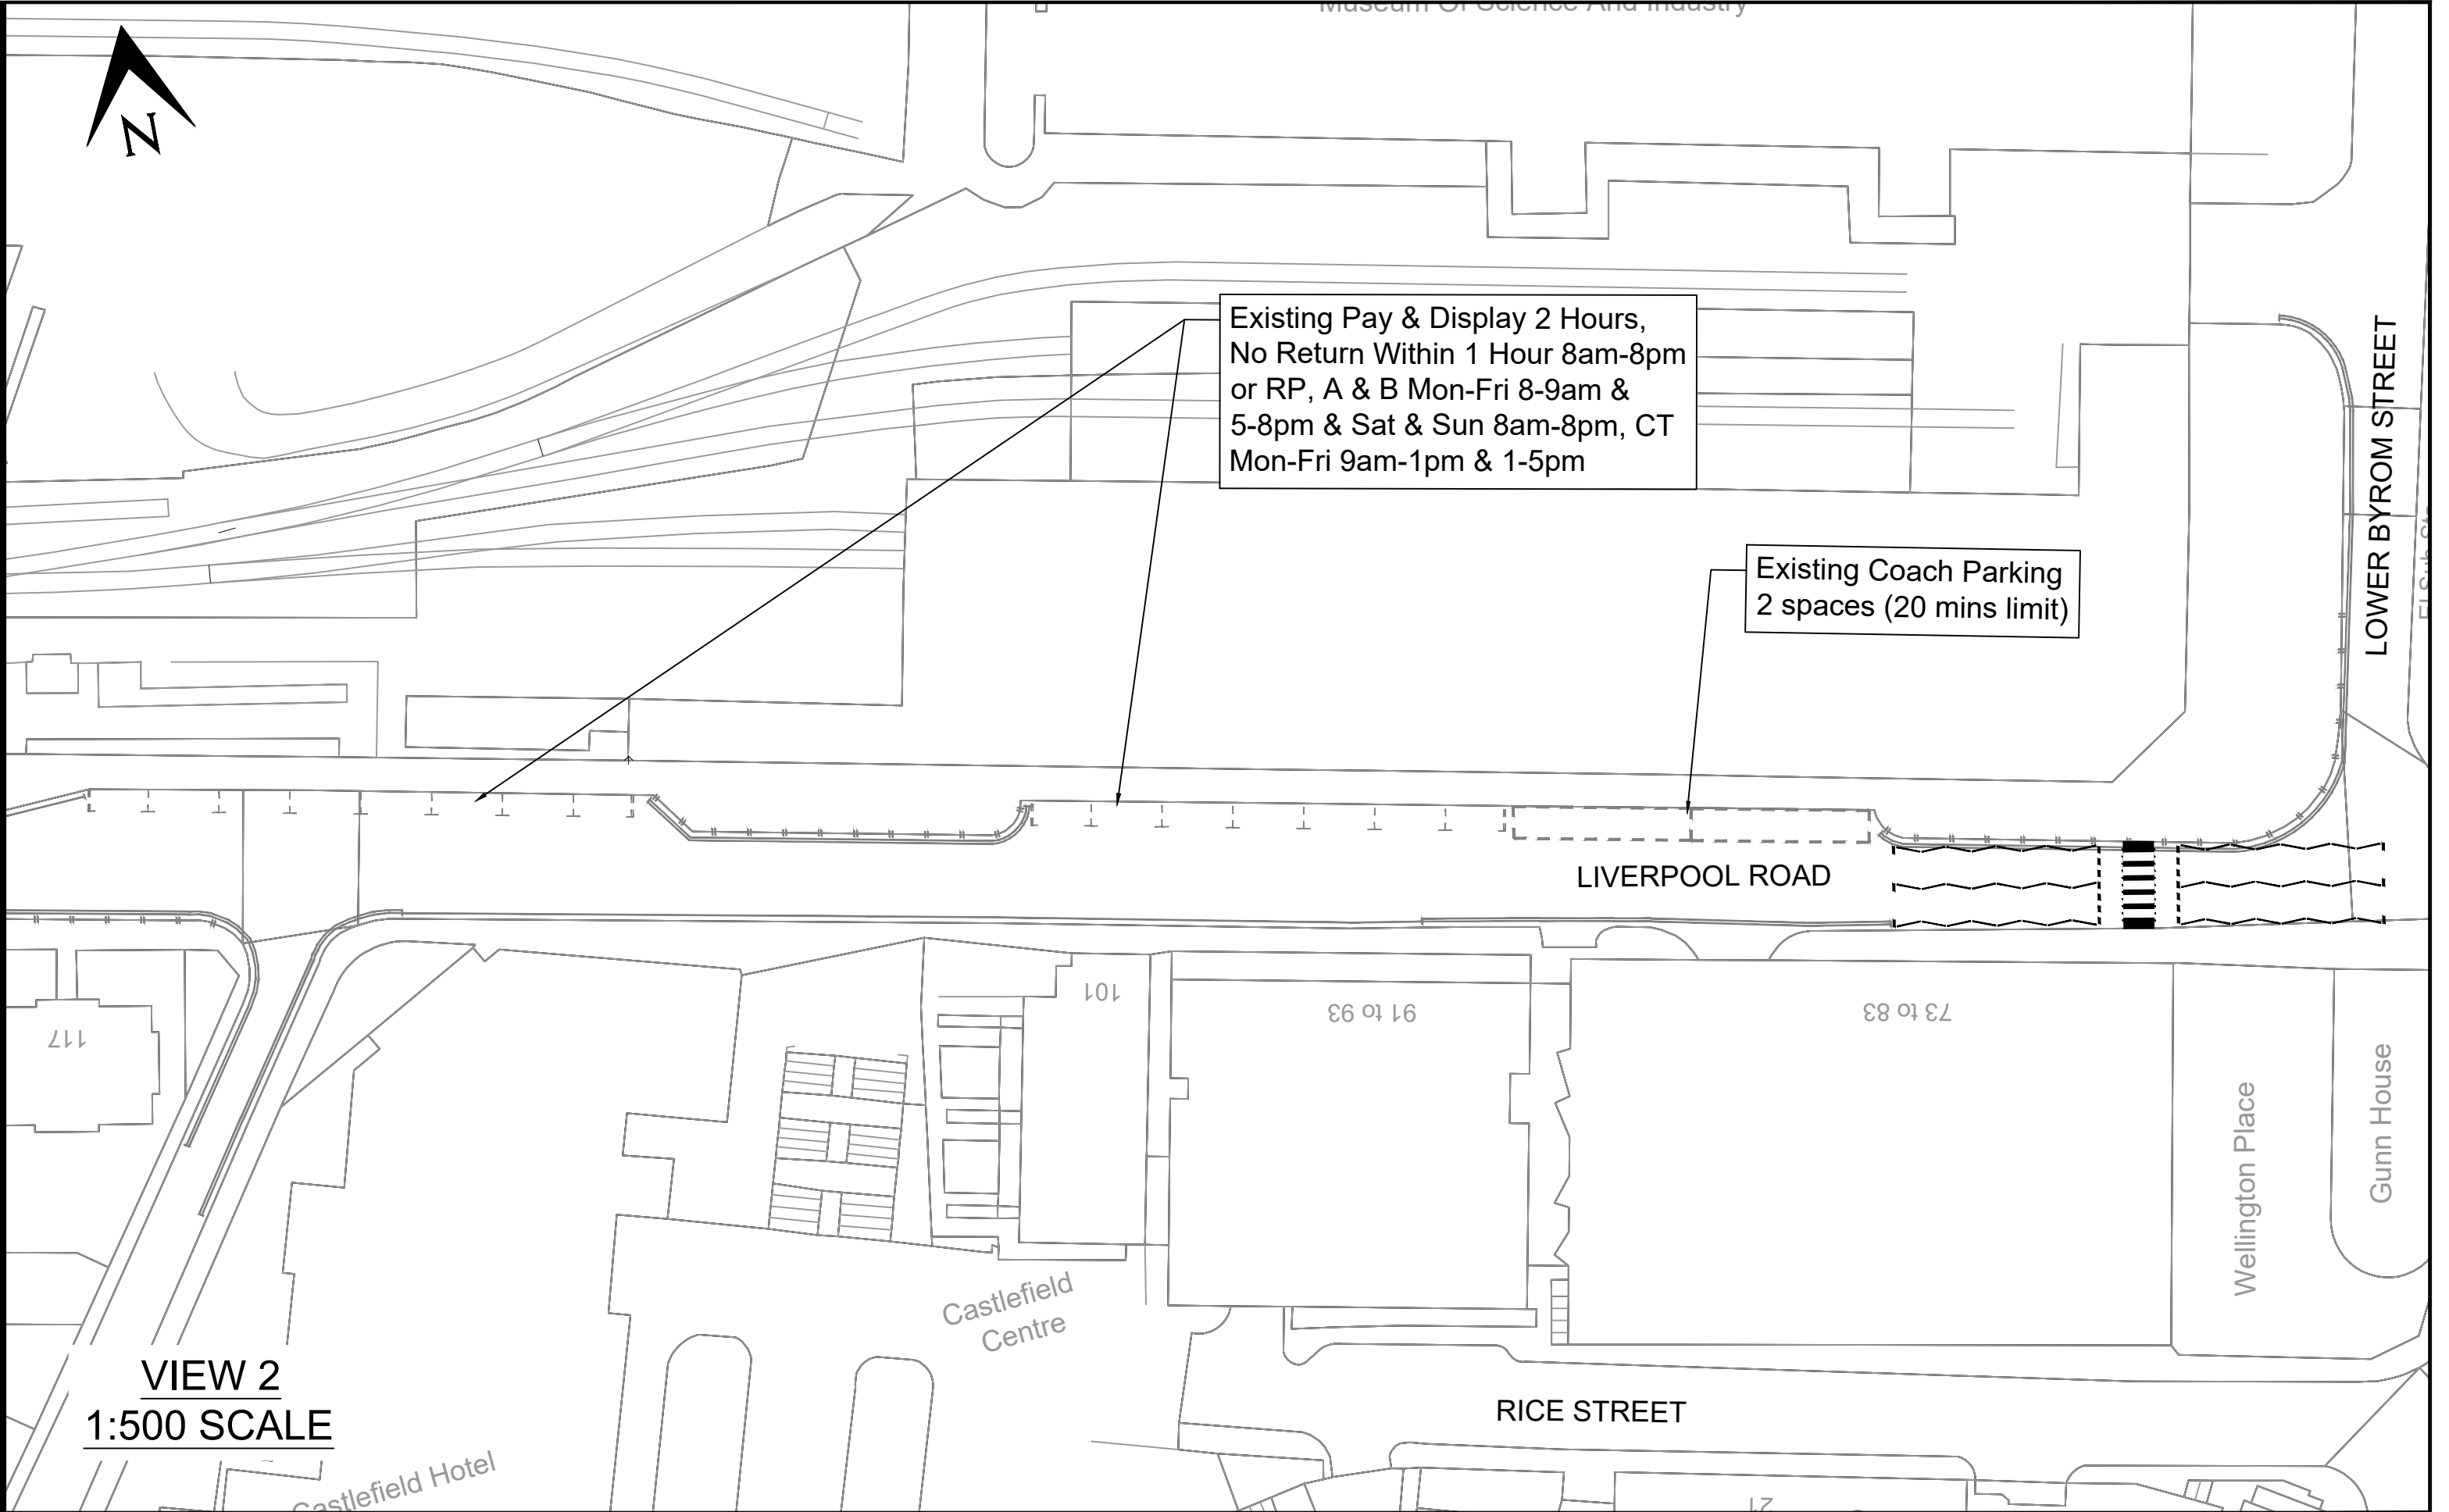

VIEW 2
1:500 SCALE

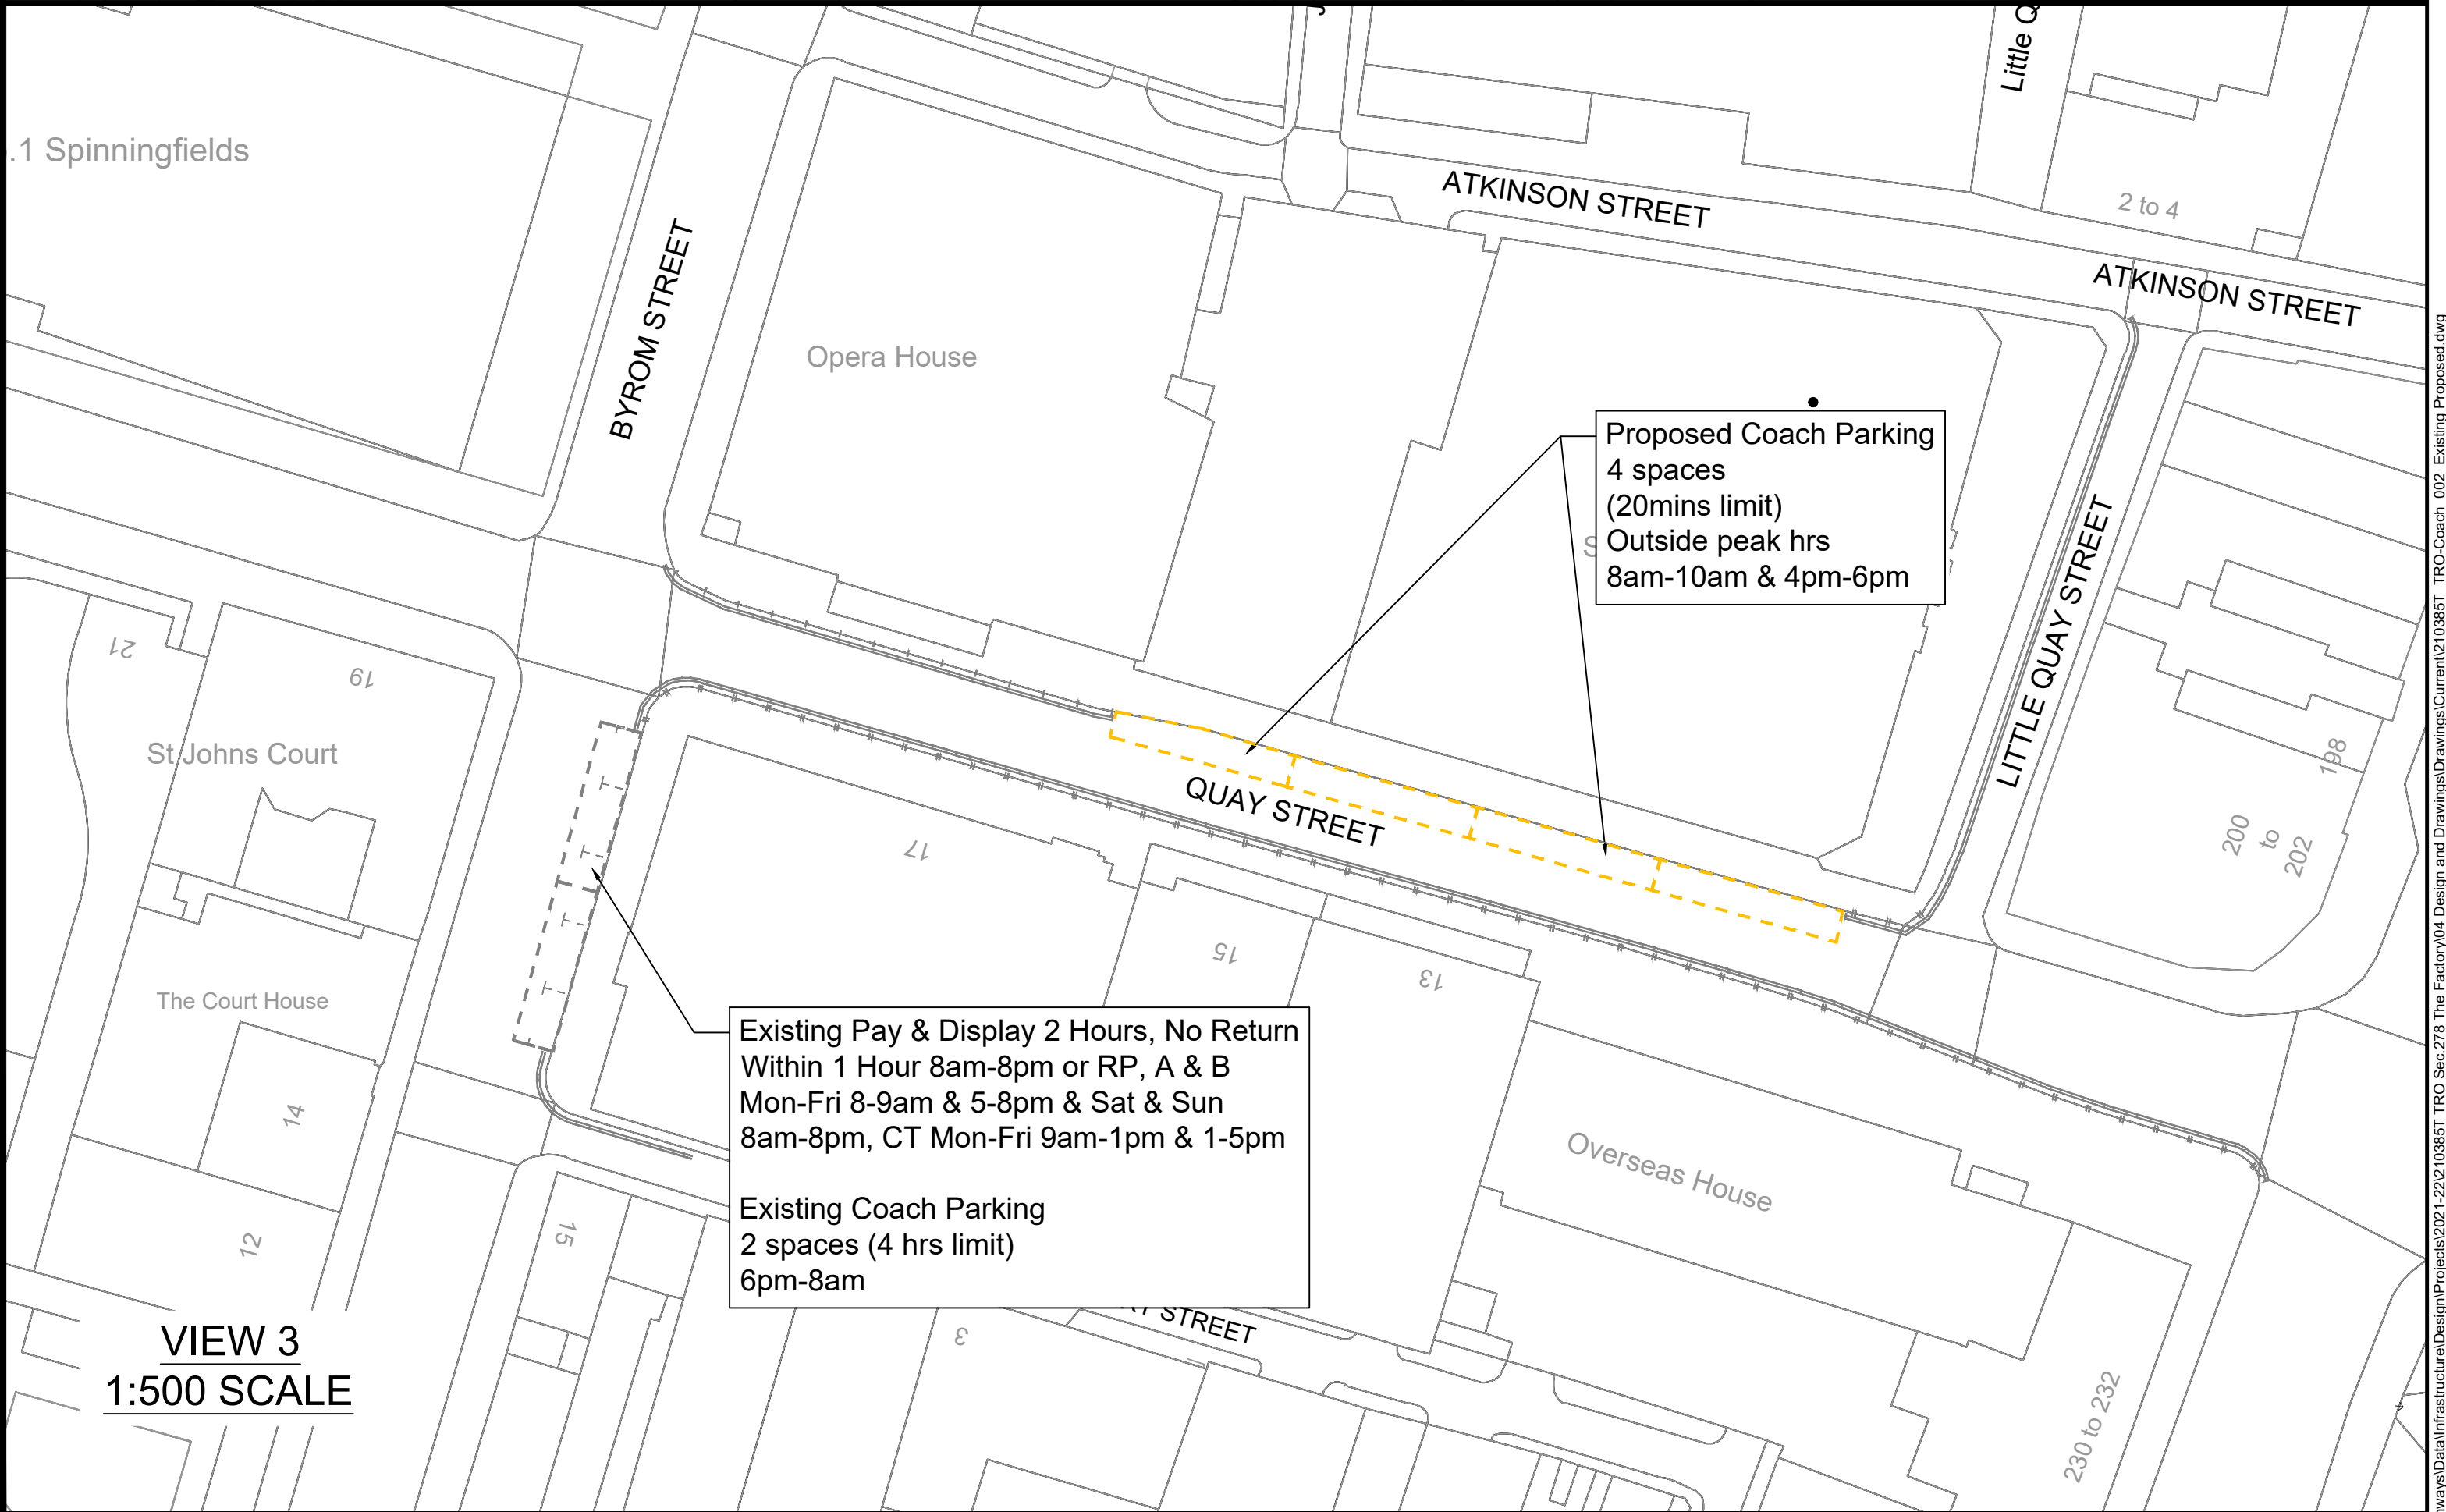

VIEW 3
1:500 SCALE

PROJECT TITLE		DRAWING TITLE						
WATER STREET, NEW ELM ROAD, LIVERPOOL ROAD & DEANS GATE		PROPOSED COACH DROP OFF AREAS EXISTING TRO's						
A Liverpool Road coach bays removed, Quay Street coach bays extended by 8m, operative times of the northern coach bay on New Elm Road updated to 8pm-8am		DRAWING NUMBER 210385T/TRO/002						
REV DESCRIPTION OF CHANGE		REV A						
DATE		DATE						
SIZE A1		SCALE SEE ABOVE						
DATE OCT 2022		DRAWN RD						
		CHECKED MS						
		APPROVED						



Highways
Neighbourhoods Directorate
PO Box 532
Town Hall
Manchester M60 2LA