

Crown copyright and database rights (2021) OS (100063368)



Title
Site Location Plan

Address
326 Barlow Moor Road, Manchester,
M21 8AY


Client

Job No.	Issued
4986	17/04/24

Scale
1:1250 @ A3

Key
1. Site Boundary

All information is to be checked on site for accuracy and fit. Only drawings with WD status with the most recent revision are to be used for construction.

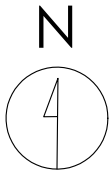

Crown copyright and database rights (2021) OS (100063368)

0 20m 40m

Title
Existing Site Plan

Address
326 Barlow Moor Road, Manchester,
M21 8AY

Client

Job No.
4986


Issued
17/04/24

Scale
1:500 @ A3


Key

1.	Site Boundary
2.	Existing Advertising Panel to be Removed

All information is to be checked on site for accuracy and fit. Only drawings with WD status with the most recent revision are to be used for construction.

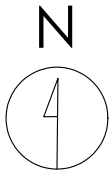

Crown copyright and database rights (2021) OS (100063368)

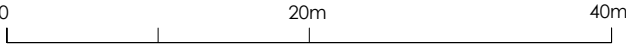

Title
Proposed Site Plan

Address
326 Barlow Moor Road, Manchester,
M21 8AY

Client

Job No.
4986


Issued
17/04/24

Scale
1:500 @ A3


Key

---	1. Site Boundary
---	2. Proposed Digital Display


All information is to be checked on site for accuracy and fit. Only drawings with WD status with the most recent revision are to be used for construction.

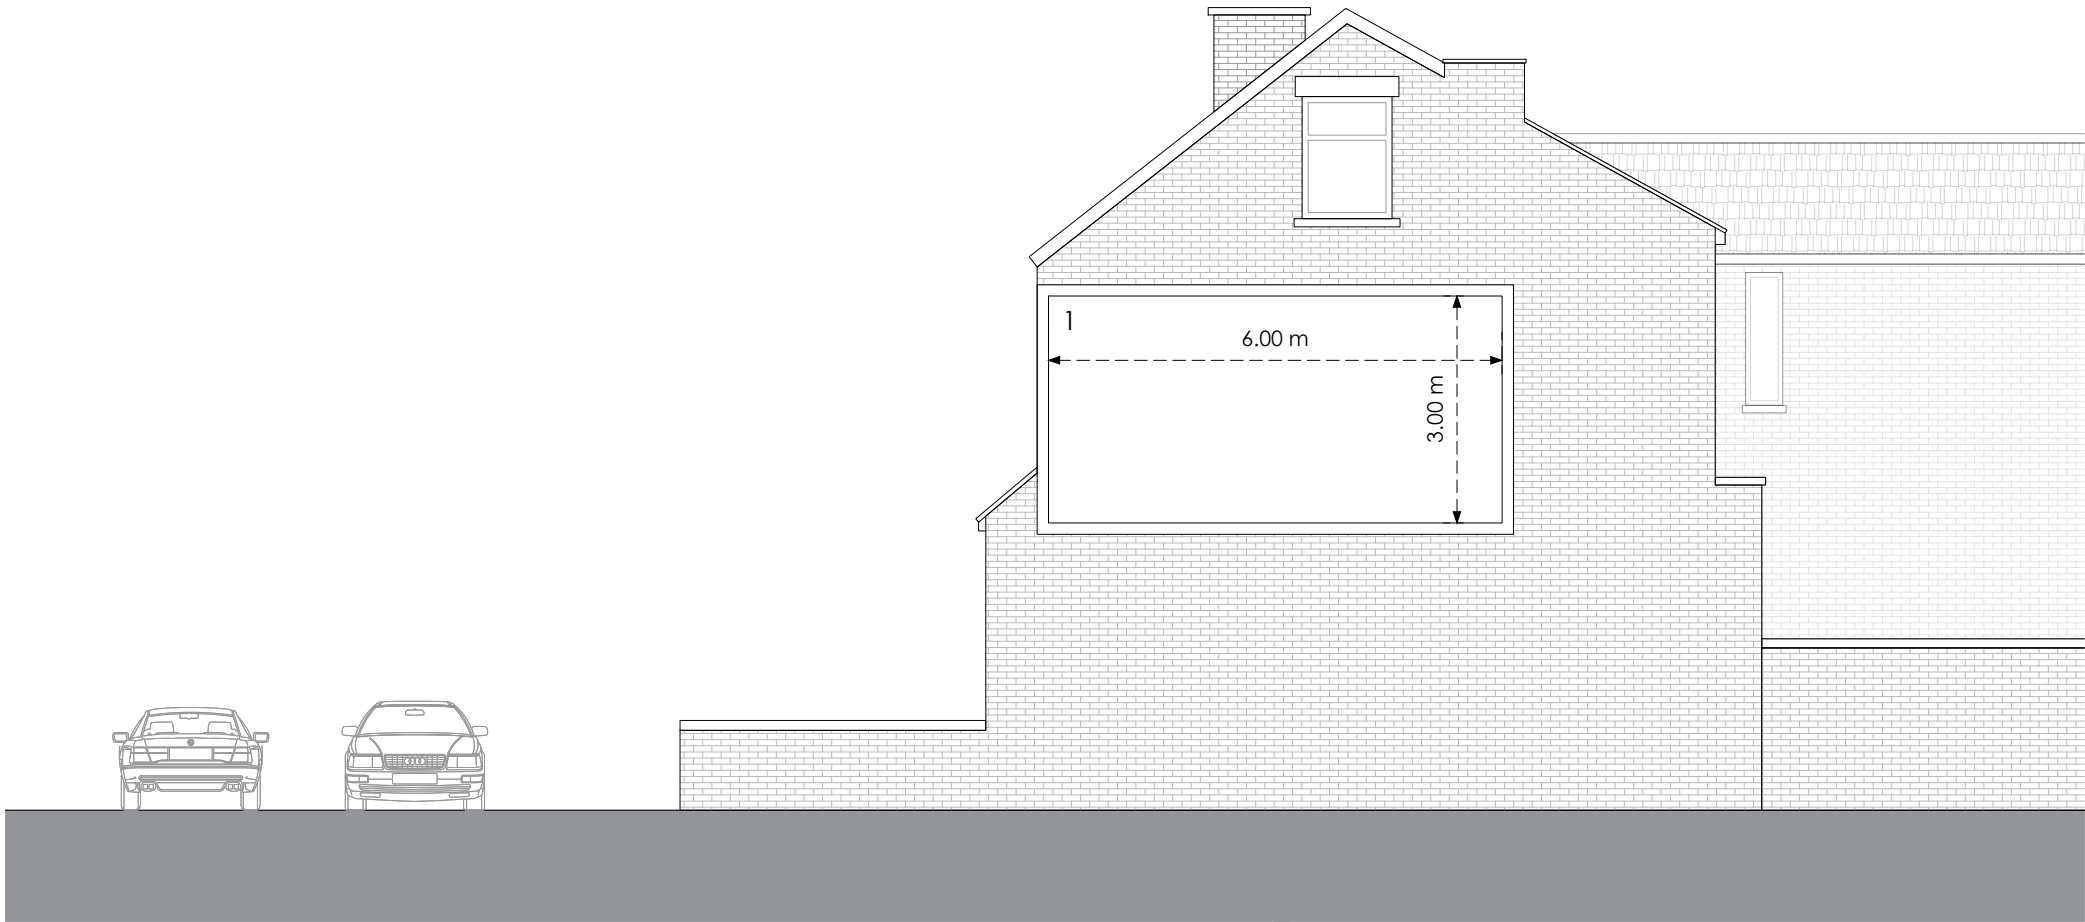


Front

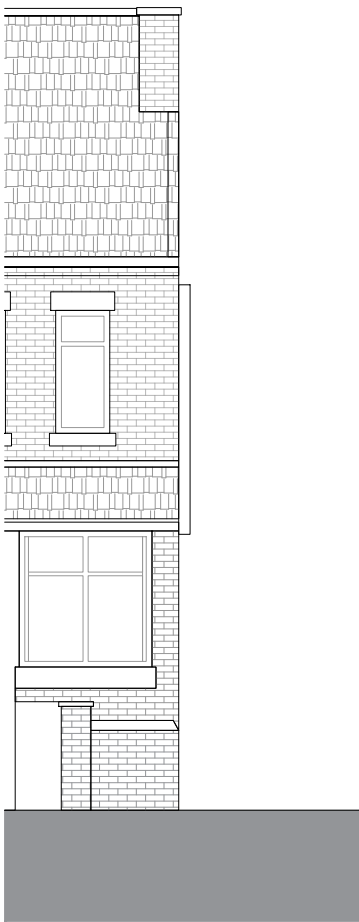

Side Existing

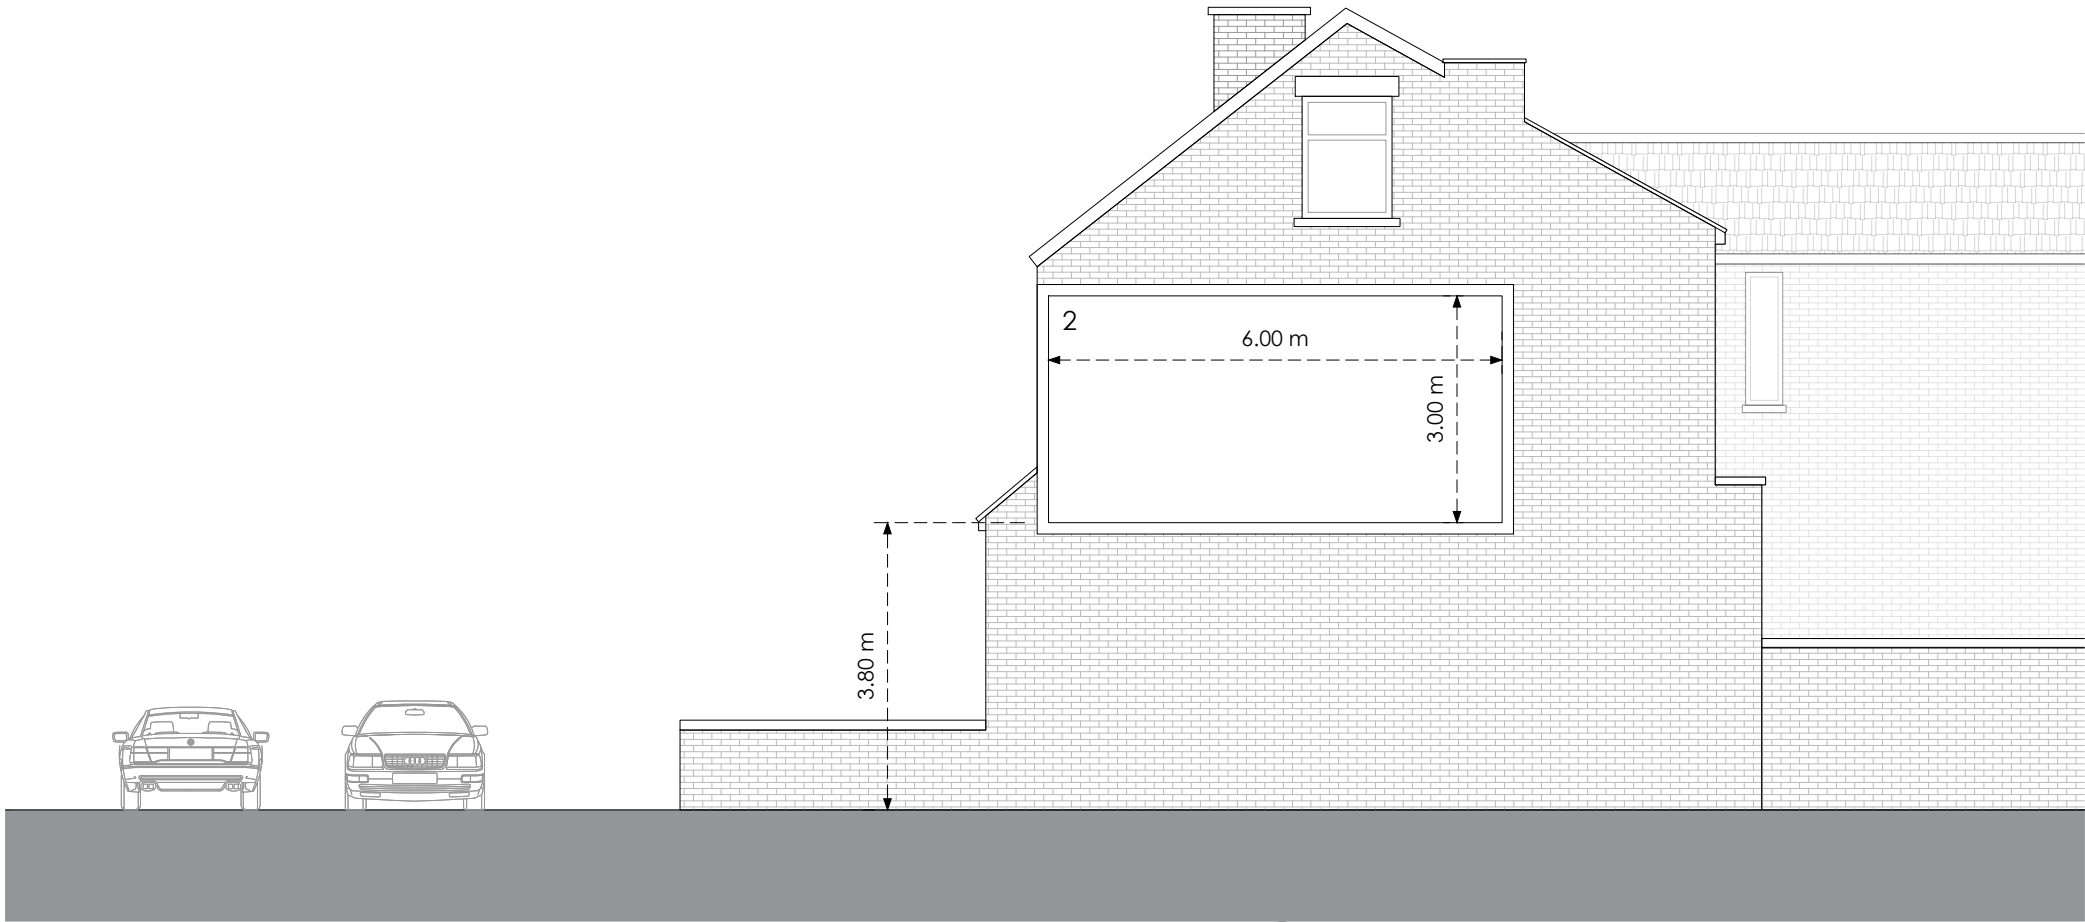

Front

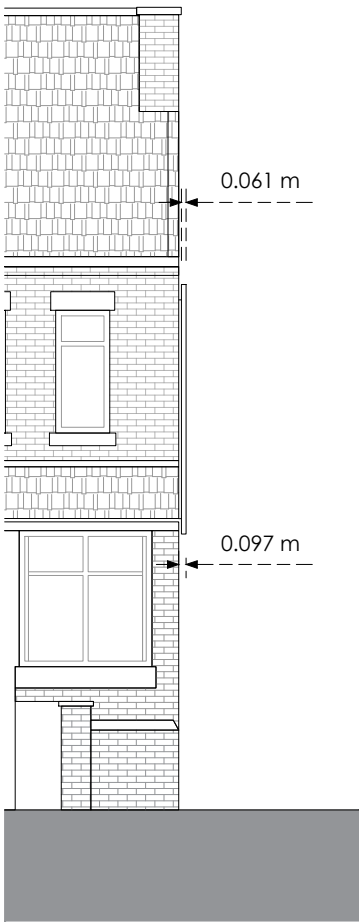

Side Proposed

0 4m 8m

Title
Existing and Proposed Elevations

Address
326 Barlow Moor Road, Manchester,
M21 8AY

Client

Job No. 4986 **Issued** 17/04/24

Scale
1:100 @ A3

Key
1. Existing Advertising Panel
2. Proposed Digital Display

All information is to be checked on site for accuracy and fit. Only drawings with WD status with the most recent revision are to be used for construction.