


- notes:
1. Do not scale this drawing
 2. Drawing to be used for the status indicated only
 3. All dimensions and setting out shall be checked and confirmed and any discrepancies to be reported to the Designer prior to commencement of any work
 4. All work and materials to be in accordance with current statutory legislation, relevant codes of practice and British Standards
 5. Drawing to be read in accordance with relevant consultants and sub-contractors drawings and specifications
 6. This drawing is the property of the Designer and is not to be used in whole or in part without written consent

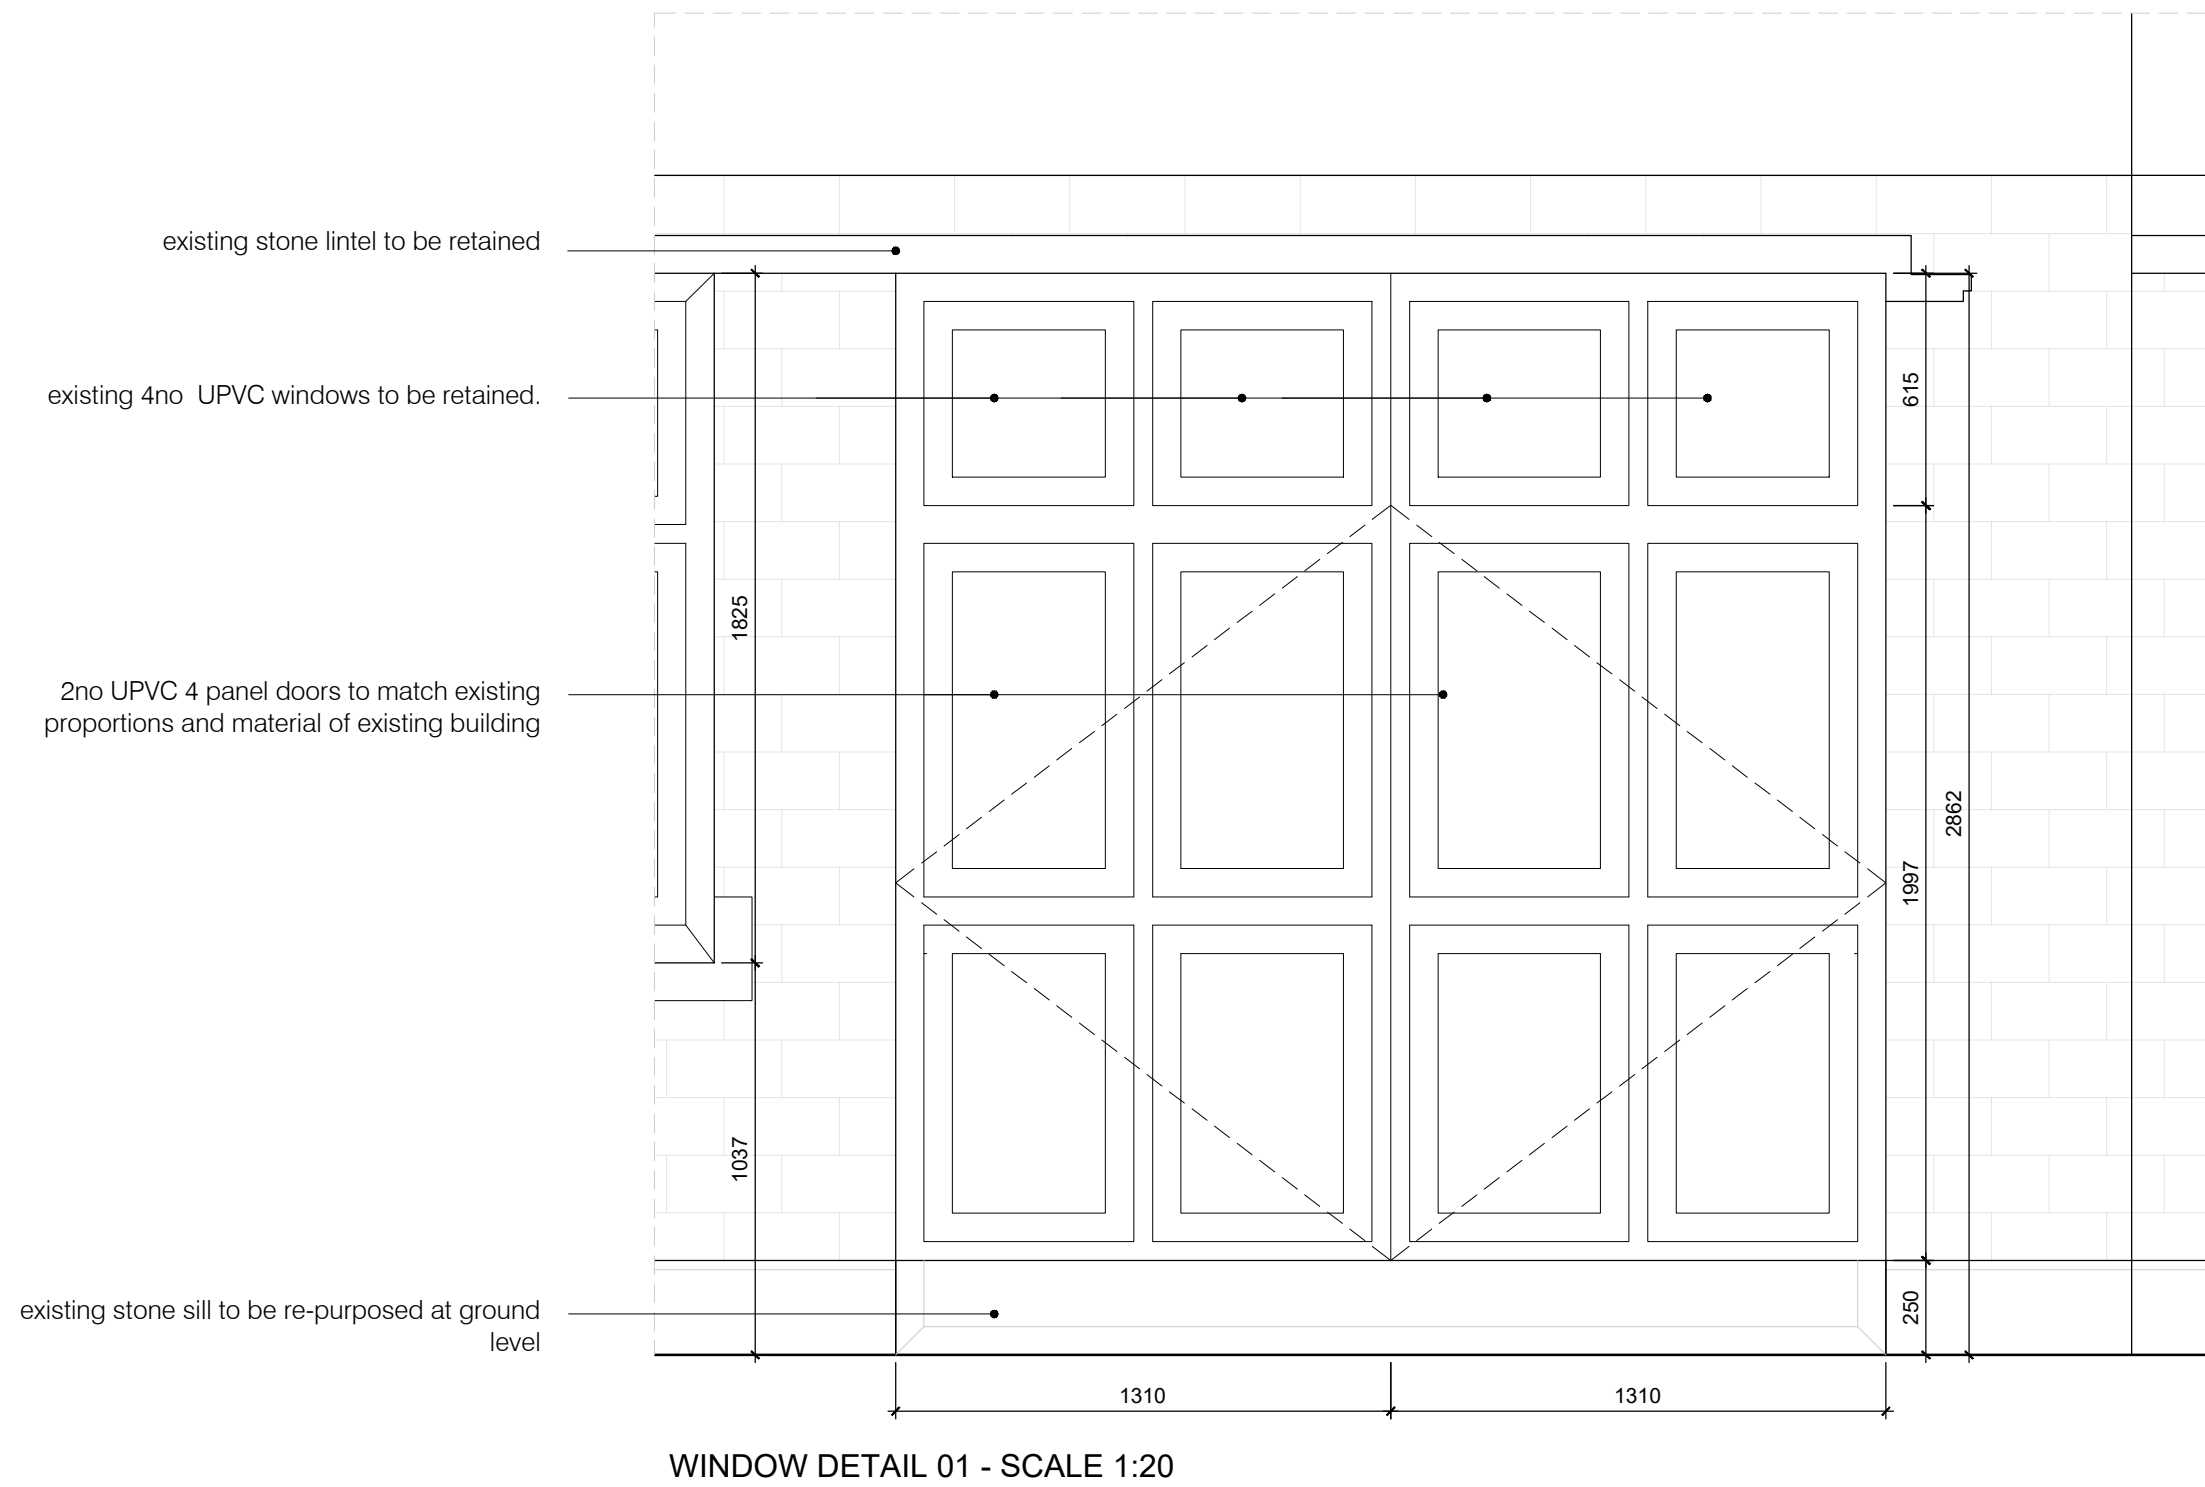

project:
Halfway House
2 Middleton Rd,
Crumpsall,
Manchester M8 5DS

no.	revision	date
-	First issue	01/05/24


scale:	sheet:	date:
1:20	A2	May 2024

title:
Proposed
Window Detail 01

drawing status:
Planning

drawing no:
114 - P - AD.01

rev:
-

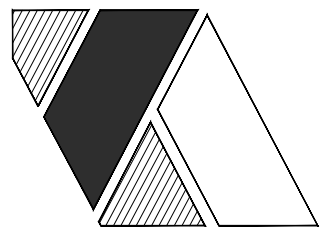

Kamha Architects

5 Mauldeth Road West,
Withington, Manchester, M20 3WB