

NOTES

For Listed Building Consent only. Performance of the proposed infill and fire strategy to be approved by Fire Consultant. M&E and FFE installation, and detailing to be confirmed by specialists.


Key:

Proposed



Photo of Existing Kitchenette

Proposed kitchenette (see photo for existing kitchenette)

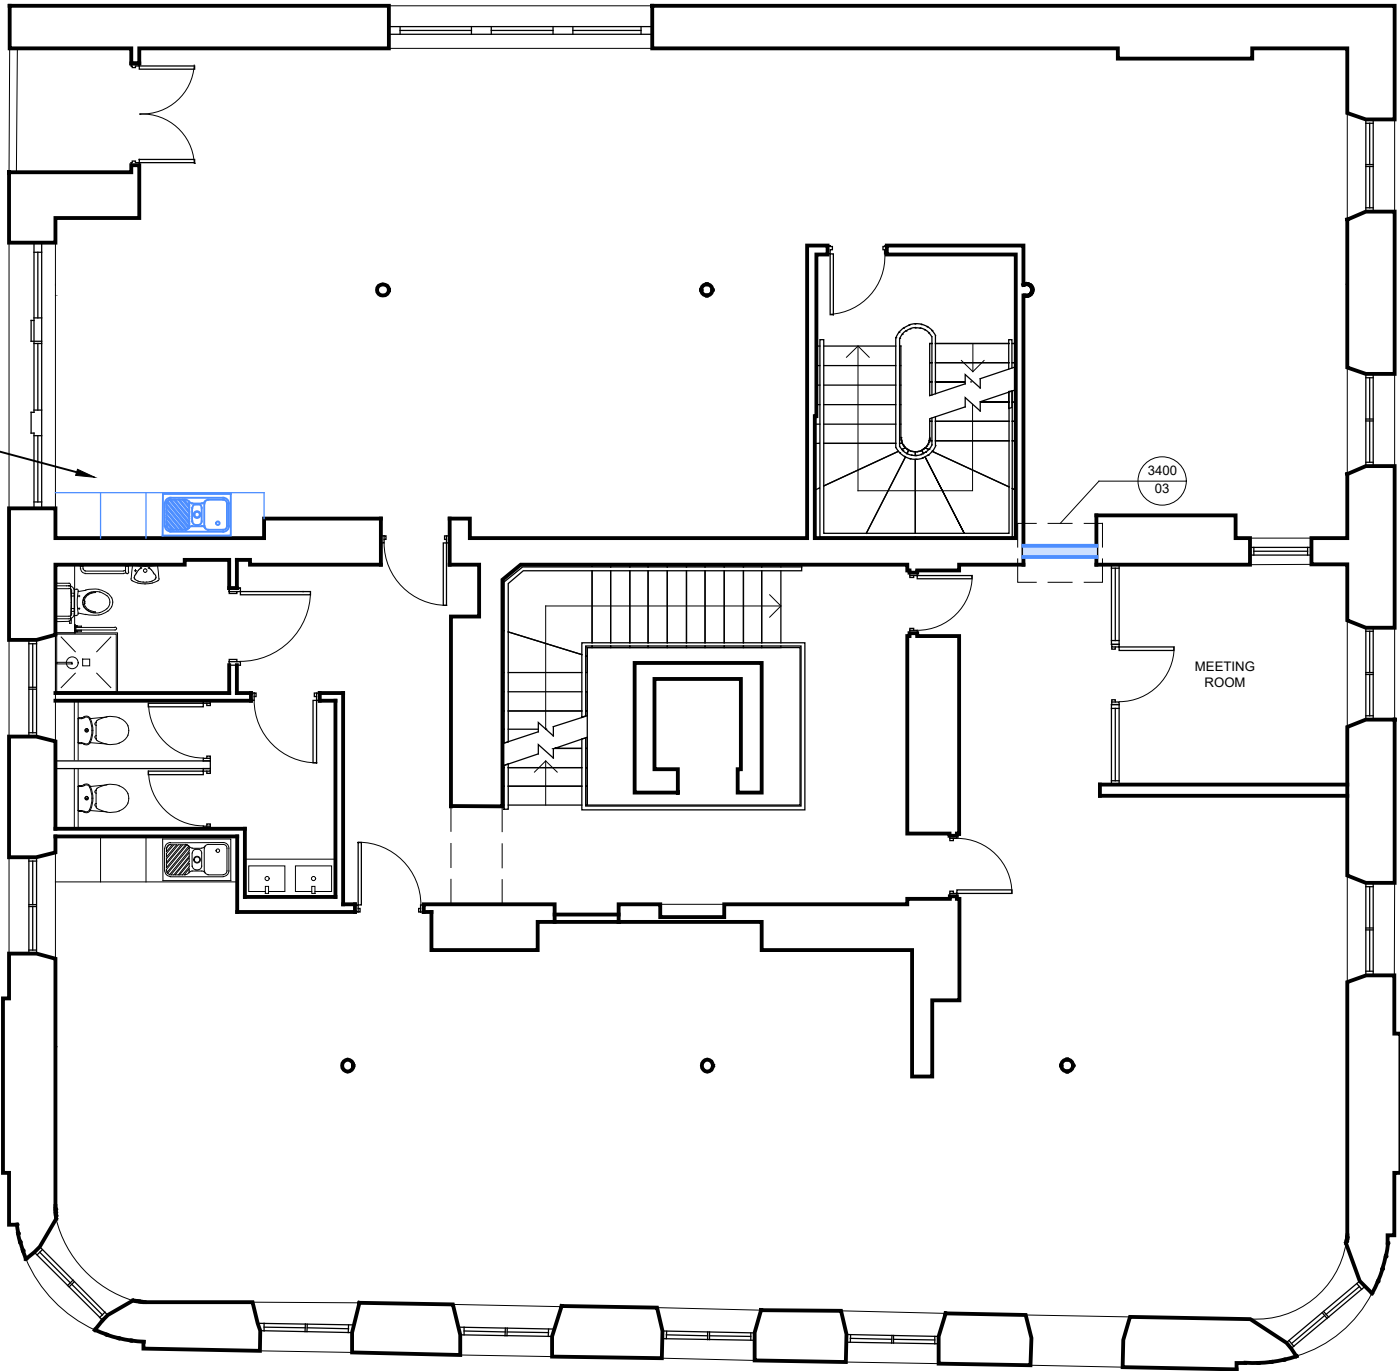

Notes	Drawing Status									
	F Feasibility									
	S Sketch Design									
	P Planning									
	B Building Control									
	D Design Development									
	M Measurement									
	T Tender									
	C Construction									
	R Record									