




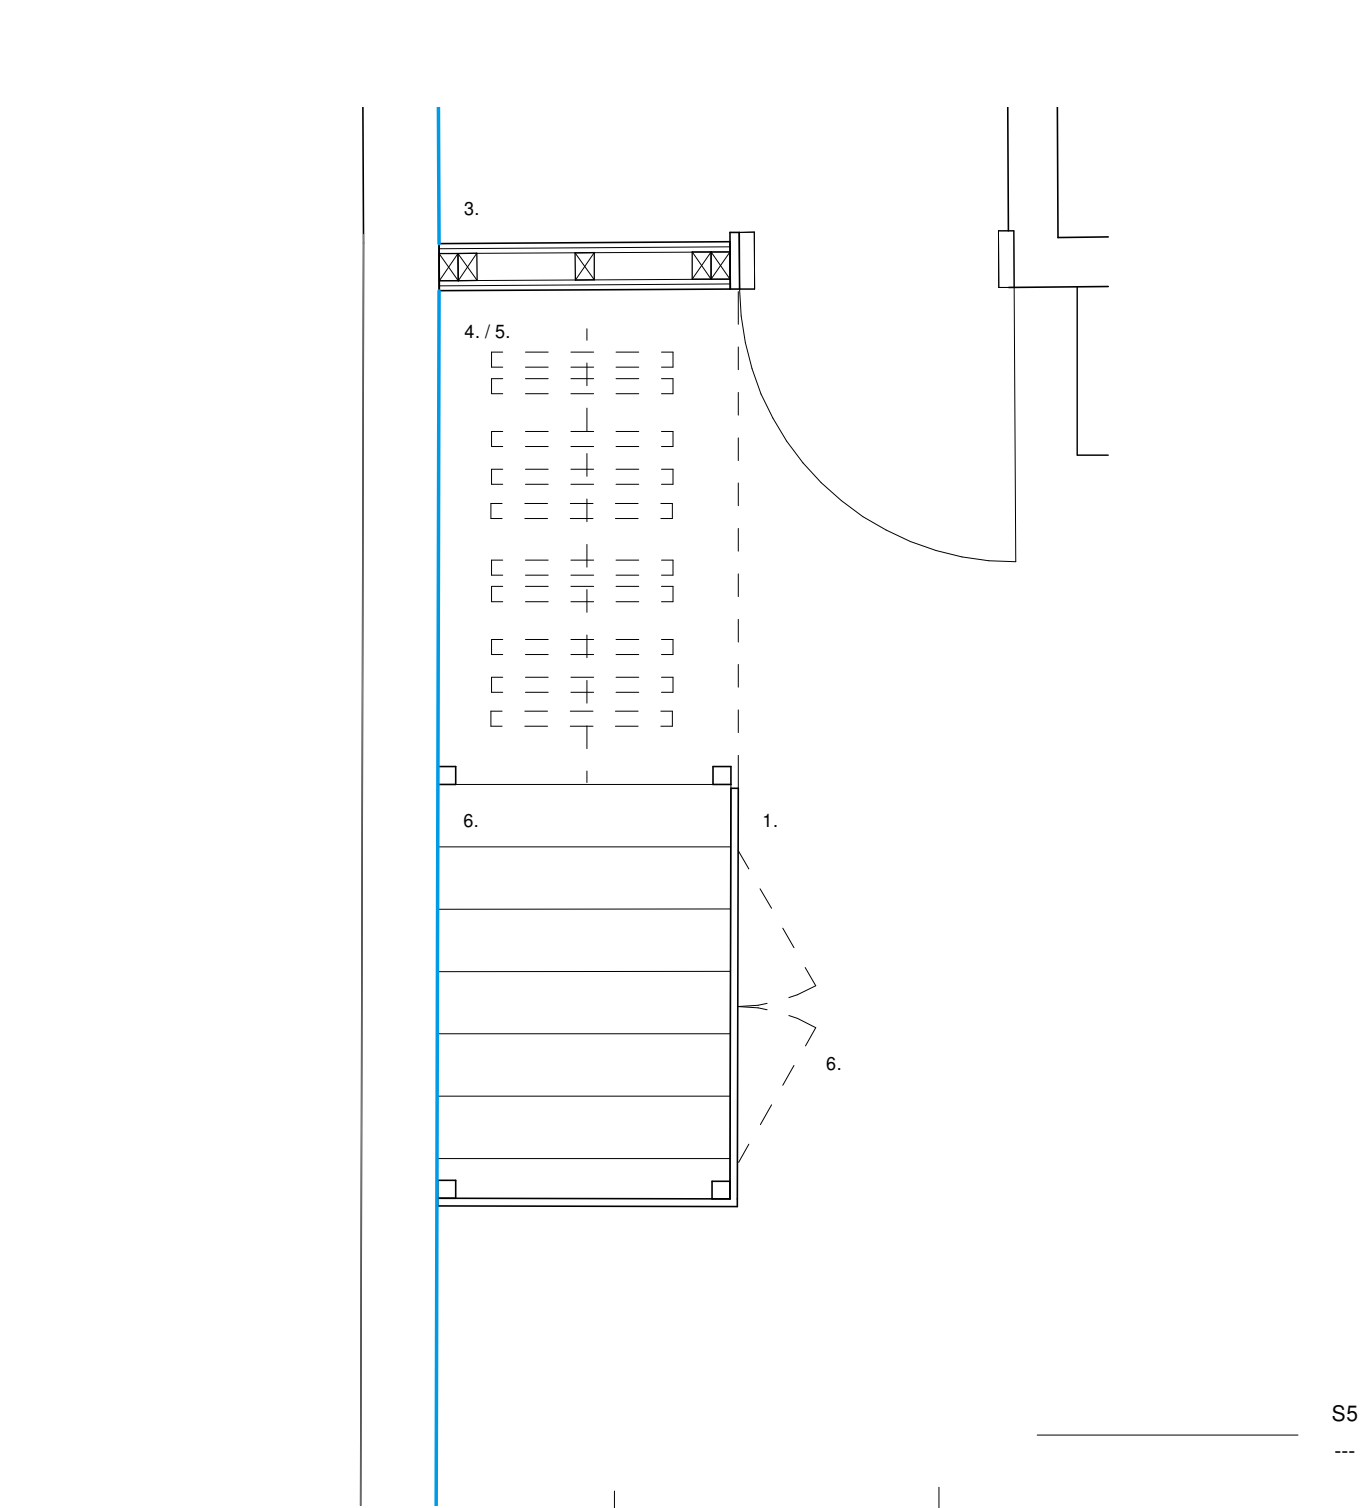


72-Panelling-Plan (Cut)
scale 1 : 20

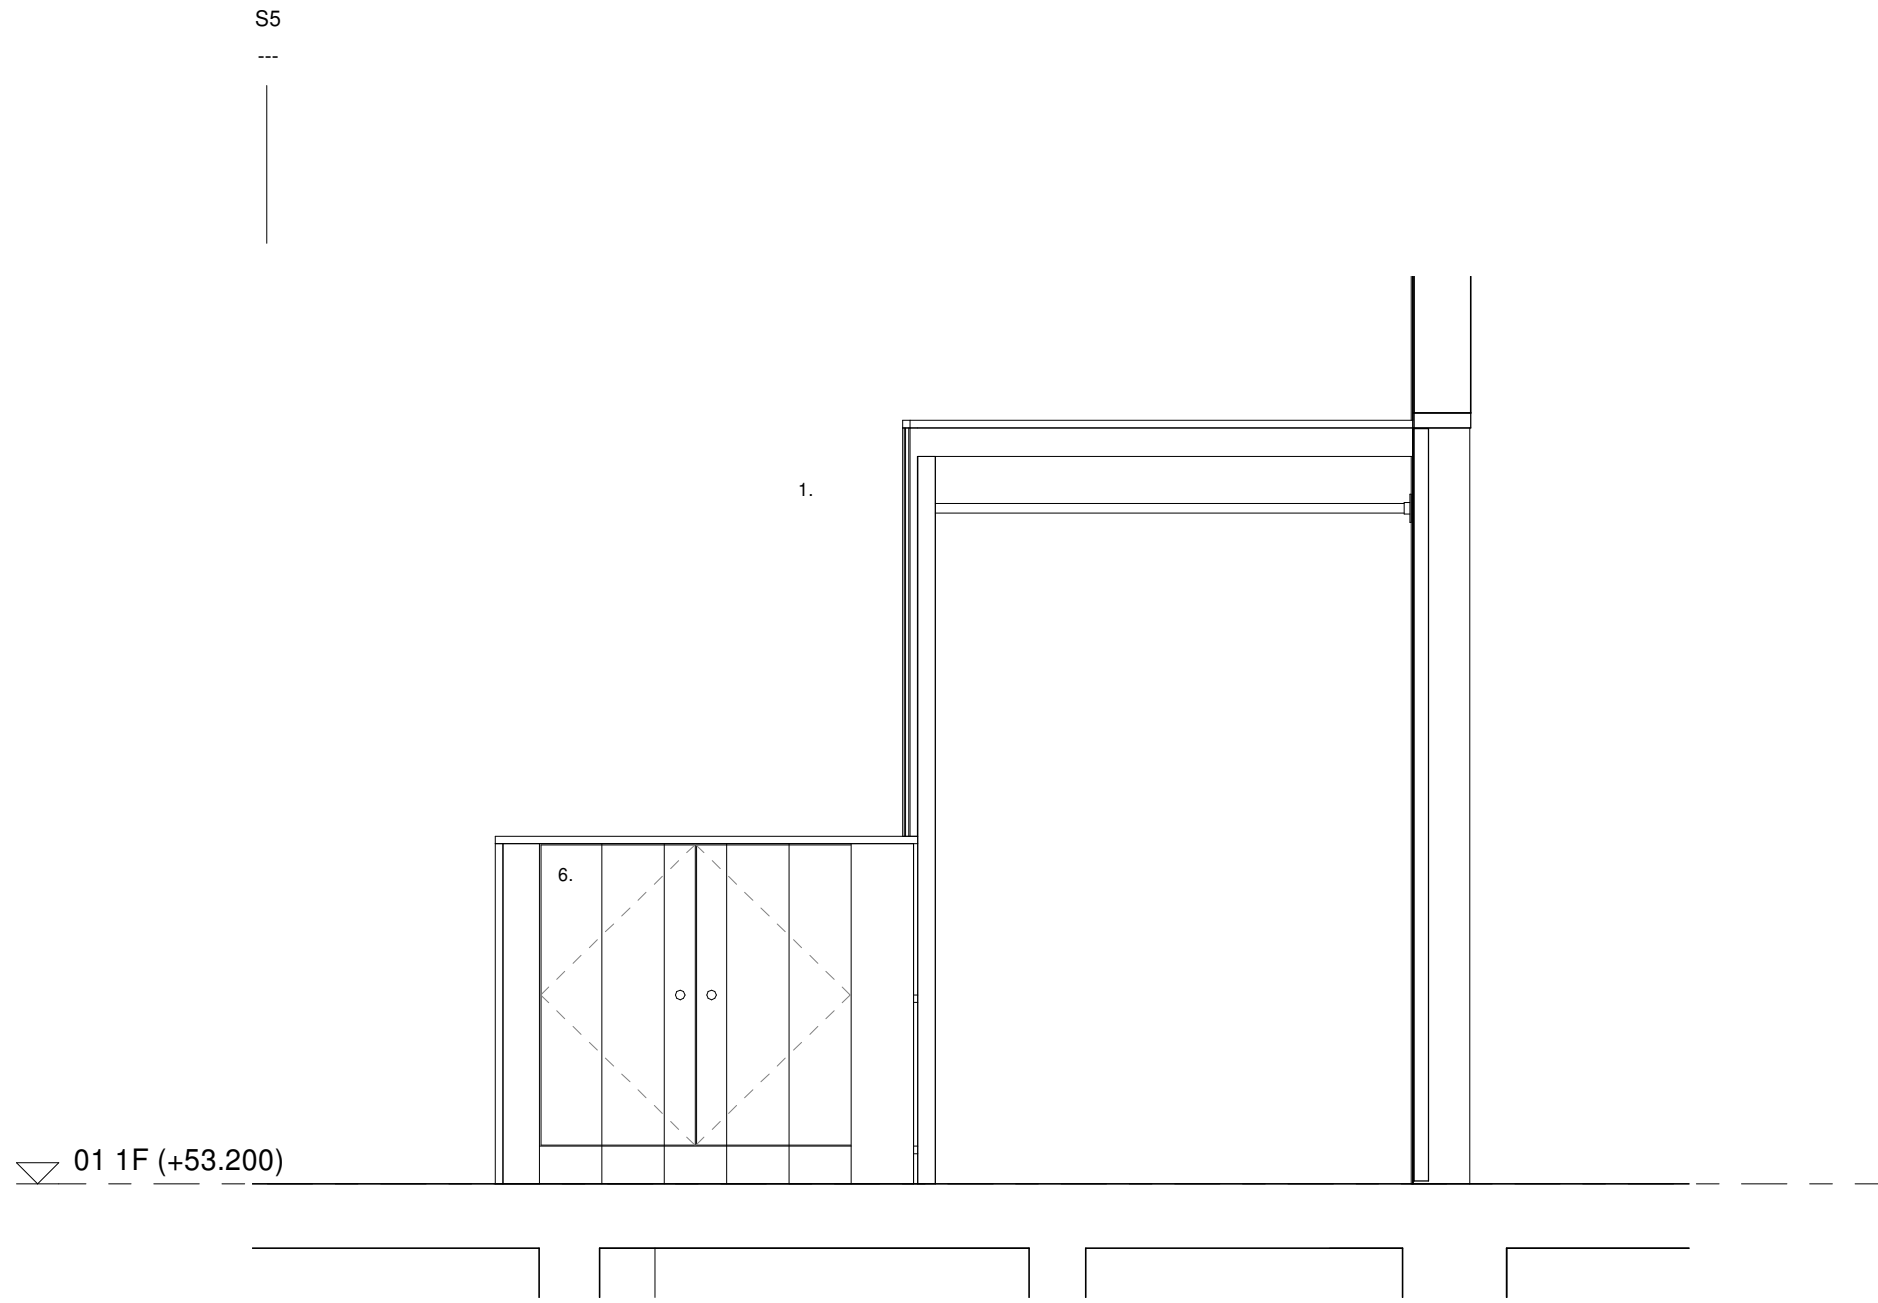


72-Panelling-Elevation (S2)
scale 1 : 20

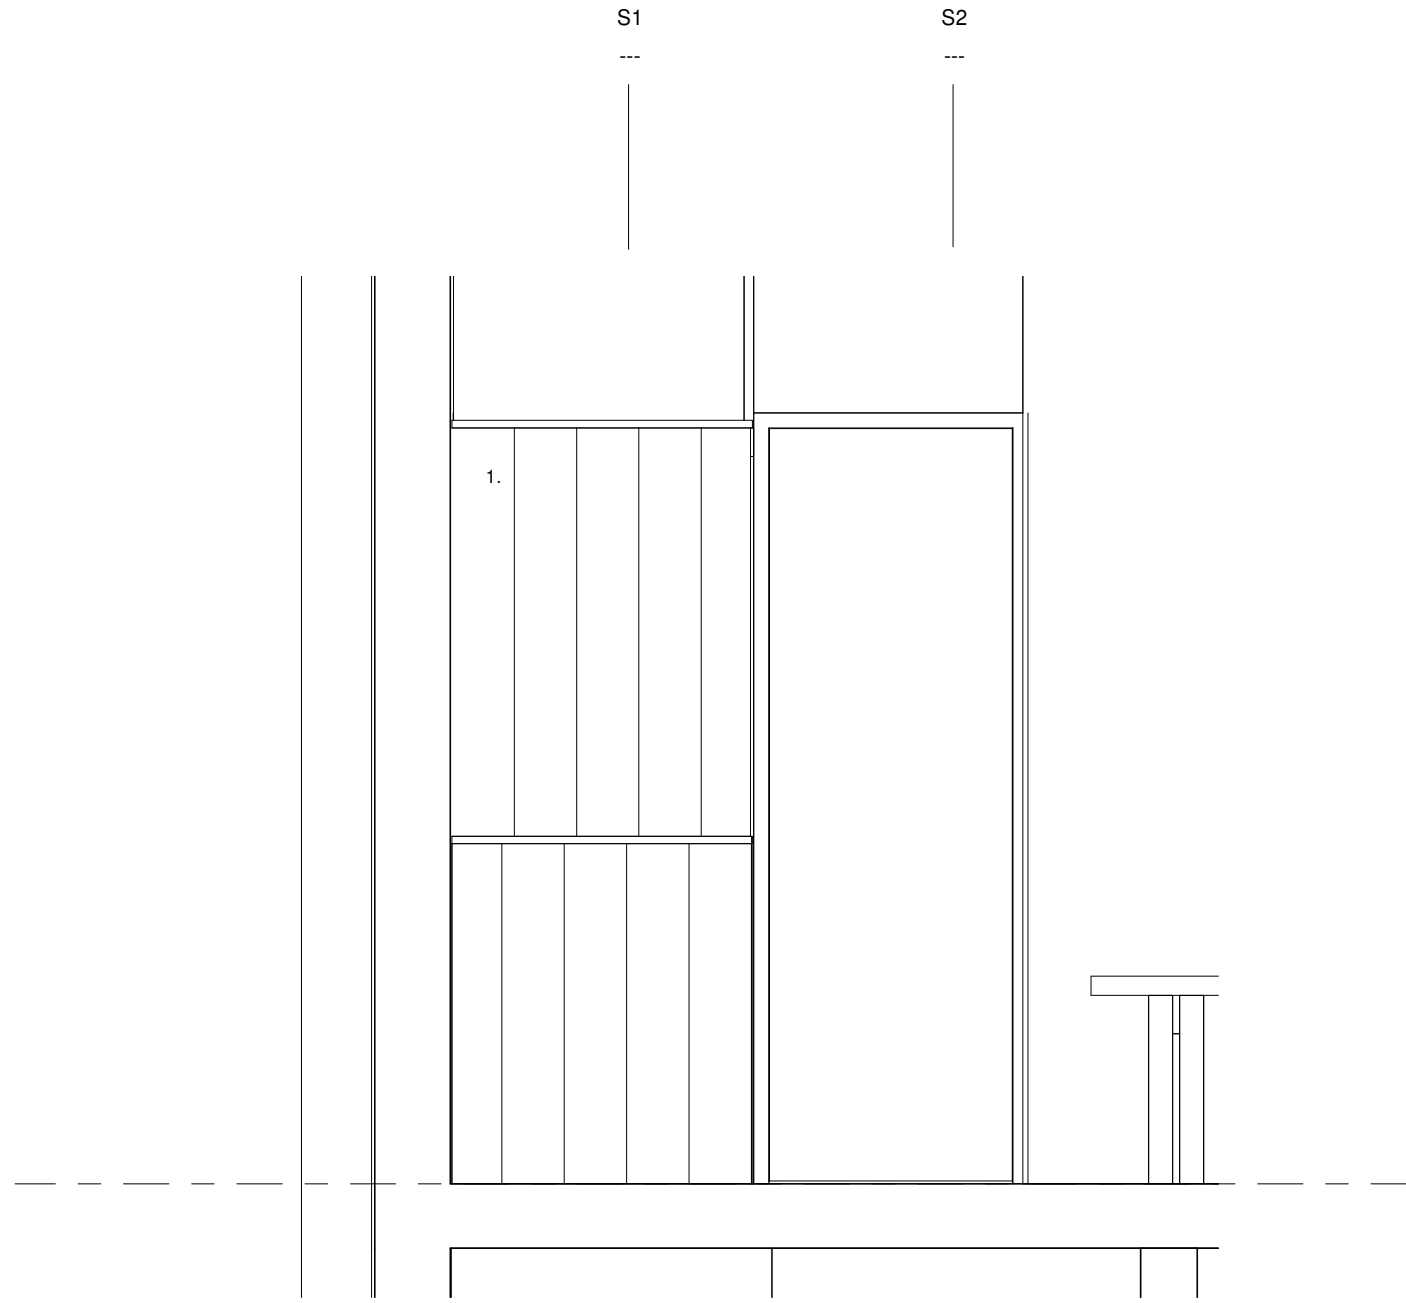


72-Panelling-Elevation (S5)
scale 1 : 20

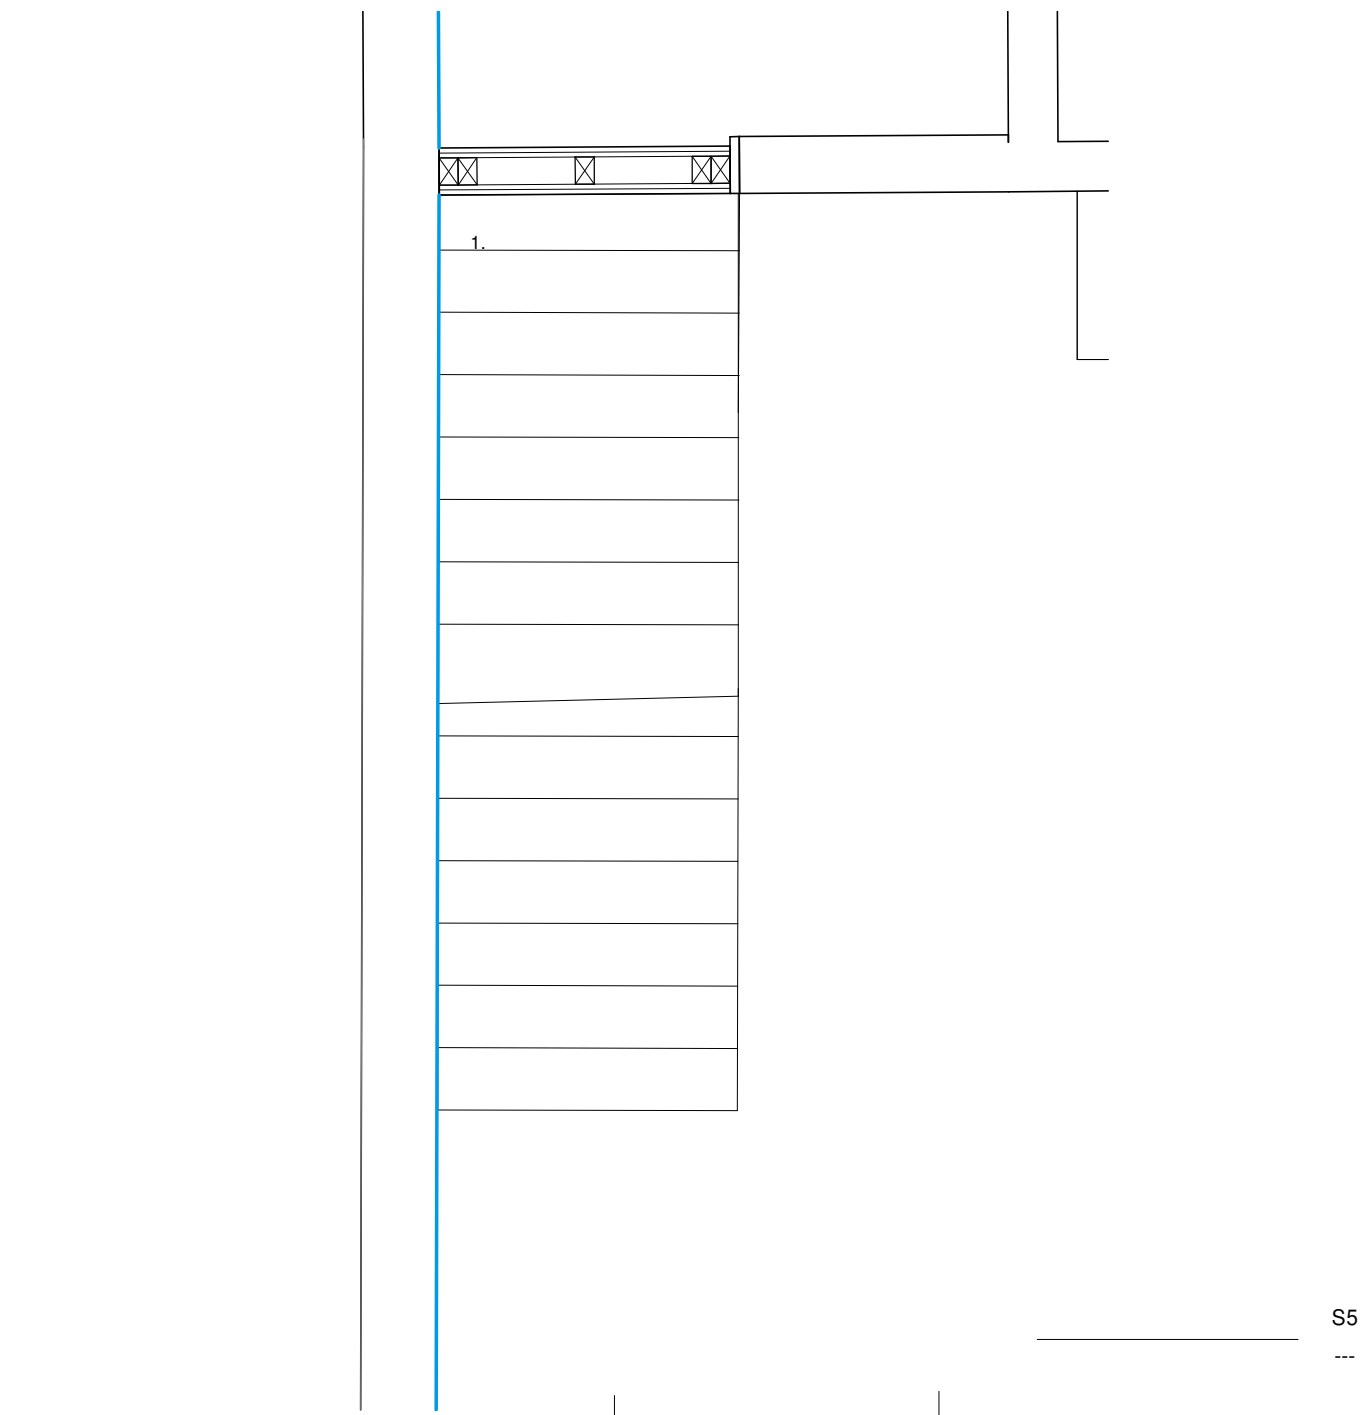

72-Panelling-Plan (Top)
scale 1 : 20

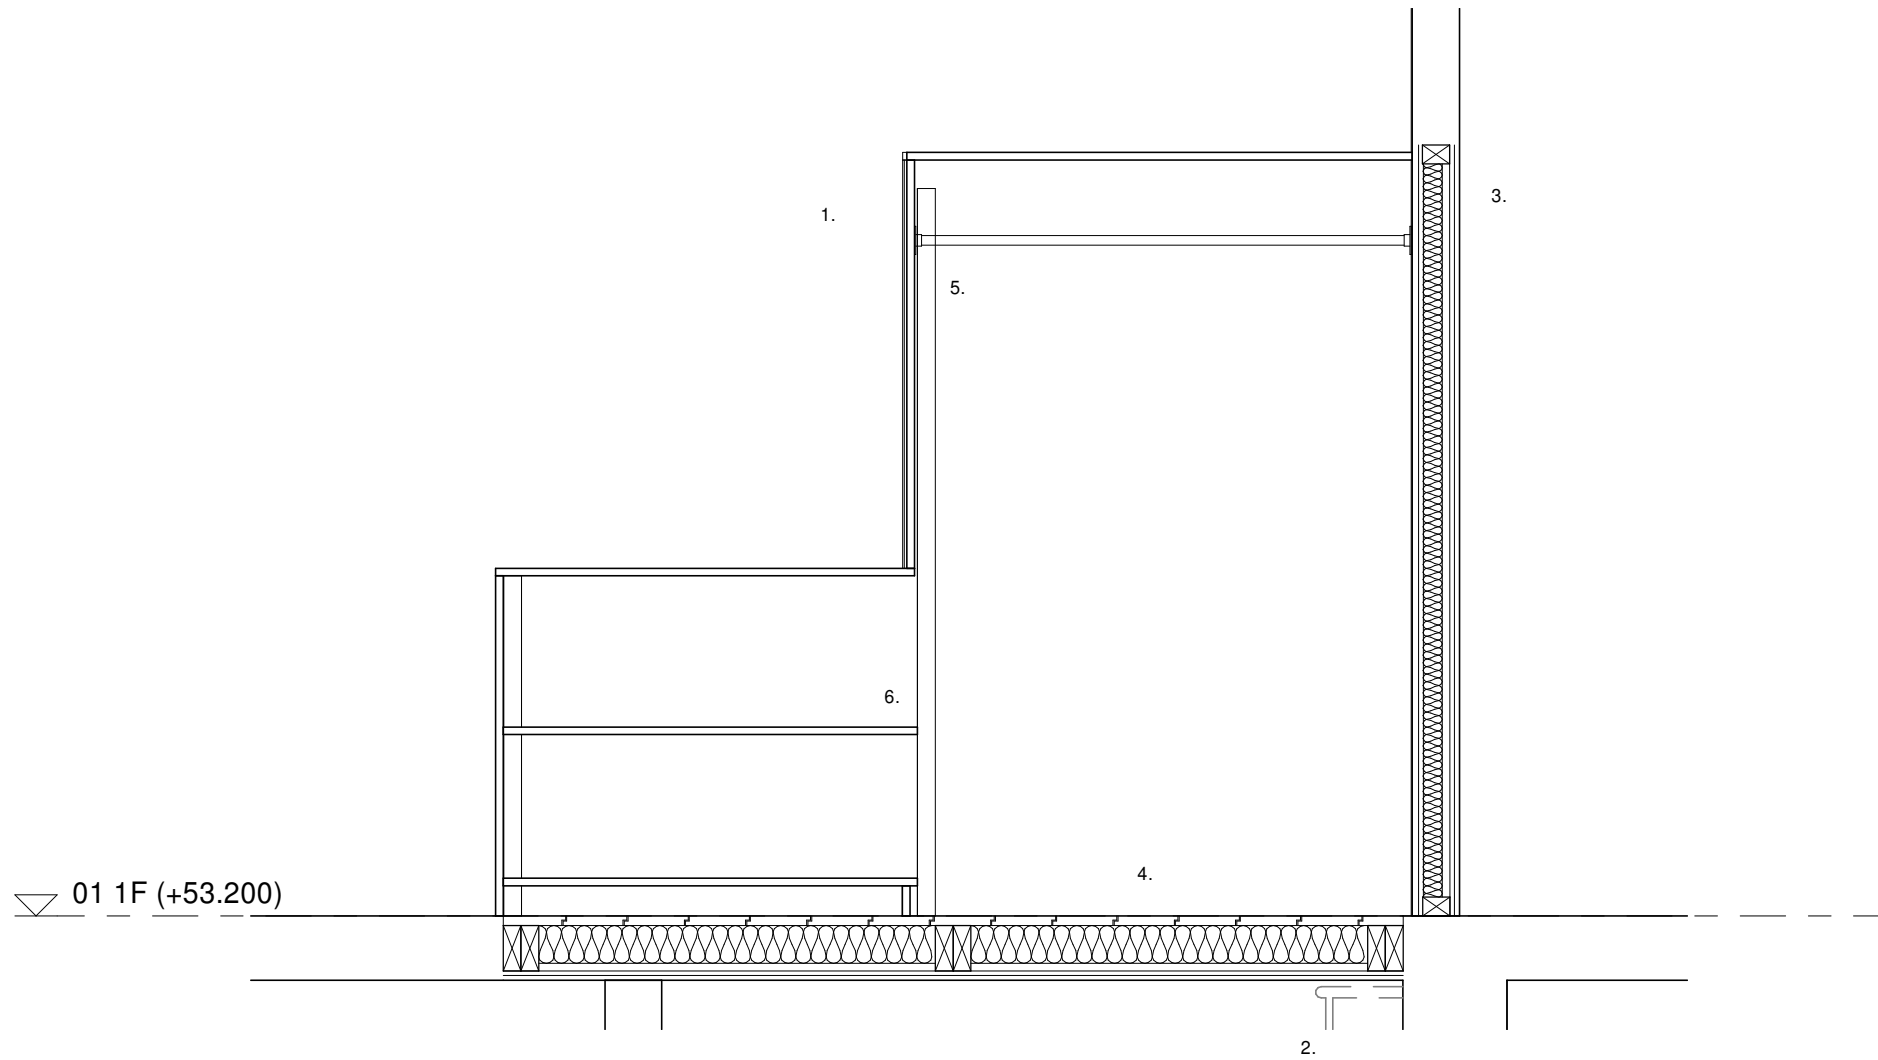

72-Panelling-CrossSection (S1)
scale 1 : 20

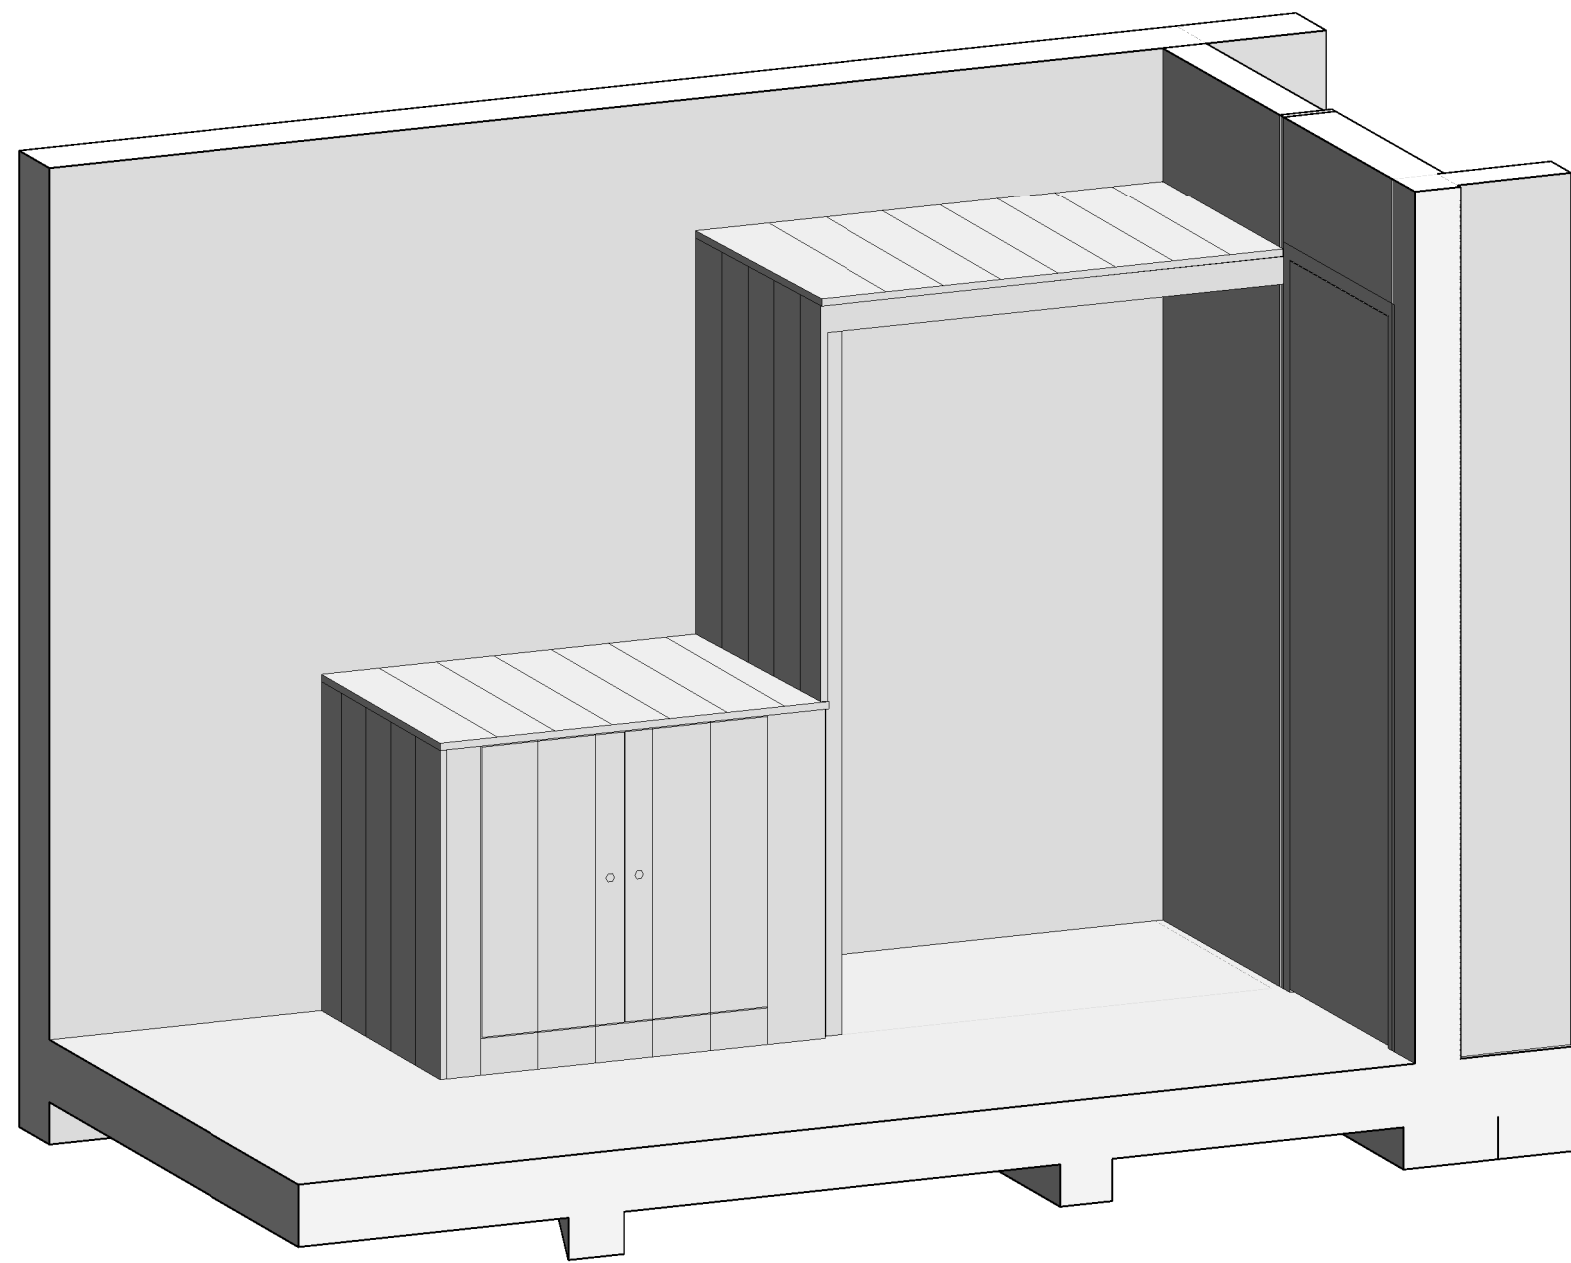

72-Panelling-3D
scale

0 400 800 1200mm
Scale 1:20

John Wood Architect

m. 07749 518209 | e. studio@johnwoodarchitect.co.uk | w. johnwoodarchitect.co.uk

1661 33 Thomas Street
721 - 02 Historic Panelling
08/12/2023 scales shown @ A1

Legend.
1. Existing tongue and groove panelled bulkhead from original stair position to remain in place, existing paint stripped back and new paint applied, colour to be agreed.
2. Non-original GF - FP staircase removed, refer to 1661-011 Demolition and Builder's Work - Plans.
3. New wall infill - recessed from landing side to provide legibility of existing opening.
4. New floor infill - using reclaimed boards from area of existing floor being opened up installed flush with adjacent floor.
5. New hanging rail installed, 20mm mild steel tube, lacquered, with mild steel wall plate at each end.
6. 2 x new shelves installed in low section of bulkhead, accessed via new doors created from existing panels, refer to 1661-722 Historic Panelling - Doors.

Notes.
All dimensions & levels show design intent. Survey has been carried out for drafting purposes only. Critical dimensions should be site measured.
Dimensions are shown to finished face of walls or edges of structural opening unless otherwise noted; S.O. denotes structural opening size - to be site measured prior to order of any windows & doors; (e) denotes existing dimension to be confirmed on site; dimensions shown in grey are nominal - to be confirmed on site and must not be used for setting out.