


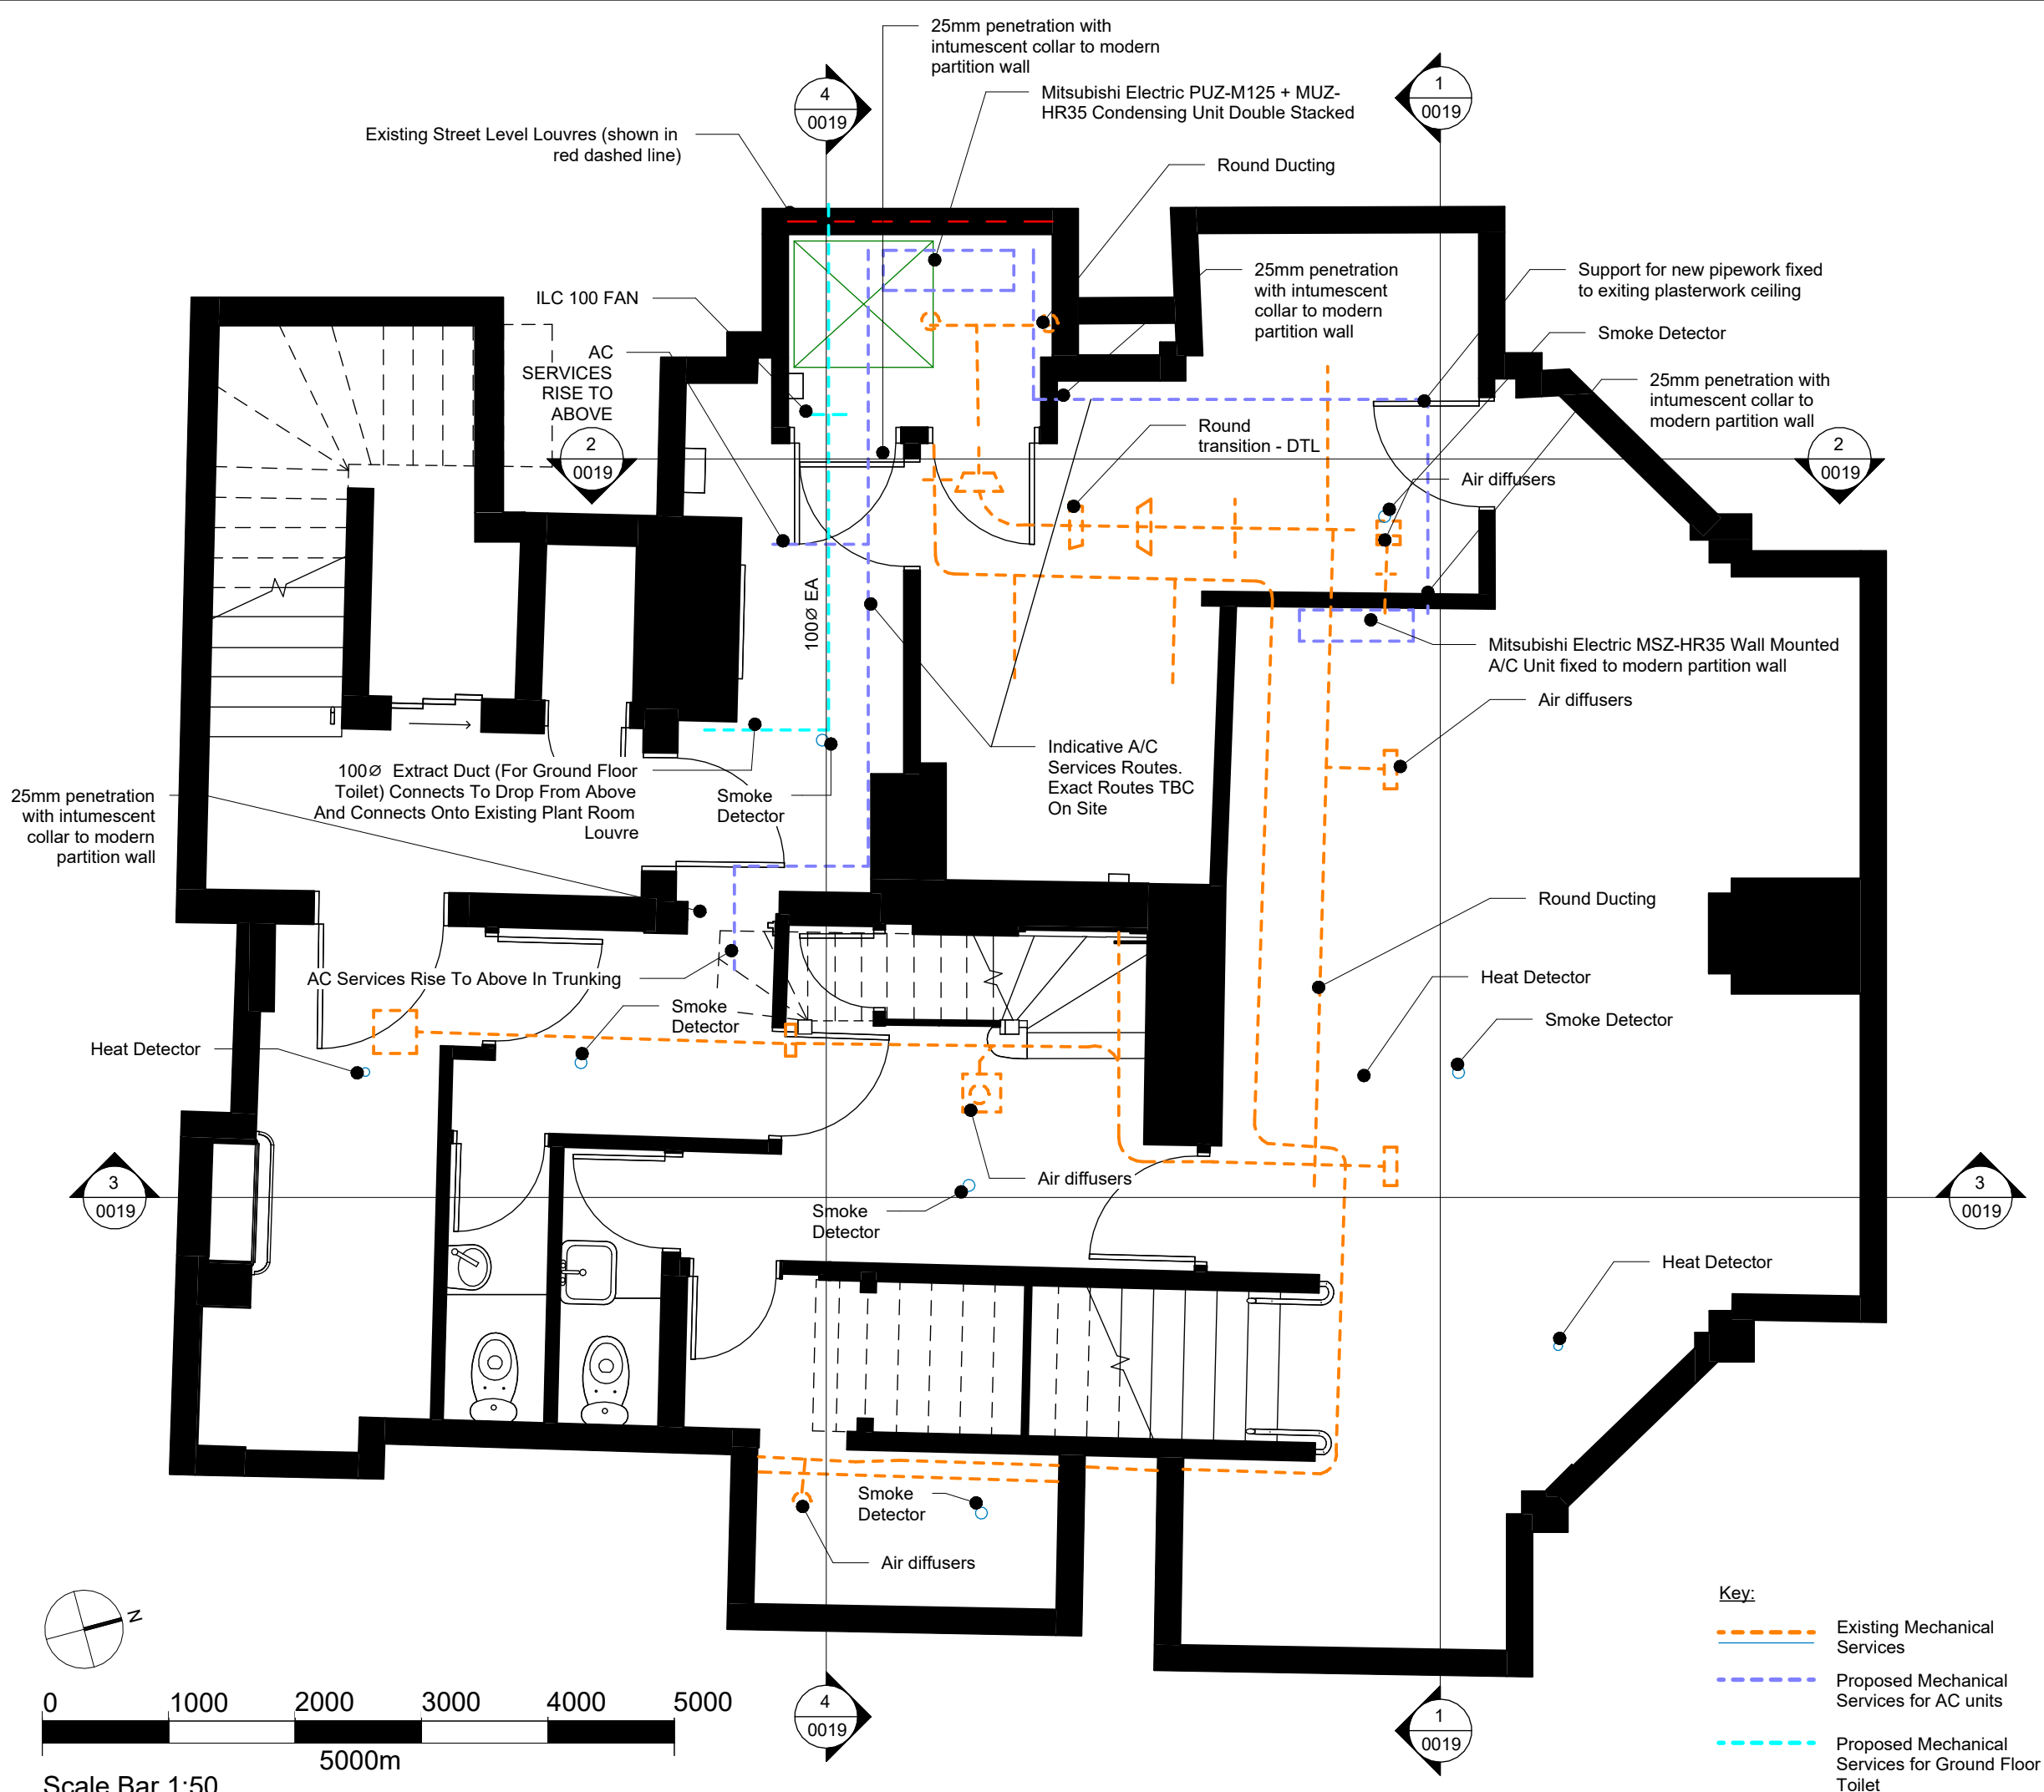

- Notes
1. Copyright Jessop and Cook Architects
 2. Do not scale from drawings, all dimensions to be checked on site.

B	22.02.24	Additional annotations to plan	DM
A	22.02.24	Addition of section lines	DM

Revisions

PLANNING ISSUE

62 Cross Street, Manchester,
M2 4JQ

for
Blank Street Coffee

Drawing title
Existing & Proposed Basement Mechanical
Services

JESSOP & COOK
ARCHITECTS

WEST WING, SECOND FLOOR
9 PARK END STREET
OXFORD OX1 1HH

T:01865 591212
E: info@jessopandcook.co.uk
www.jessopandcook.co.uk

Scale at A3 1 : 50	Date Jan 24	Drawn by DM	Checked MS
-----------------------	----------------	----------------	---------------

Drawing number
P.1715_ 0015

Revision
B